


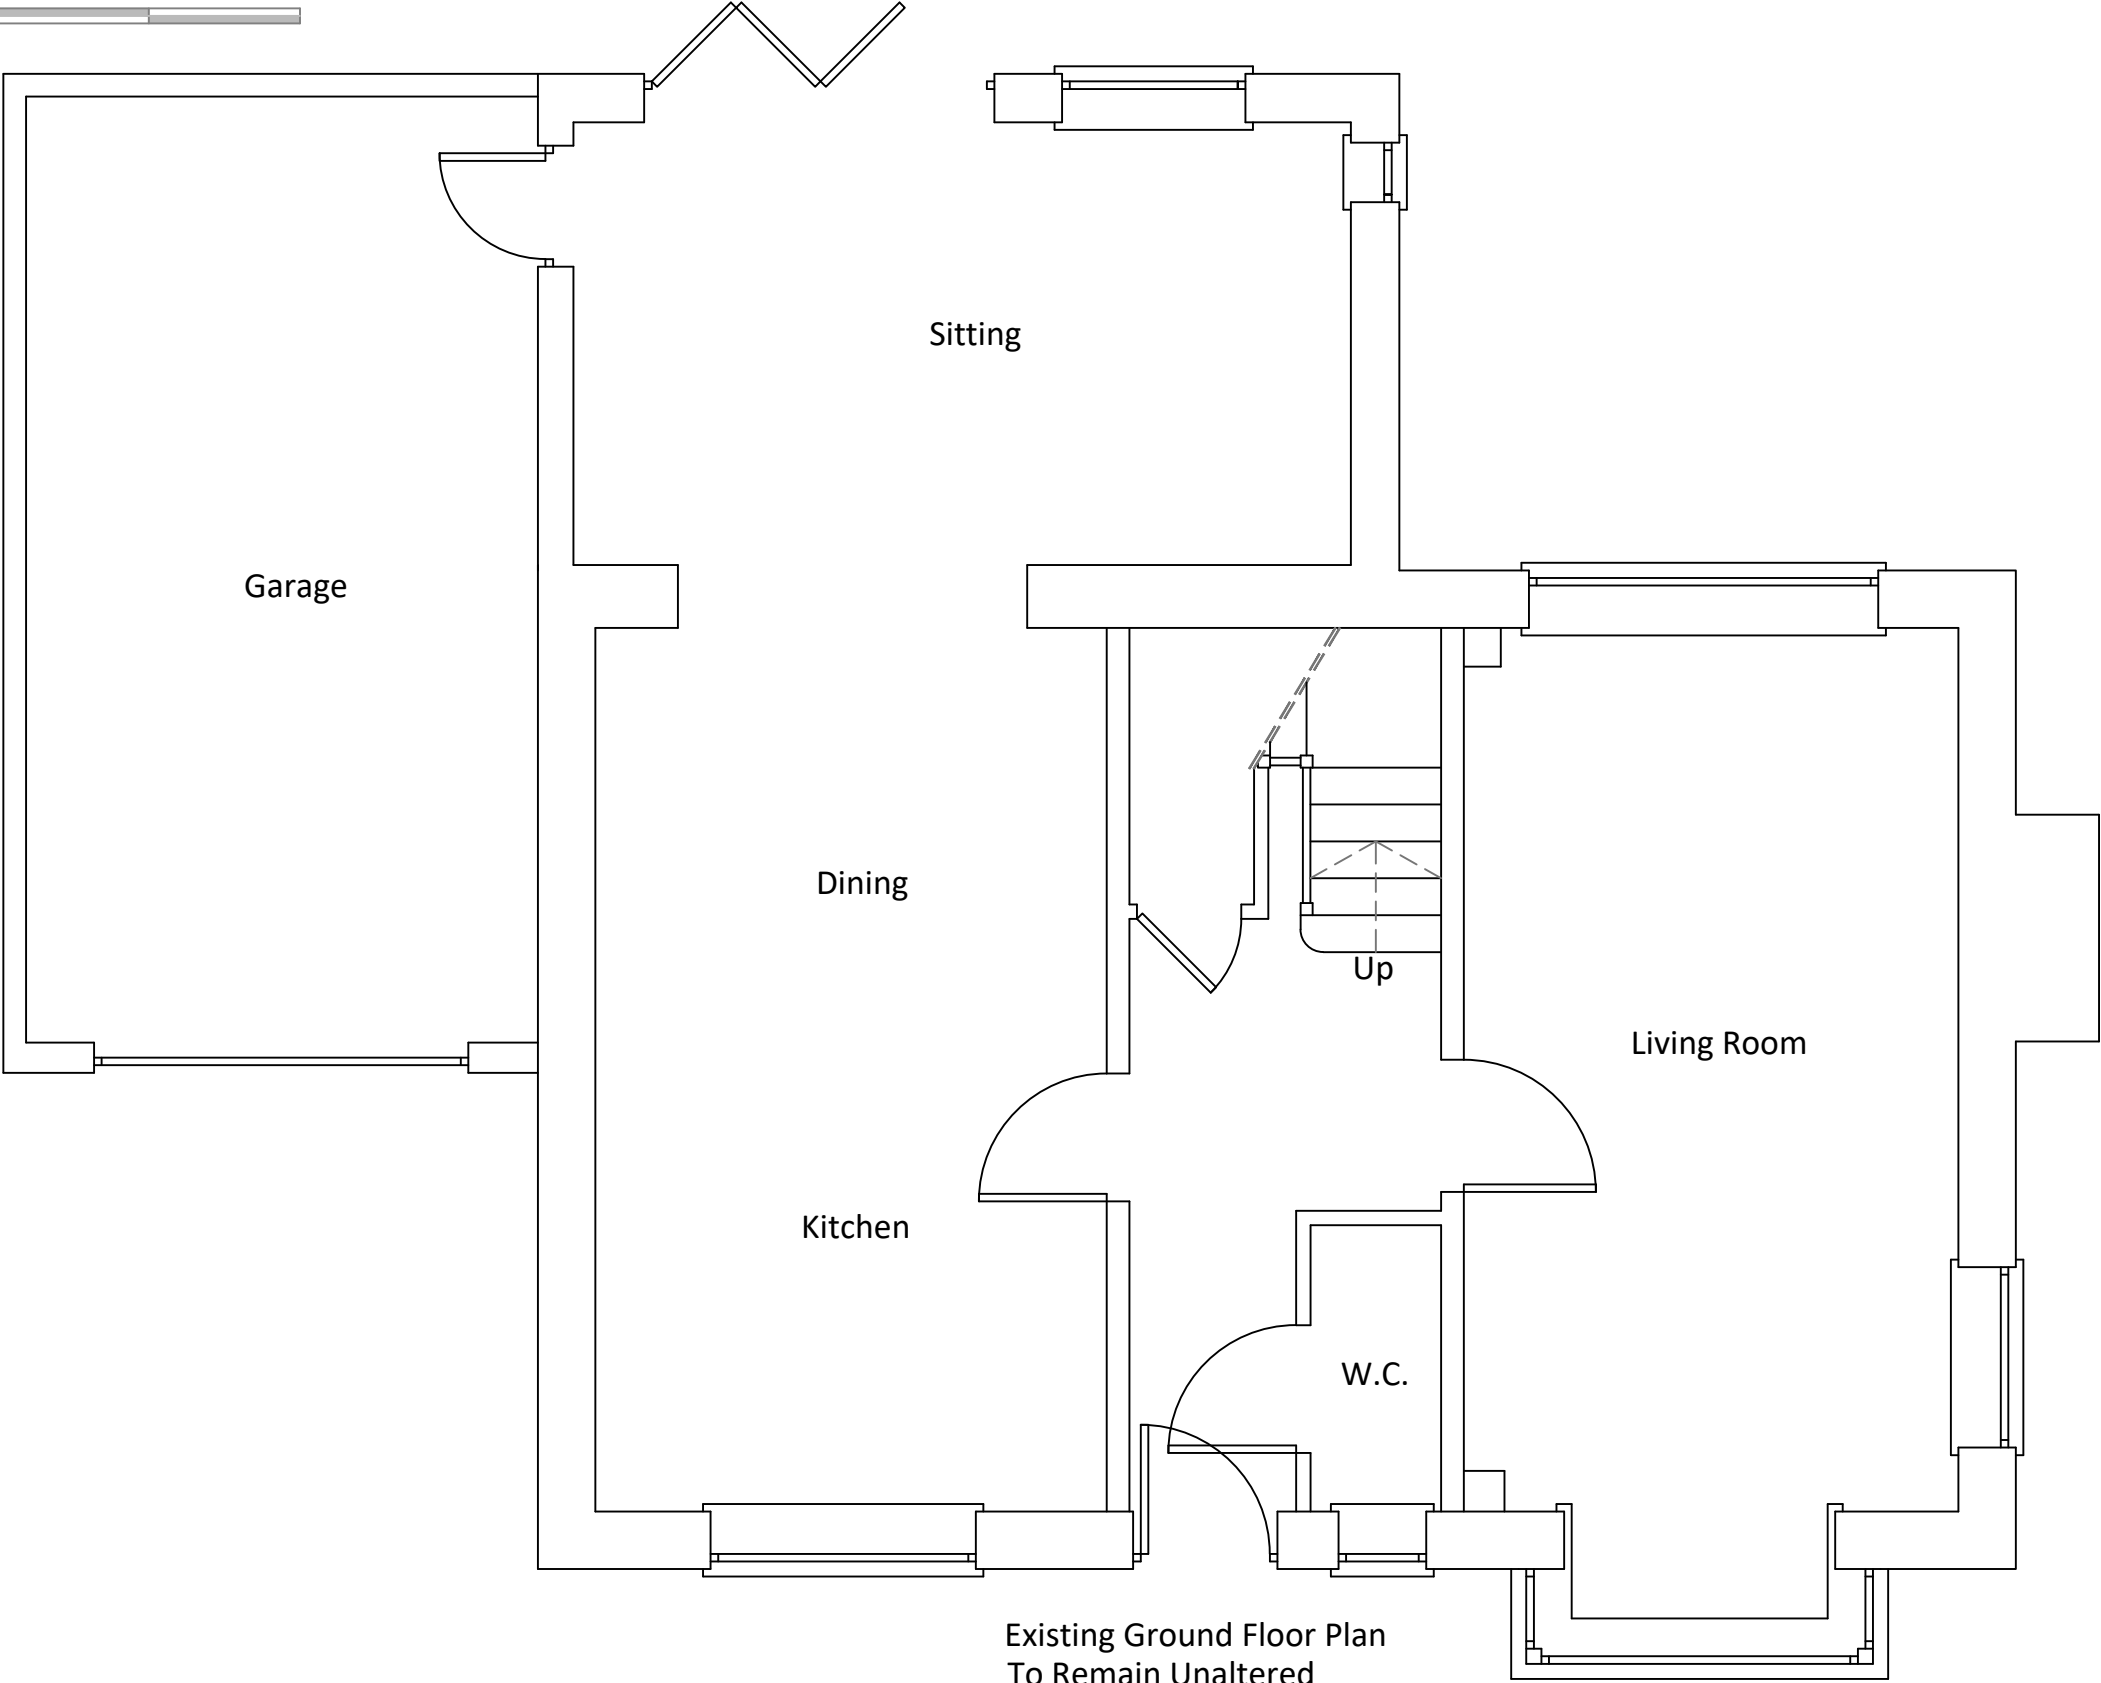

Drawing Title

Existing Ground Floor Plan
To Remain Unaltered

Project

11 Barnfield
Balcombe
RH17 6FW

Client

Mr & Mrs Carr

Scale @ A3

1:50

Job No.

BAR/2025

Issue Date

31/07/2025

Drawing No.

001

Drawn By

JT

Revision

Notes

Contractors should not scale or use the dimensions shown on this drawing. Any dimensions should be verified from the contractors own measurements taken on site before any the manufacture or installation of any materials.
This drawing is the property of CDS Ltd. it should not be copied or issued without their consent.



Mount View
Tattenham Crescent
Epsom
KT18 5NU

T 07402981208
E jack@commercialdrawing.com
W www.commercialdrawing.com