






SITE LOCATION PLAN

SCALE 1/1250


 


© Crown Copyright and Database Rights 2025
Reproduction in whole or in part is prohibited
without the prior permission of Ordnance Survey

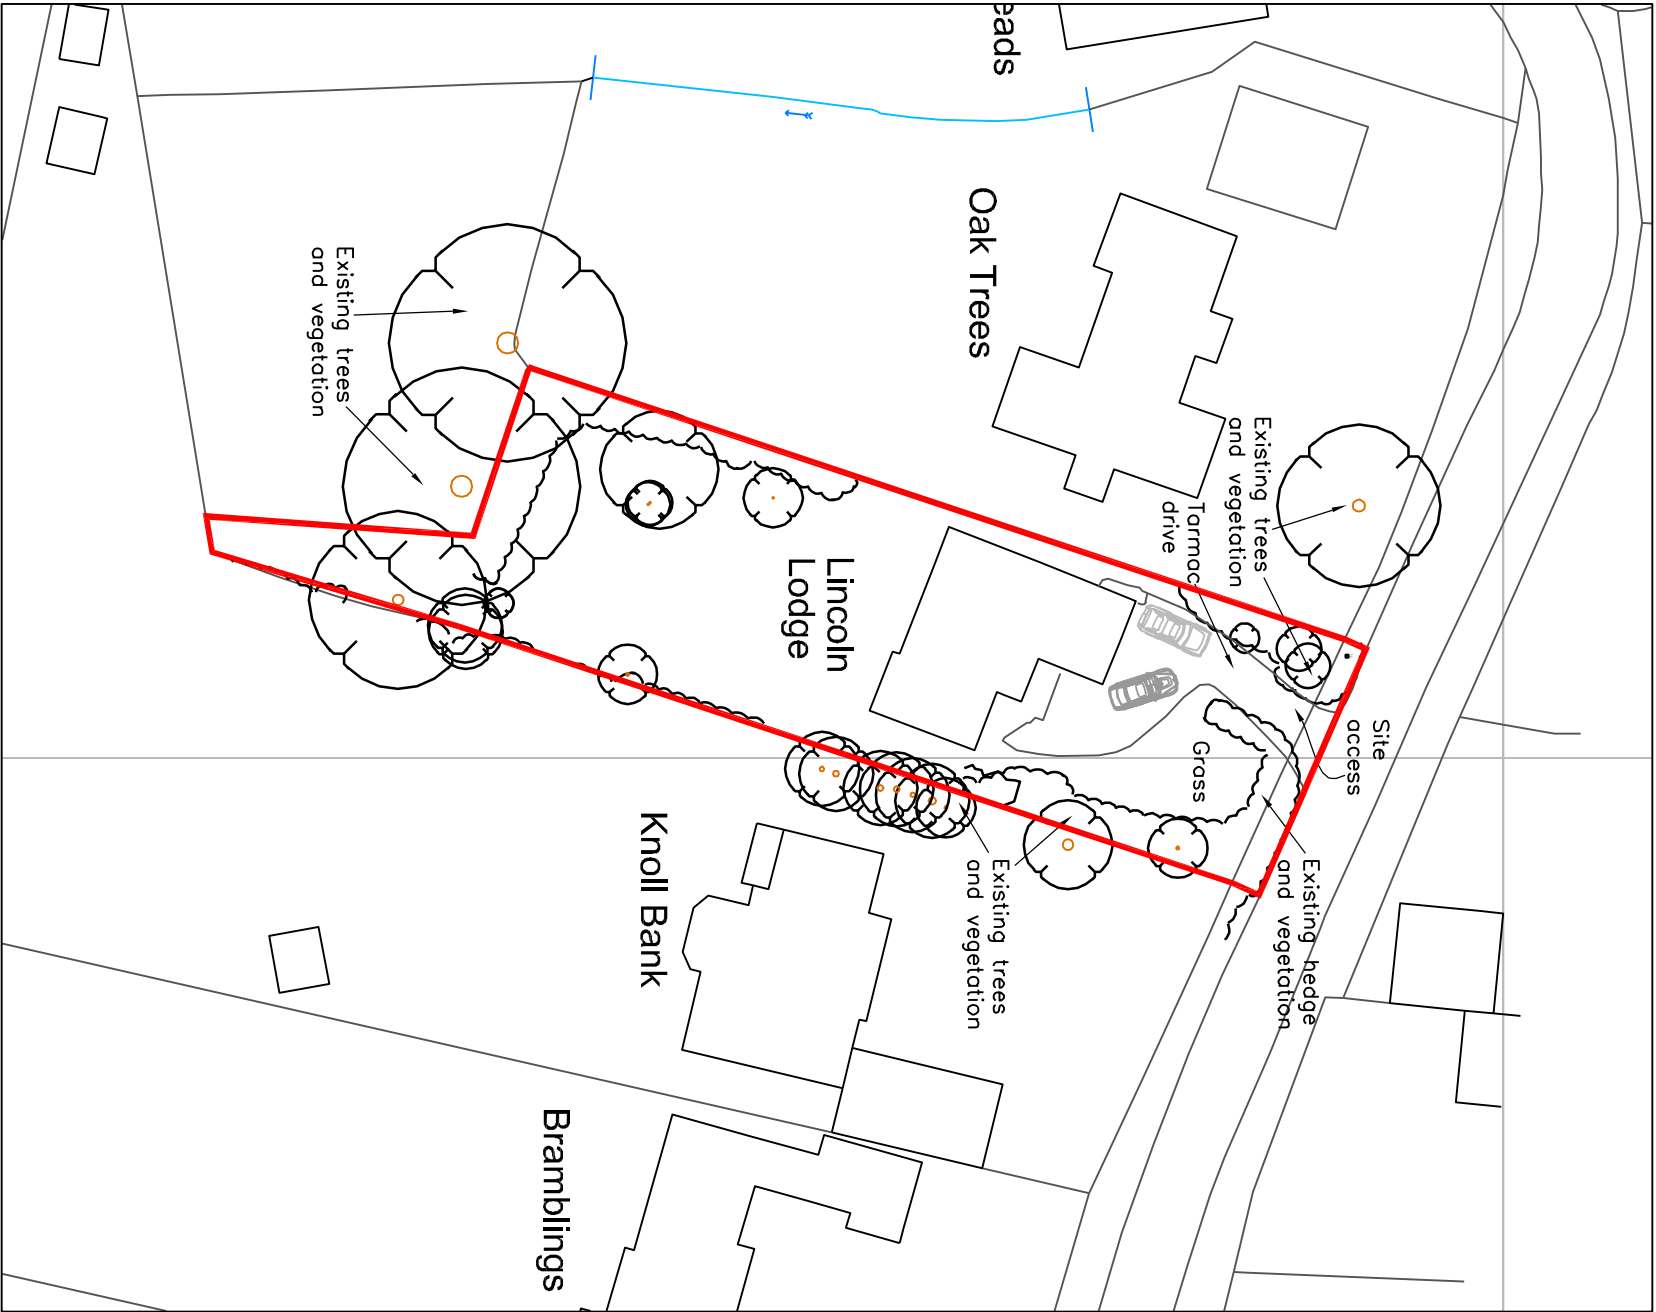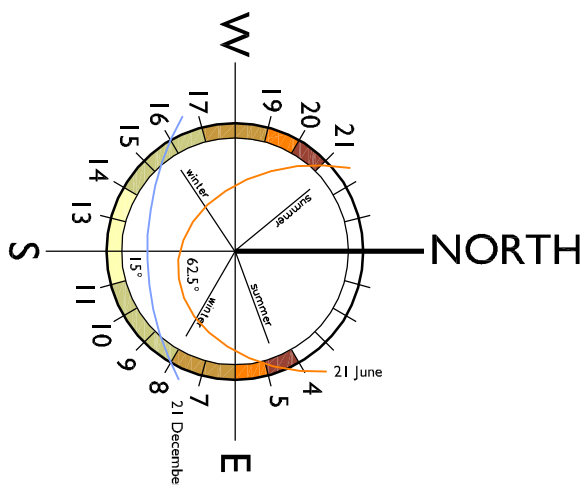

EXISTING SITE PLAN

SCALE 1/1500

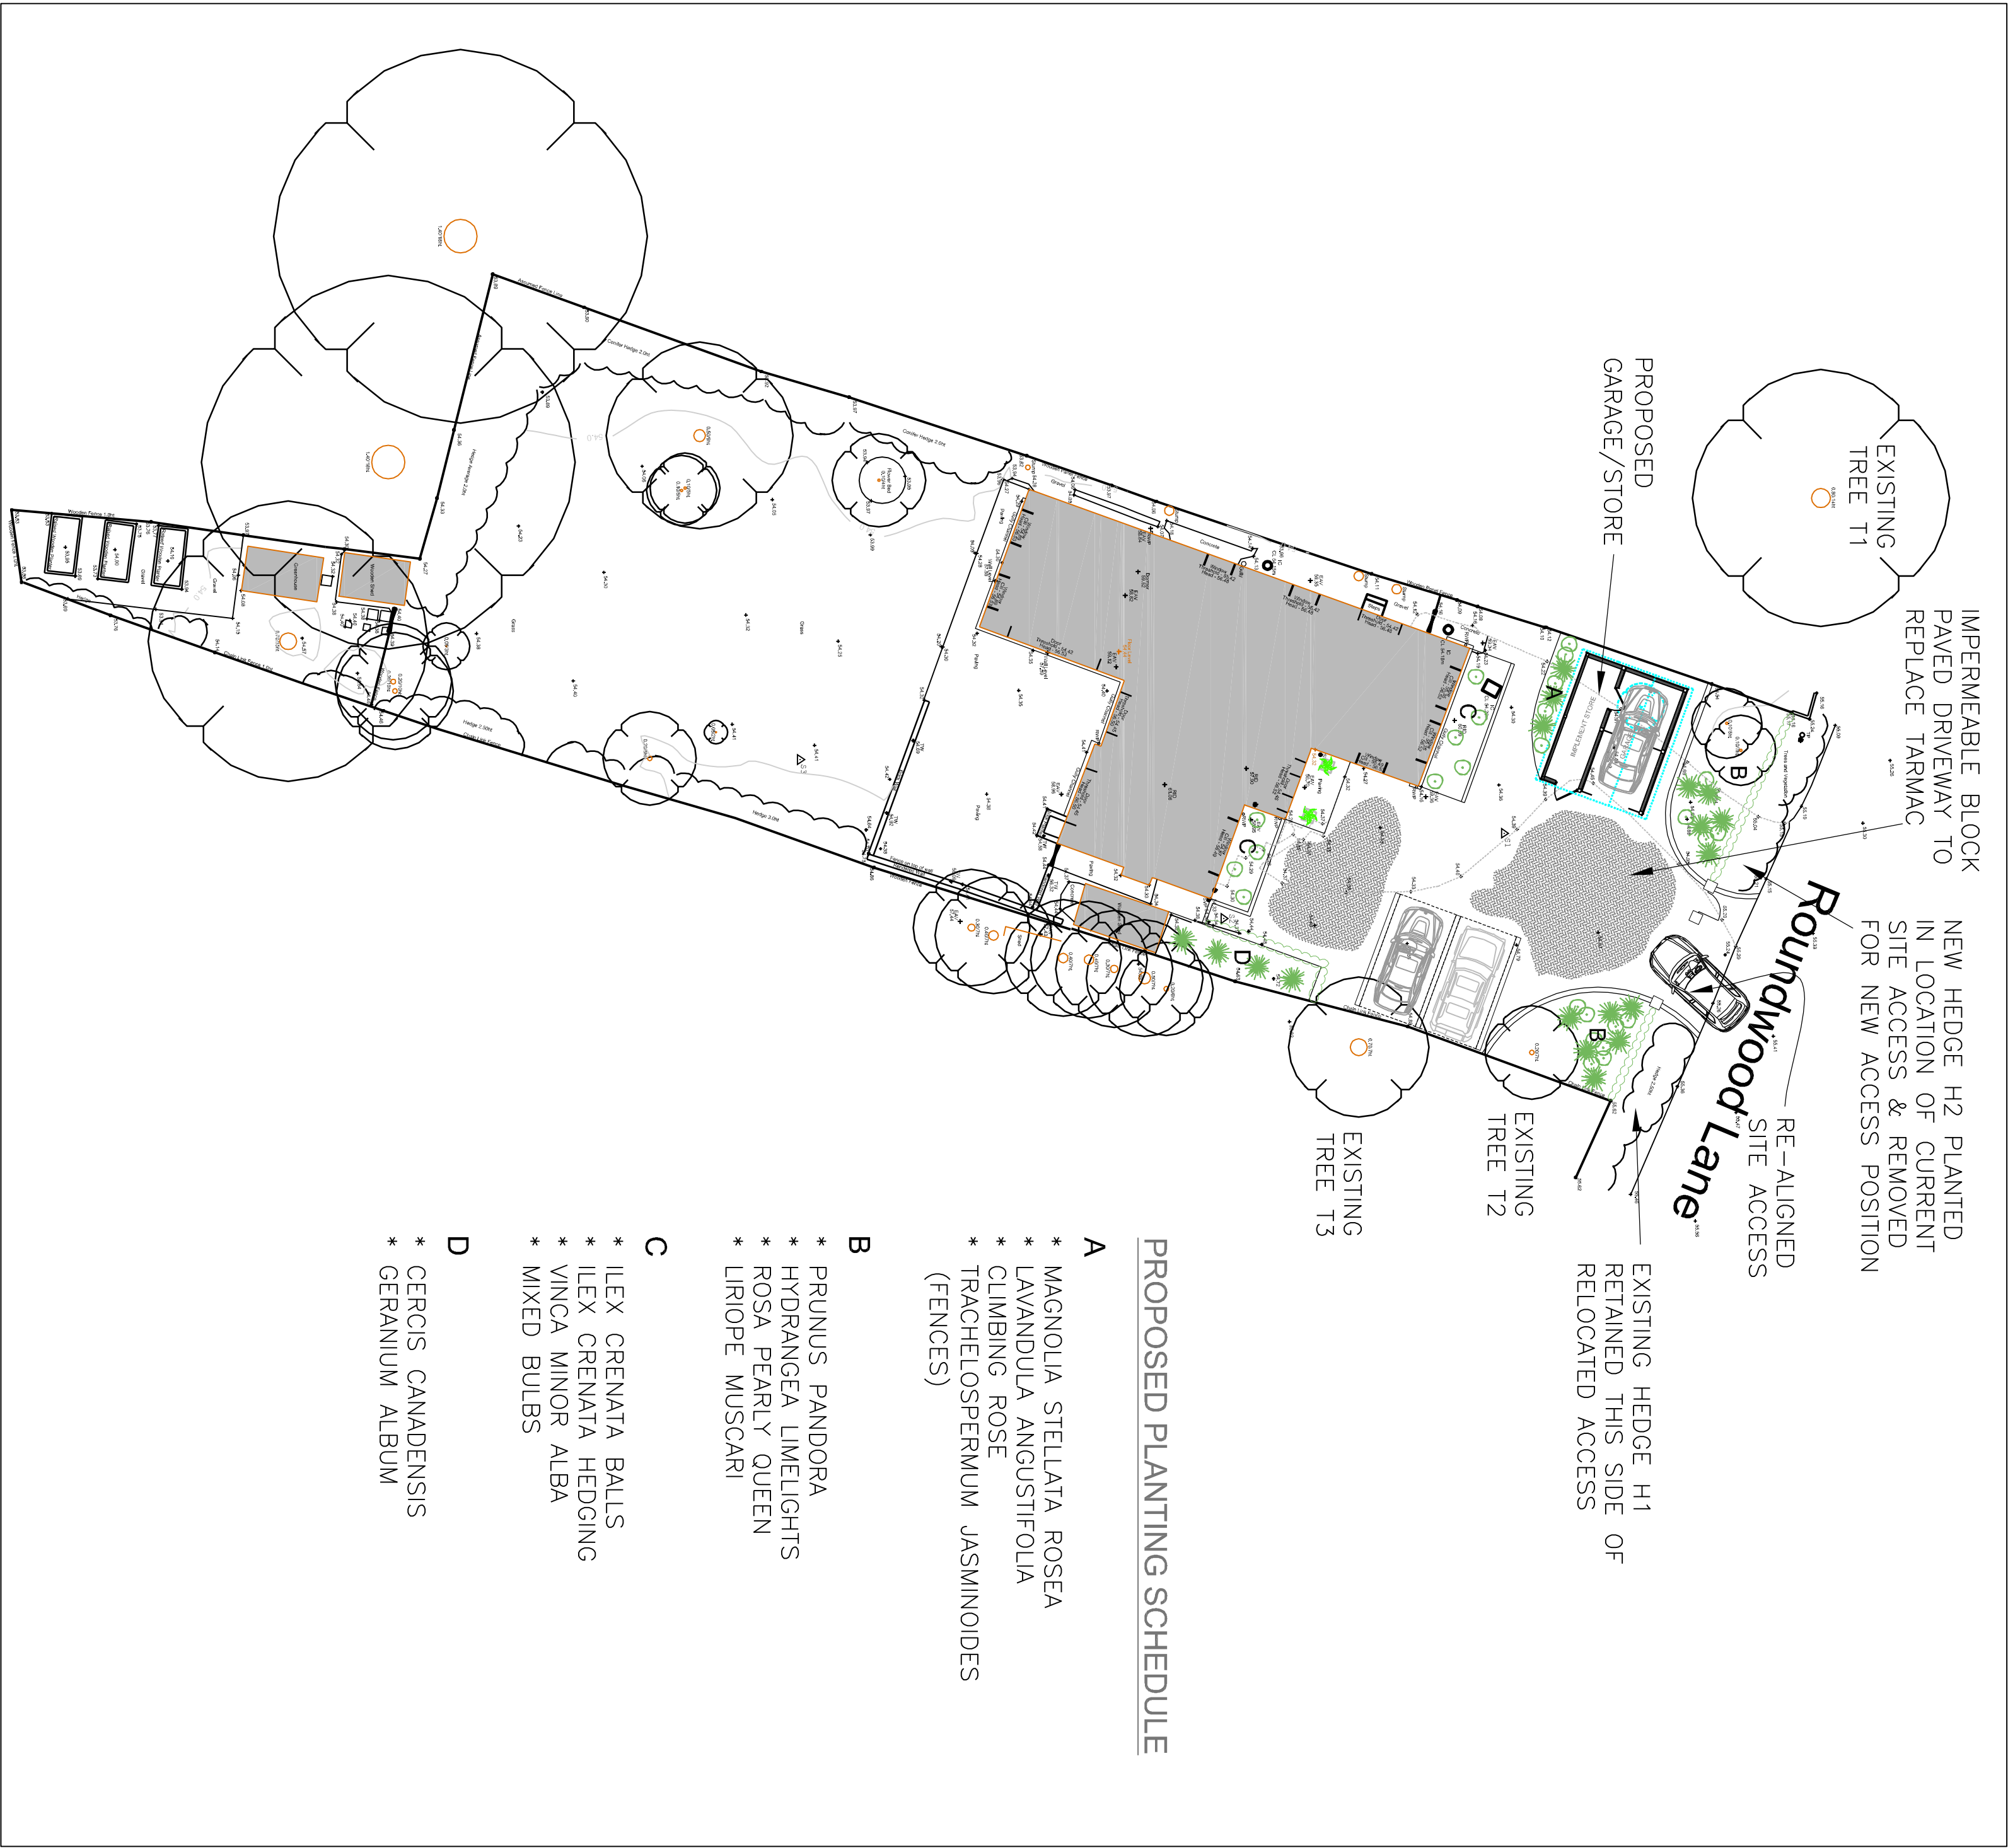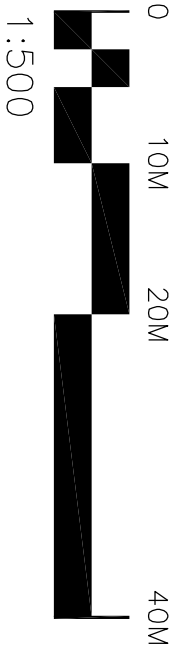


PROPOSED PLANTING SCHEDULE

- A**
 - * MAGNOLIA STELLATA ROSEA
 - * LAVANDULA ANGUSTIFOLIA
 - * CLIMBING ROSE
 - * TRACHELOSPERMUM JASMINOIDES (FENCES)
- B**
 - * PRUNUS PANDORA
 - * HYDRANGEA LIMELIGHTS
 - * ROSA PEARLY QUEEN
 - * LIROPE MUSCARI
- C**
 - * ILEX CRENATA BALLS
 - * ILEX CRENATA HEDGING
 - * VINCA MINOR ALBA
 - * MIXED BULBS
- D**
 - * CERCIS CANADENSIS
 - * GERANIUM ALBUM

PROPOSED BLOCK PLAN

SCALE 1/1200

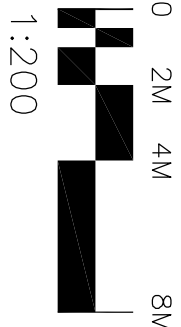

THIS DRAWING & ANY DESIGN THEREON IS THE COPYRIGHT OF INIGO ARCHITECTURE LTD. AND MUST NOT BE REPRODUCED WITHOUT THEIR WRITTEN CONSENT. ALL DIMENSIONS AND LEVELS ARE SUBJECT TO A THOROUGH AND ACCURATE ON SITE CHECK BY THE CONTRACTOR PRIOR TO THE COMMENCEMENT OF ANY WORKS. ALL SIZES OF STRUCTURAL COMPONENTS ARE TO BE VERIFIED BY A STRUCTURAL ENGINEER. ELECTRICAL INSTALLATION OR MODIFICATIONS MATERIALS AND THE RELEVANT BRITISH STANDARDS AND C.O.P.S AND ARE TO BE IN THE POSSESSION OF THE WORKS BUILDING DEPARTMENT AND COMPLY WITH THE 17TH EDITION OF THE IEE REGULATIONS INCLUDING AMENDMENTS 1 & 2, BUILDING REGULATIONS LATEST AMENDMENTS. PLEASE NOTE ELECTRICAL CONTRACTORS MUST BE MEMBERS OF THE NATIONAL INSPECTOR COUNCIL FOR ELECTRICAL INSTALLATIONS (NICEIC) & THE ELECTRICAL CONTRACTORS ASSOCIATION (ECSA). MECHANICAL INSTALLATION OR MODIFICATION INCLUDING HEATING & HOT WATER SYSTEMS MUST BE IN THE POSSESSION OF THE WORKS BUILDING DEPARTMENT AND COMPLY WITH THE 17TH EDITION OF THE IEE REGULATIONS INCLUDING AMENDMENTS 1 & 2, BUILDING REGULATIONS LATEST AMENDMENTS. ALL WORKS ARE TO COMPLY WITH THE LATEST VERSION OF THE BRITISH STANDARDS FOR ASBESTOS (BS 6841) AND THE RELEVANT BRITISH STANDARDS AND C.O.P.S AND ARE TO BE IN THE POSSESSION OF THE WORKS BUILDING DEPARTMENT AND COMPLY WITH THE 17TH EDITION OF THE IEE REGULATIONS INCLUDING AMENDMENTS 1 & 2, BUILDING REGULATIONS LATEST AMENDMENTS. THIS DRAWING SHOULD BE READ IN CONJUNCTION WITH ALL PLAN DRAWINGS & DOCUMENTS RELATING TO THE WORKS, DO NOT SCALE FROM THIS DRAWING EXCEPT FOR DIMENSION PURPOSES.

CDM Regulations 2007 : Designers' Notes on Significant Residual Risks

1.

These notes relate solely to information shown on this drawing. Only significant risks which are considered to be unusual or unlikely to be obvious to a competent contractor or other designer will be highlighted. This information may be subject to revision as the design develops.

Refer also to Drawings		
VERIFICATION STATUS	Verified by	Date
INFO/DESIGN		
PLANNING		
BUILDING CONTROL		
CONSTRUCTION		
No	Revision	Date
		Drn
		Chkd

INIGO ARCHITECTURE LTD

L-01

Client: Mr & Mrs Cowdy
Proposed Detached Garage

Scale & At: 1/200 1/500 1/1250

Date: July 2023
Drawing Title: Lincoln Lodge, Roundwood Lane

Drawn by: Paul
Checked: PMH
Location, Site & Block Plans

Tel: 01462 654805

CIAT CHARTERED PRACTICE AND DEVELOPMENT CONSULTANTS
81 STATION ROAD, LOWER STONDON, BEDFORDSHIRE SG9 6JN
E mail: info@inigoarchitecture.co.uk

