



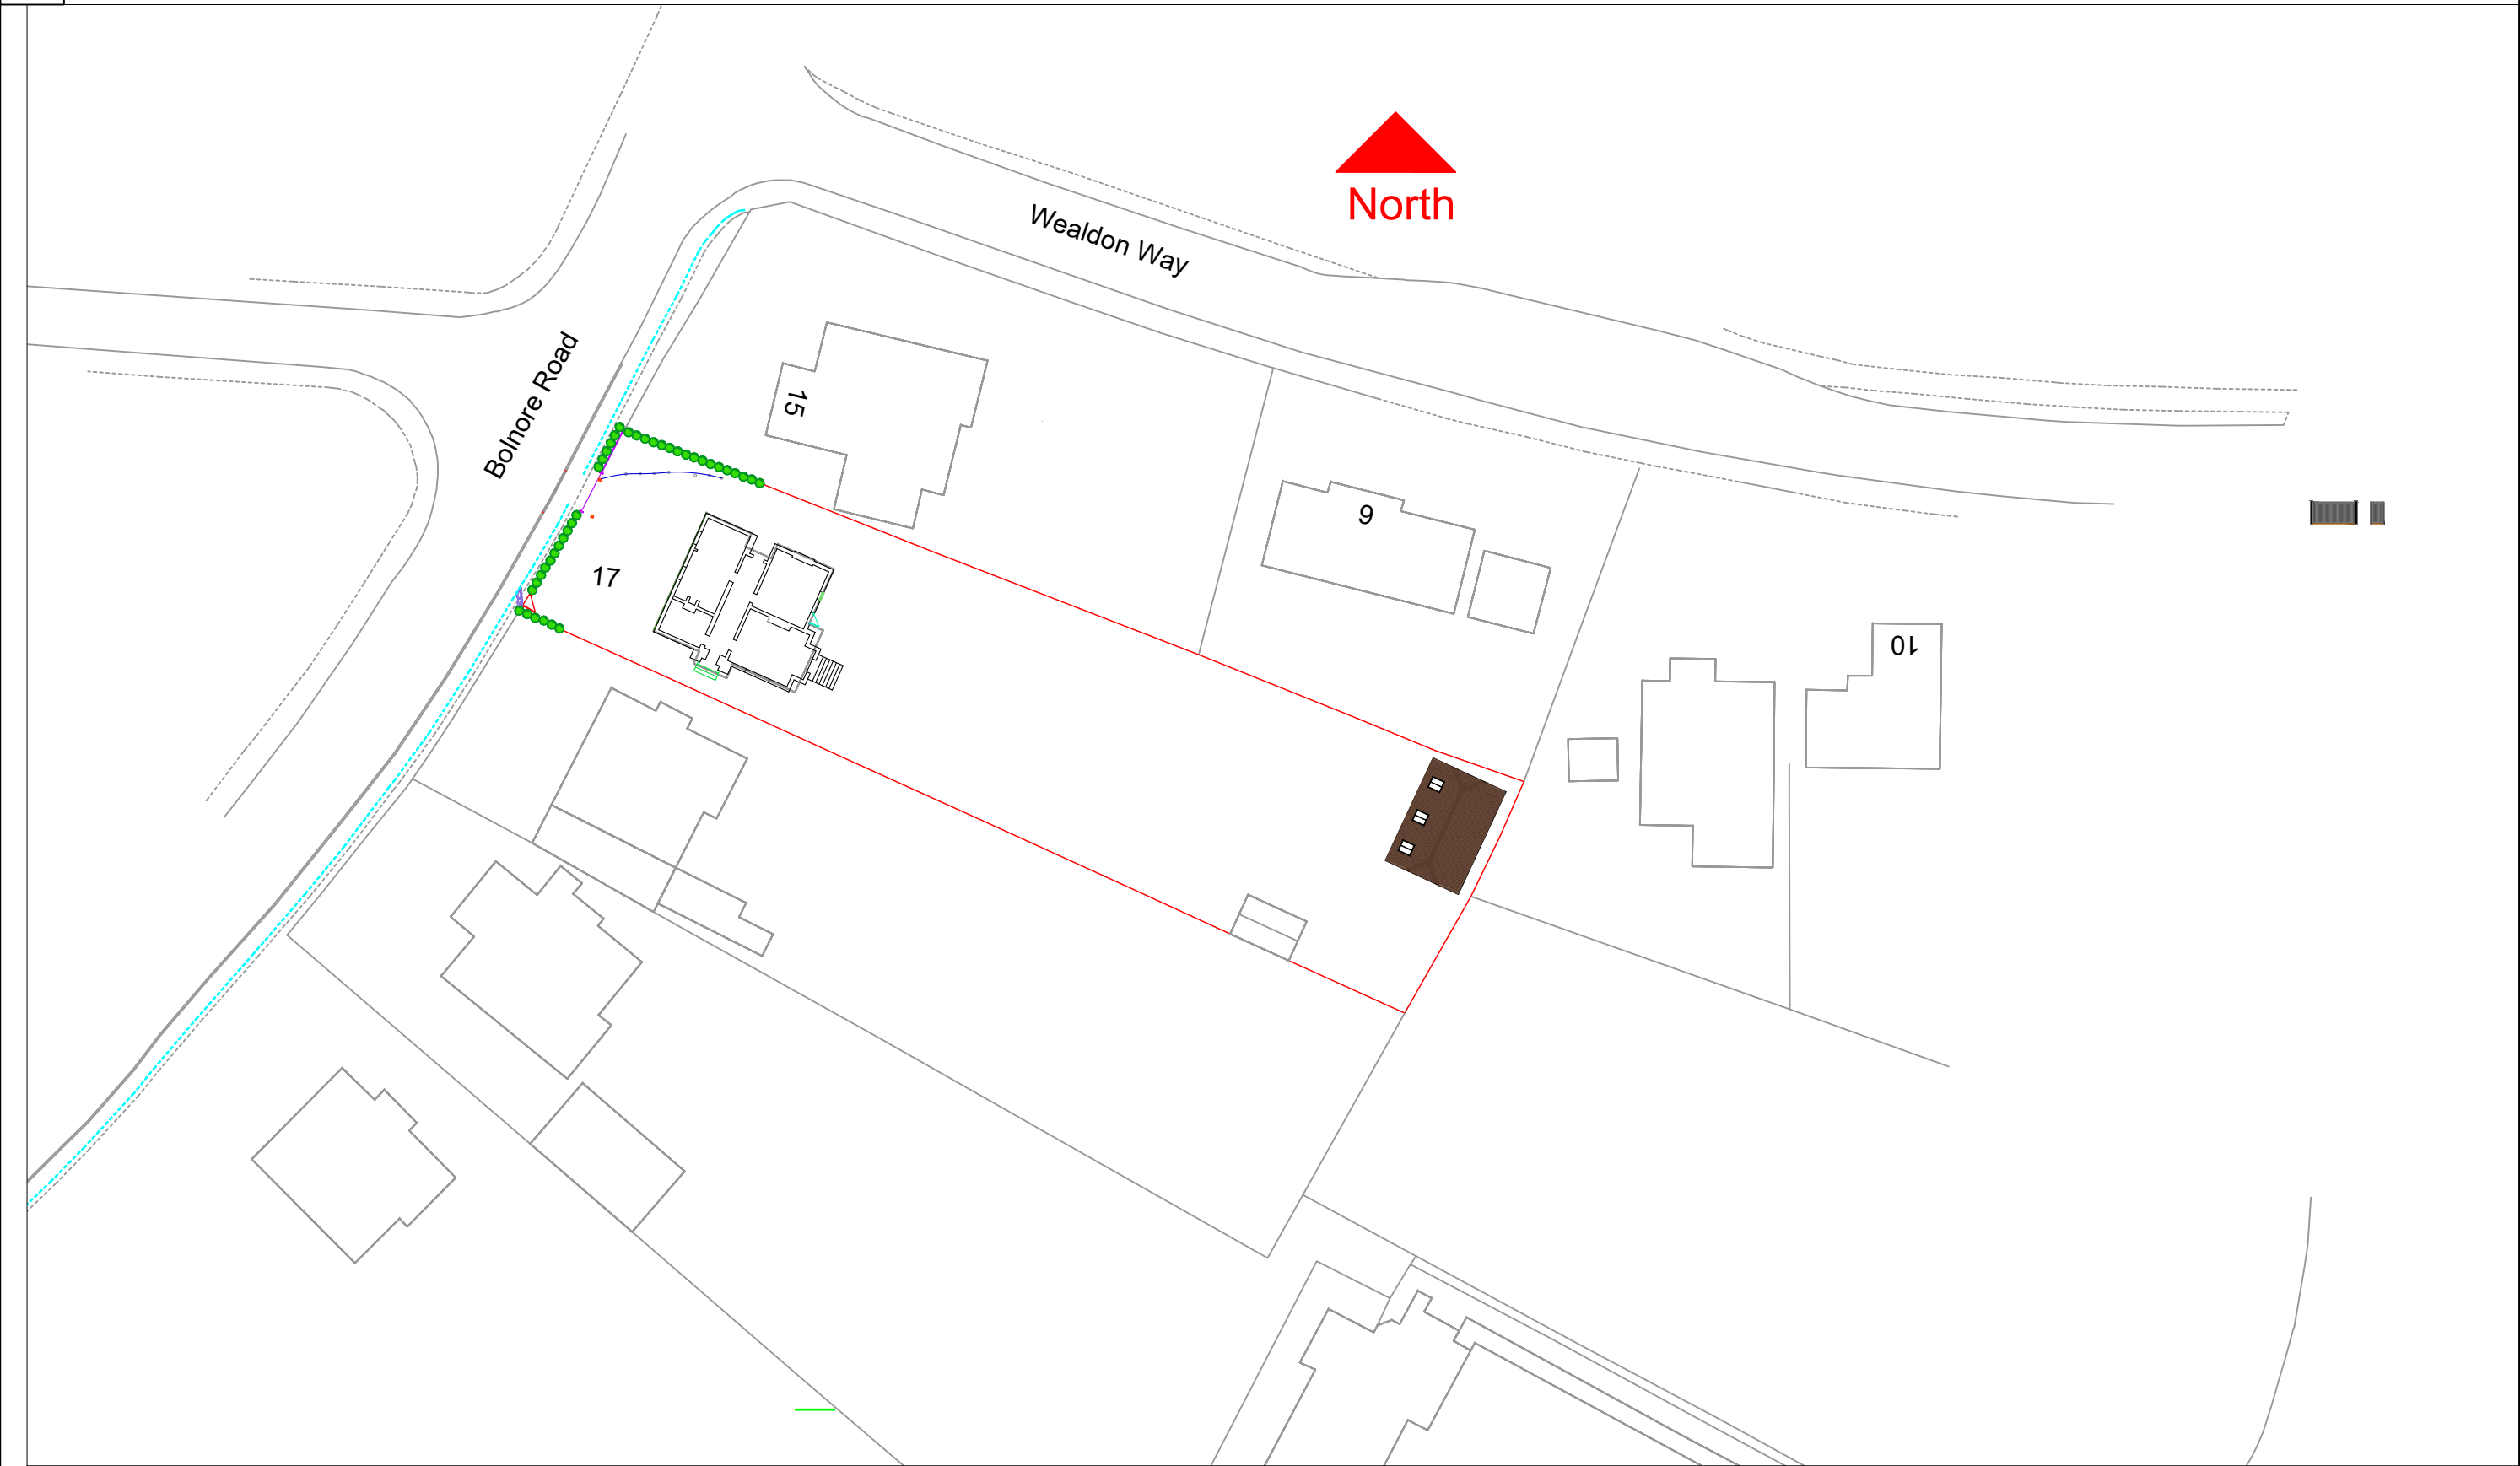

Proposed Site Plan

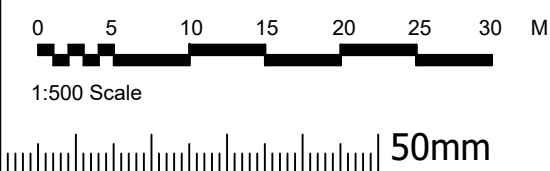

HenSon Logistics Ltd Specialists in Self Storage Design and Project Management Tel: 01246 239419 Fax: 01246 559007 Mob: 07976 015906 mail@hensonlogistics.co.uk 9, Southfield Ave, Hasland, Chesterfield, Derbyshire, England S41 0LX HenSon Logistics Ltd - Registered in England and Wales 4449753		© HenSon Logistics Ltd This document is the sole property of HenSon Logistics Ltd, and shall not be copied or reproduced in any manner, communicated to any third party, nor used for any purpose whatsoever except with the express authority of HenSon Logistics Ltd.		Client Rich and Zeb 17 Bolnore Road Haywards Heath RH16 4AB		Title Proposed Site Plan	
				Project Extension & Refurbishment	Drawing No 887-06	Scale 1:500@A3	Date 21/01/26 Revision -