

**PROPOSED LOFT CONVERSION AND INTERNAL ALTERATIONS 17
WOODHALL CLOSE, CUCKFIELD. RH17 5HJ**


PROPOSED FIRST FLOOR PLAN.

SCALE 1: 50 @A3

APRIL 2017

DRG NO 17/24/4 Rev

DRG BY

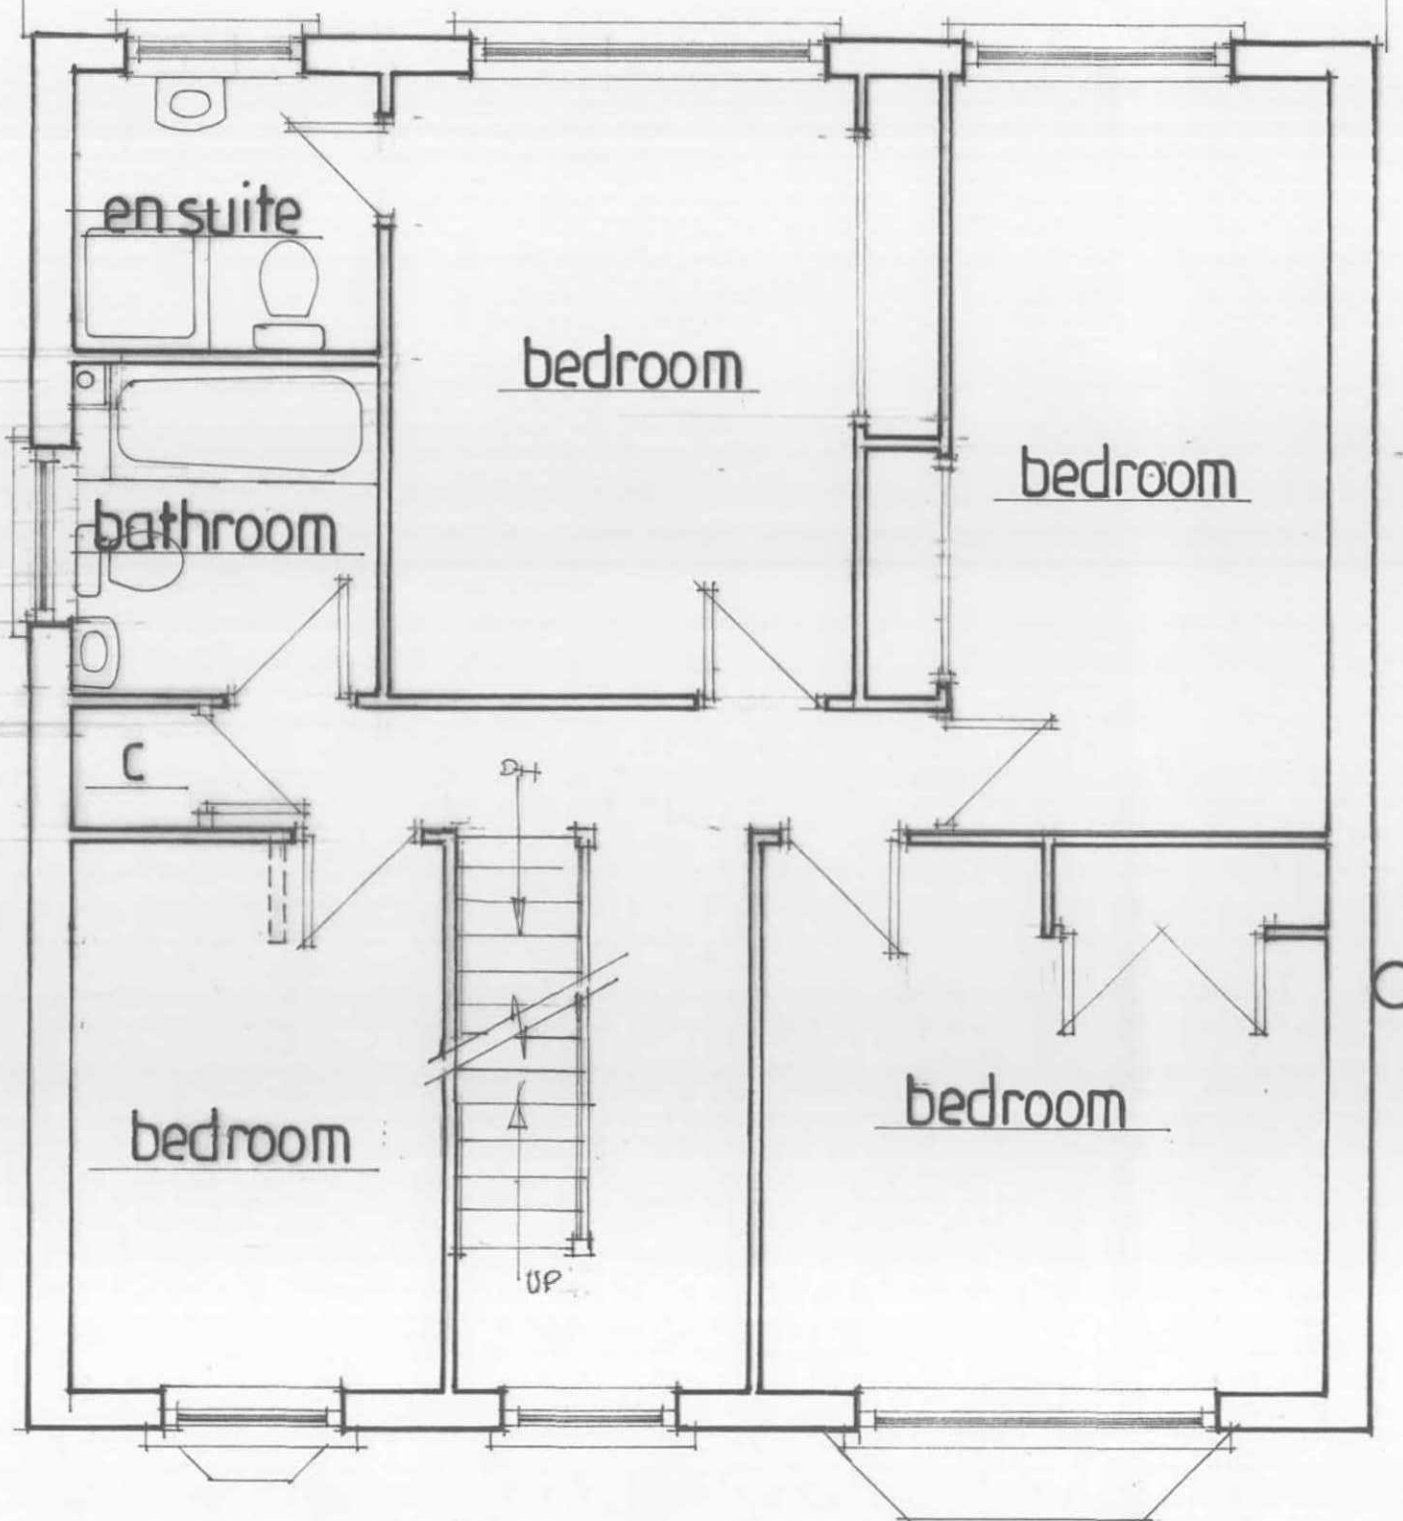

**MID SUSSEX DC
ENVIRONMENT DIVISION**

27 OCT 2017

Scale bar for use with plans
0cm 1 2 3 4 5

