

PROPOSED LOFT CONVERSION AND INTERNAL ALTERATIONS 17 WOODHALL
CLOSE, CUCKFIELD RH17 5HJ



PROPOSED SECOND FLOOR PLAN

SCALE 1: 50 @A3

AUGUST 2017

DRG NO 17/24/8 REV A

DRG BY

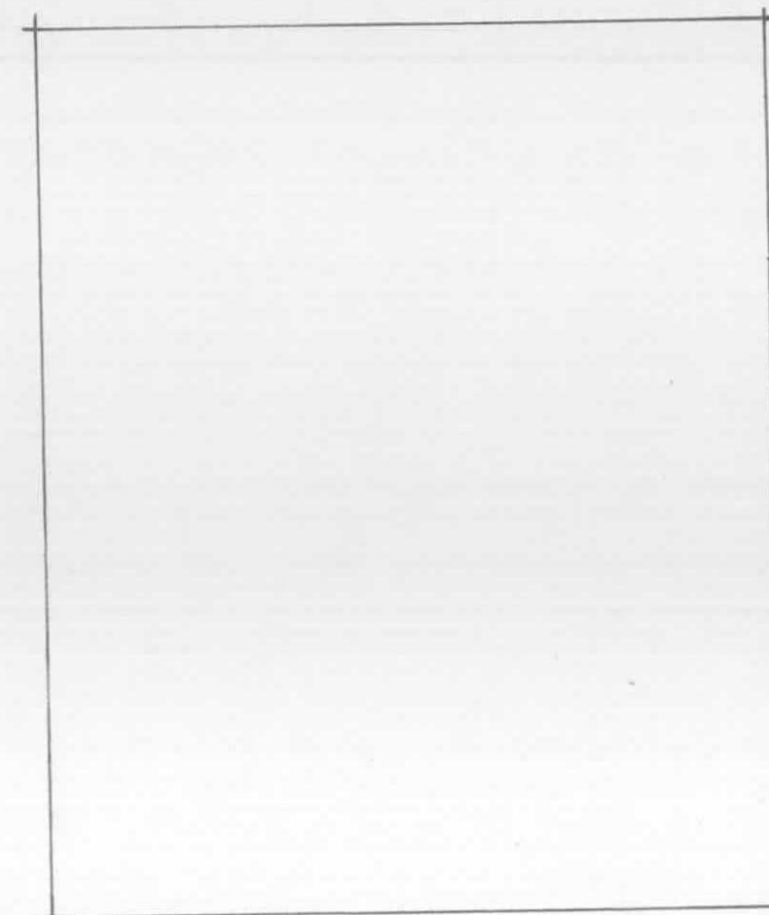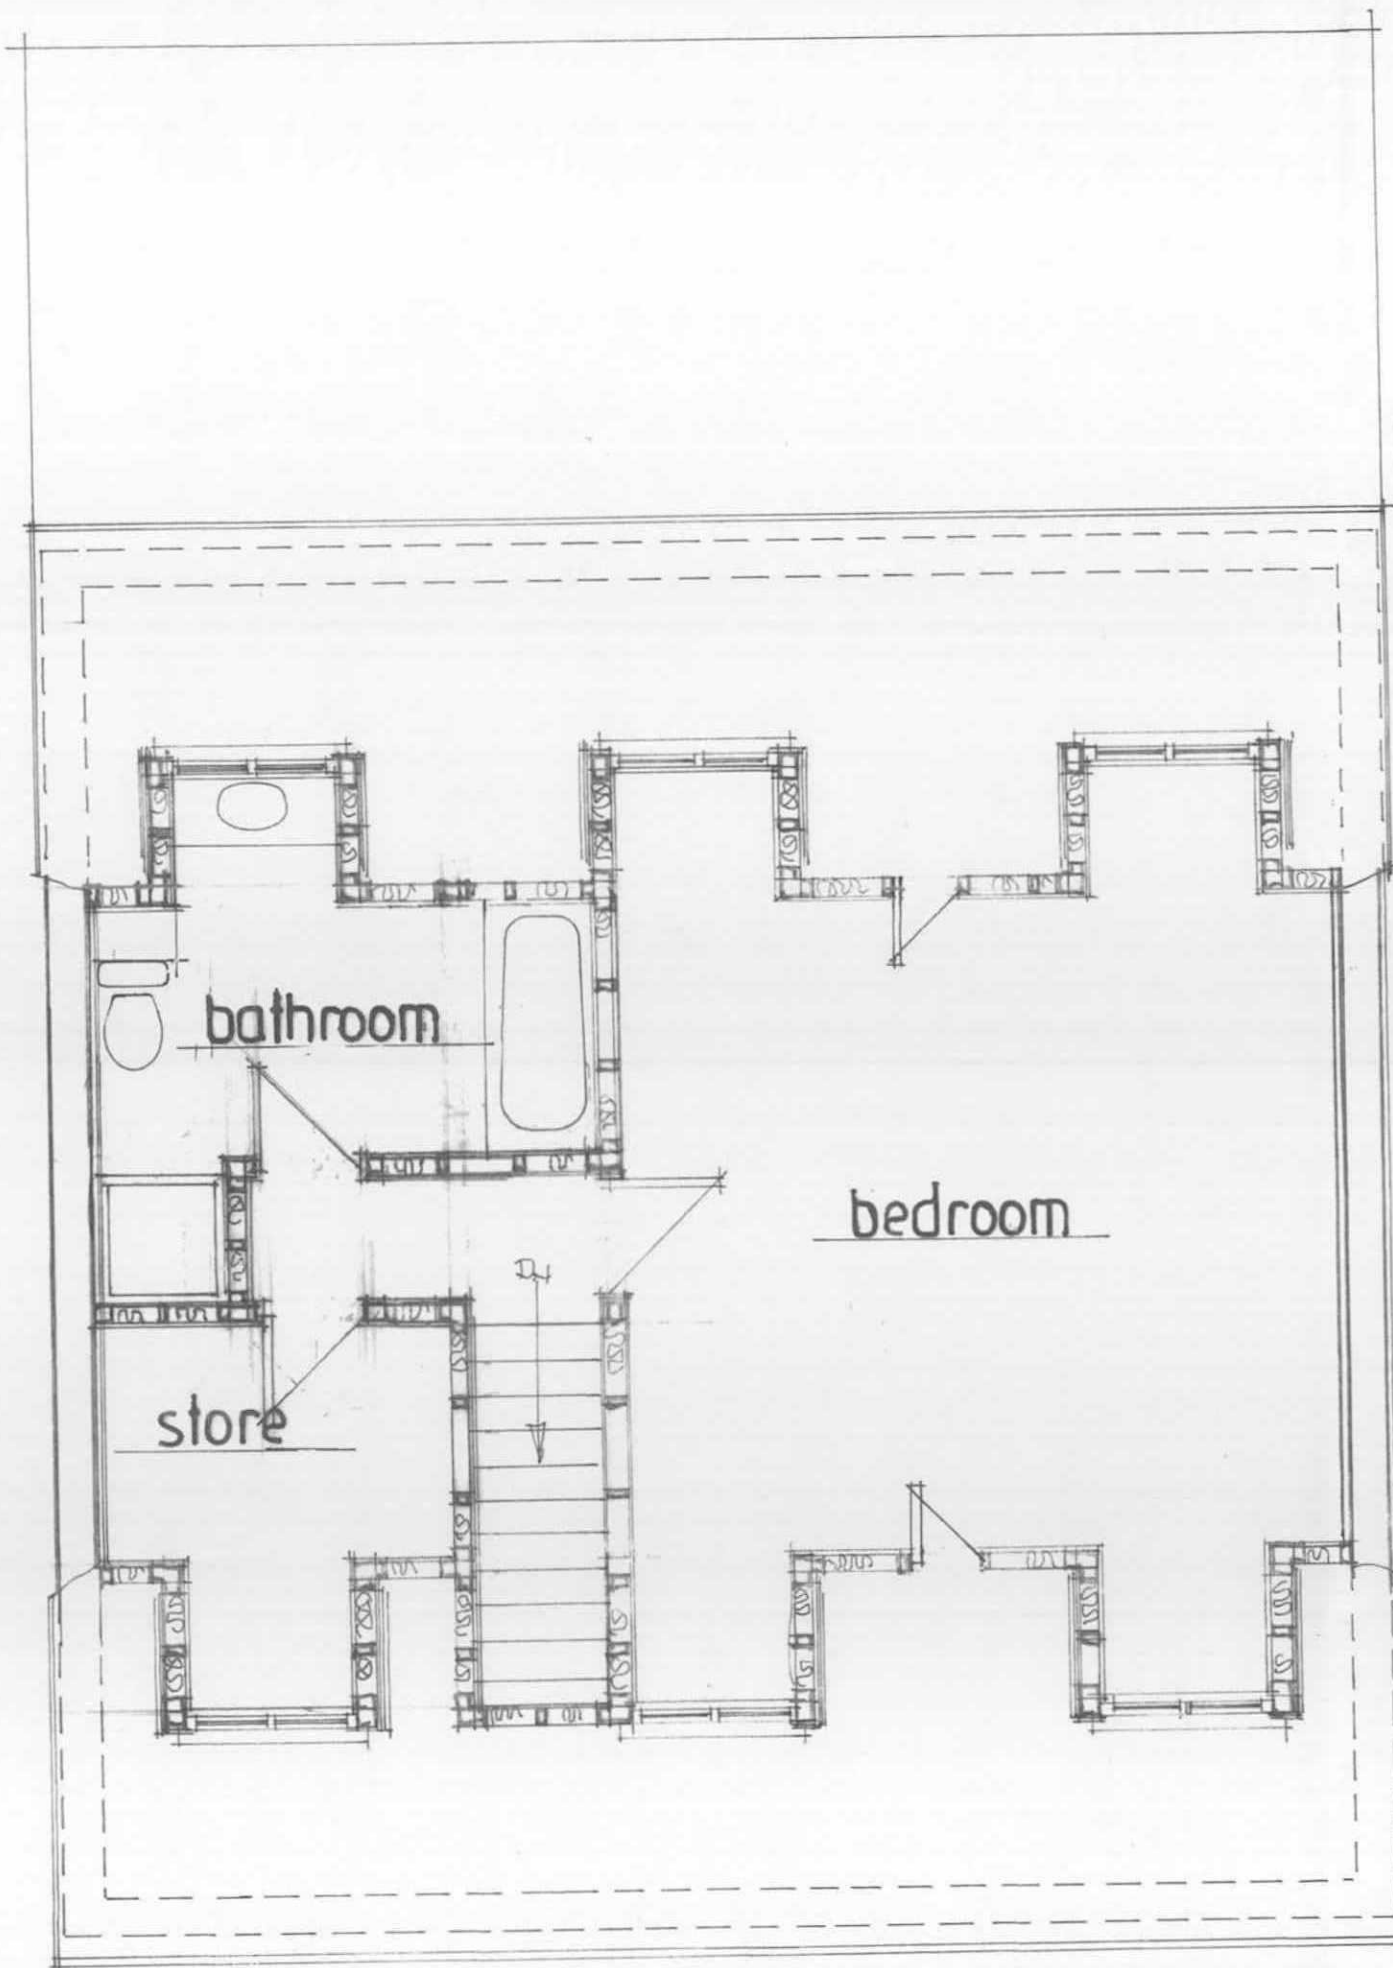

MID SUSSEX DC
ENVIRONMENT DIVISION
27 OCT 2017
Scale bar for use with plans
0cm 1 2 3 4 5