




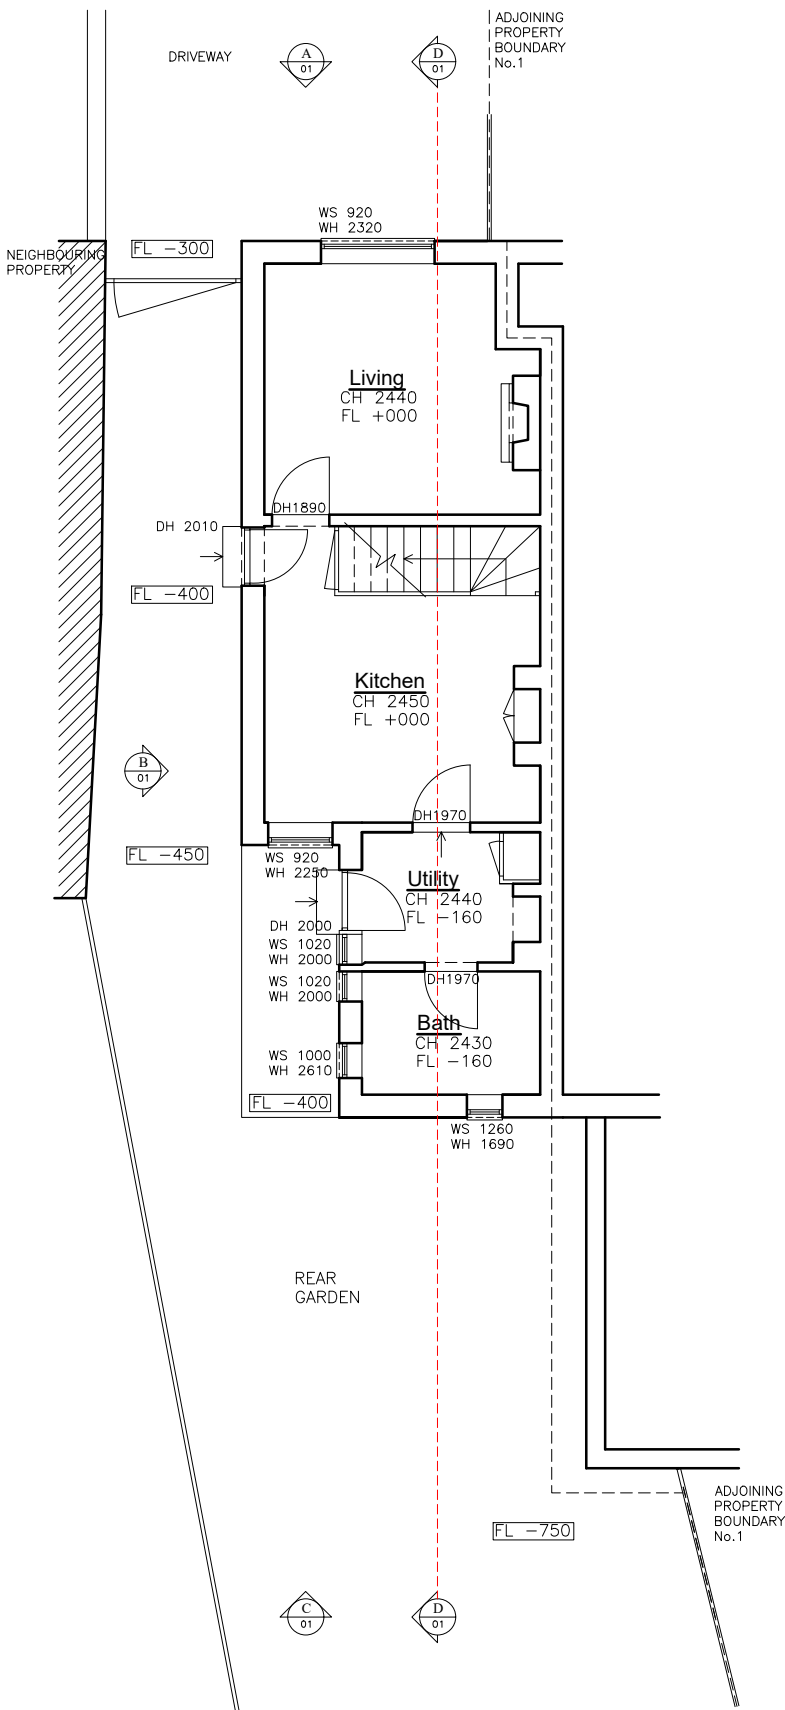

Existing Ground Floor Plan

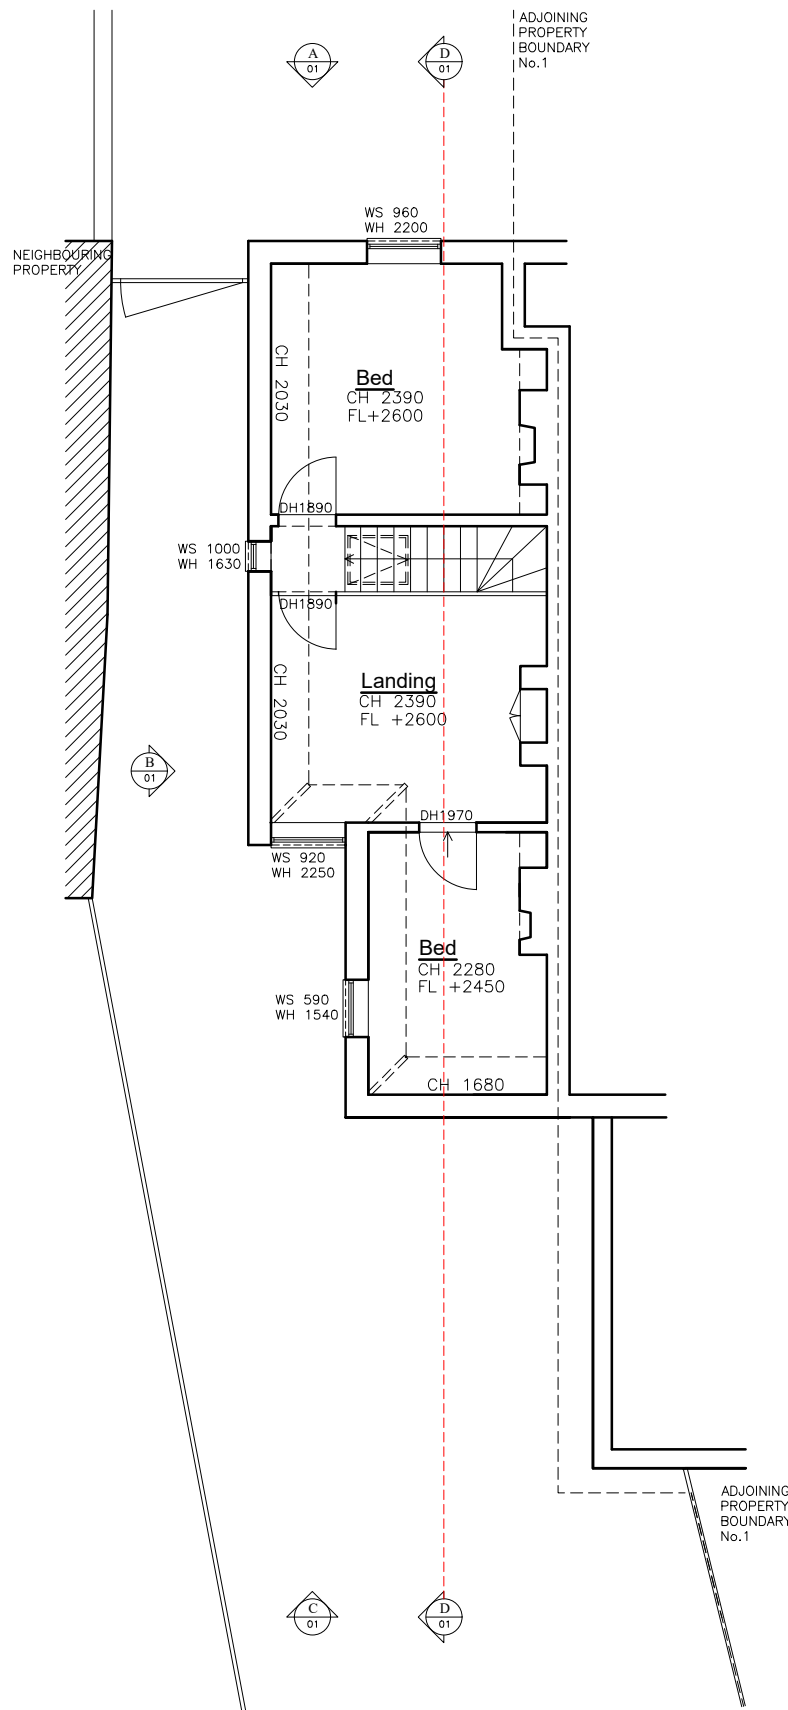


Existing First Floor Plan

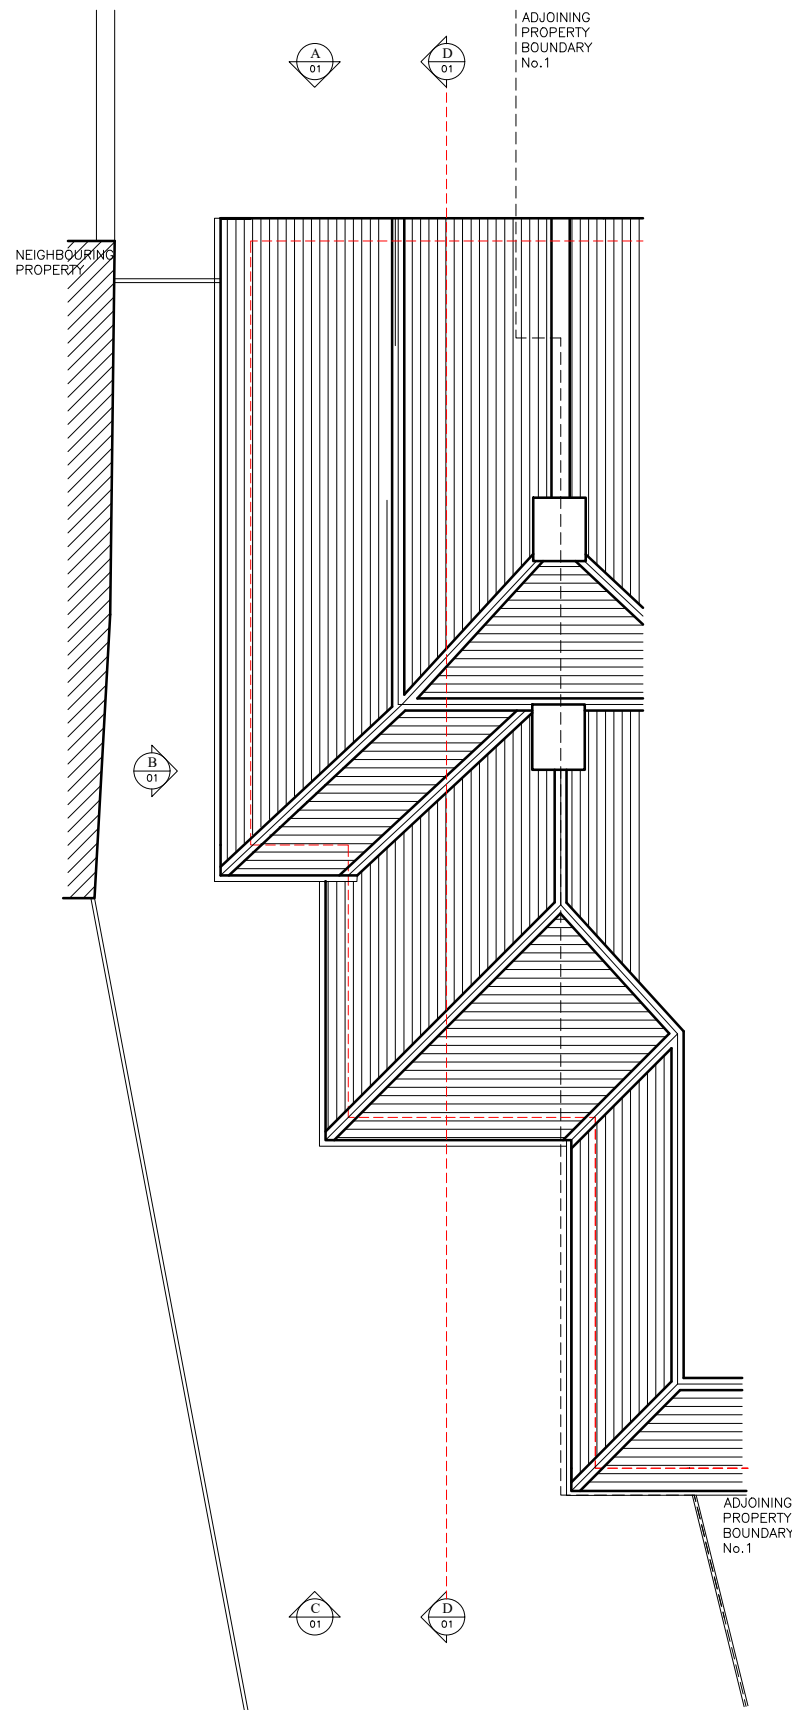

Existing Roof Plan

PLANNING DRAWING

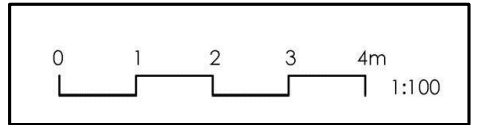

SARAH BREEZE RIBA

Client
Clare Stevens and Paul Hawkes

Project
2 Preston Cottages
Slaugham
West Sussex RH17 6AQ

Title
Existing Floor Plans & Roof Plan

Drawn by
SB

Checked by
CS&PH

Scale
A3 @ 1:100

Date
30.10.25

Project no.

Dwg. no.

Revision

Prelim.

BA217

00

--