




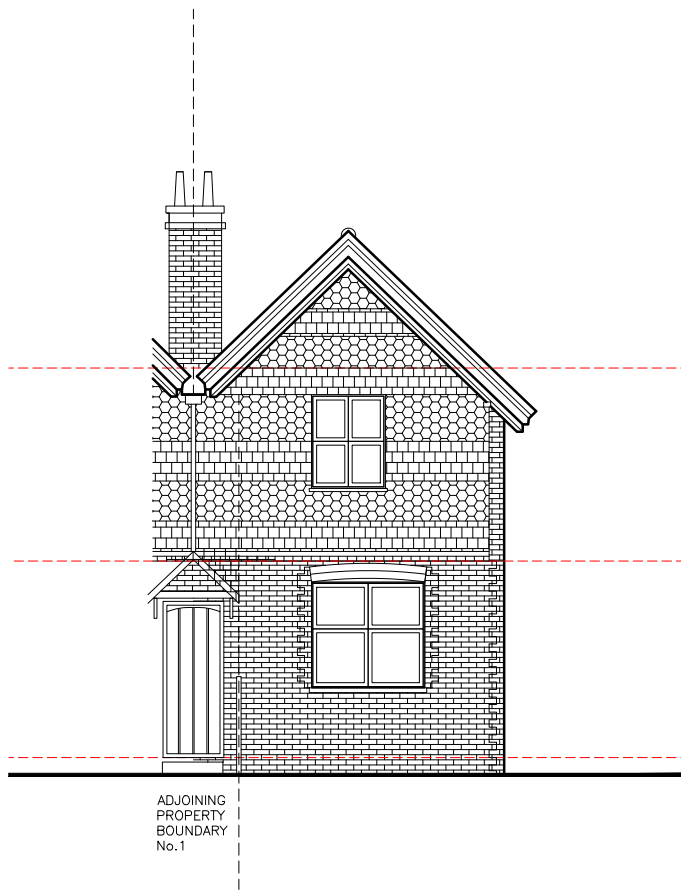

A) Existing Front Elevation

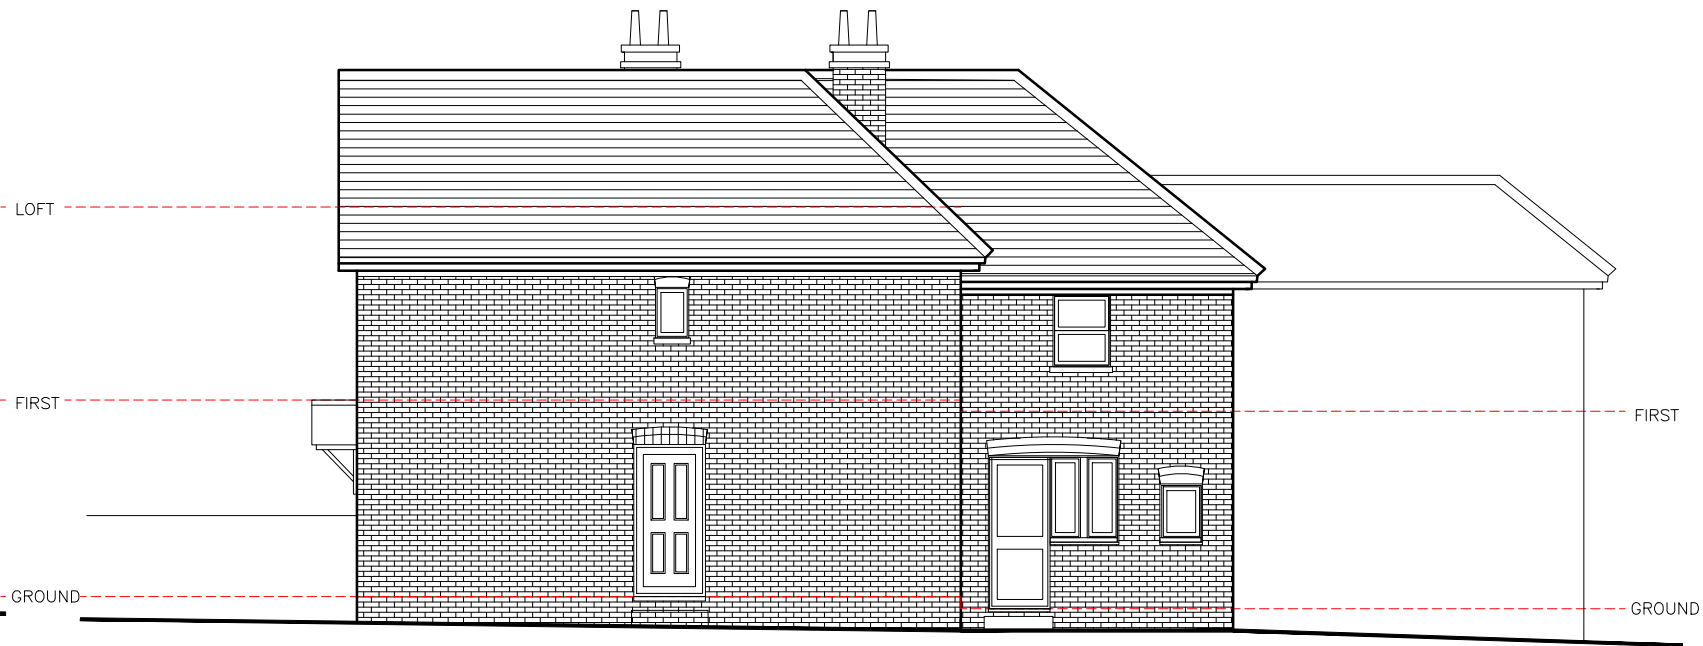


B) Existing Side Elevation

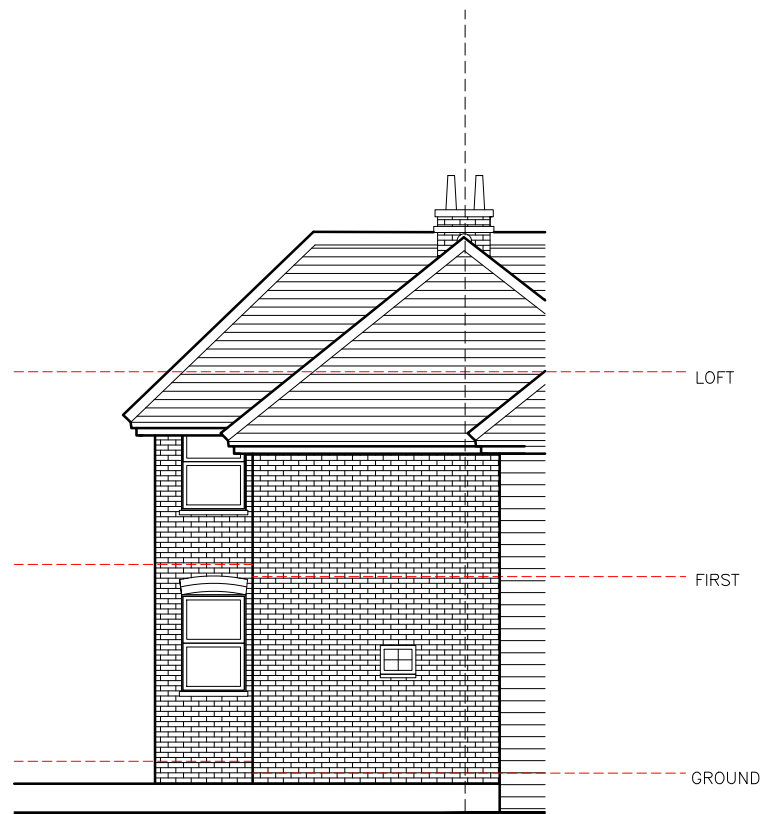


C) Existing Rear Elevation

ADJOINING
PROPERTY
BOUNDARY
No.1

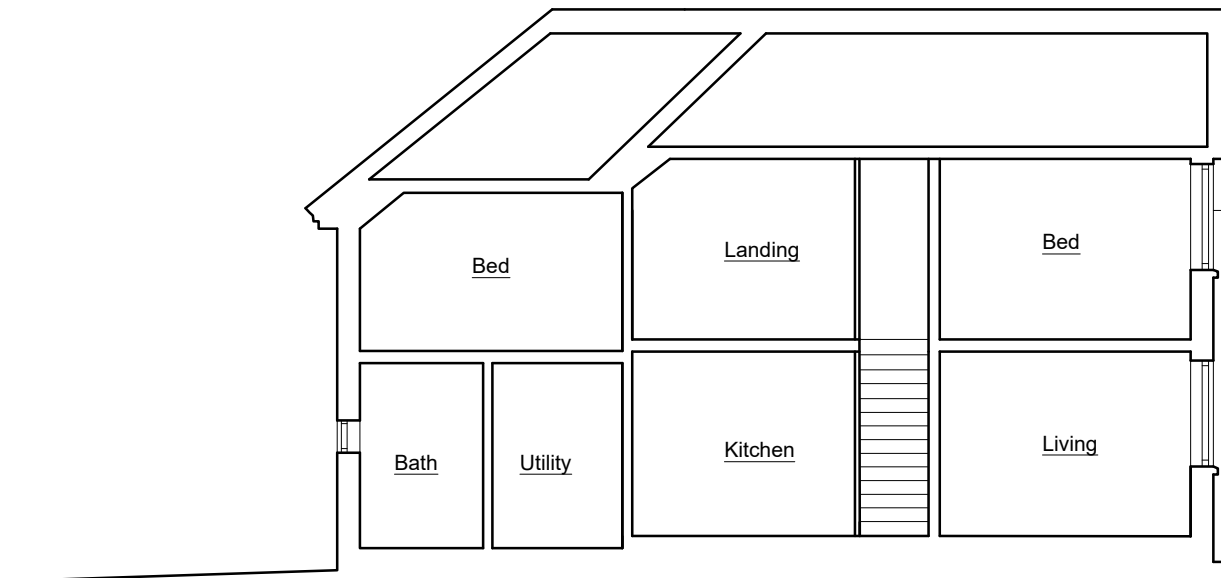

D) Existing Section DD

PLANNING DRAWING

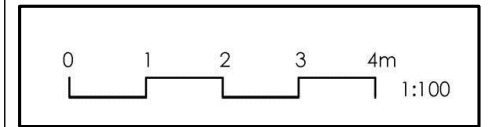

SARAH BREEZE RIBA

Client
Clare Stevens and Paul Hawkes

Project
2 Preston Cottages
Slaugham
West Sussex RH17 6AQ

Title
Existing Elevations & Section

Drawn by
SB

Checked by
CS&PH

Scale
A3 @ 1:100

Date
30.10.25

Project no.	Dwg. no.	Revision	Prelim.
BA217	01	--	