


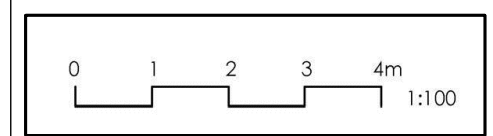

- PROPOSED DEMOLITION
- PROPOSED NEW INTERNAL & EXTERNAL WALLS

PLANNING DRAWING




SARAH BREEZE RIBA

Client
Clare Stevens and Paul Hawkes


Project
2 Preston Cottages
Slaugham
West Sussex RH17 6AQ

Title
Proposed Floor Plans & Roof Plan


Drawn by	SB	Checked by	CS&PH
Scale	A3 @ 1:100	Date	07.11.25
Project no.	Dwg. no.	Revision	Prelim.
BA217	10	--	

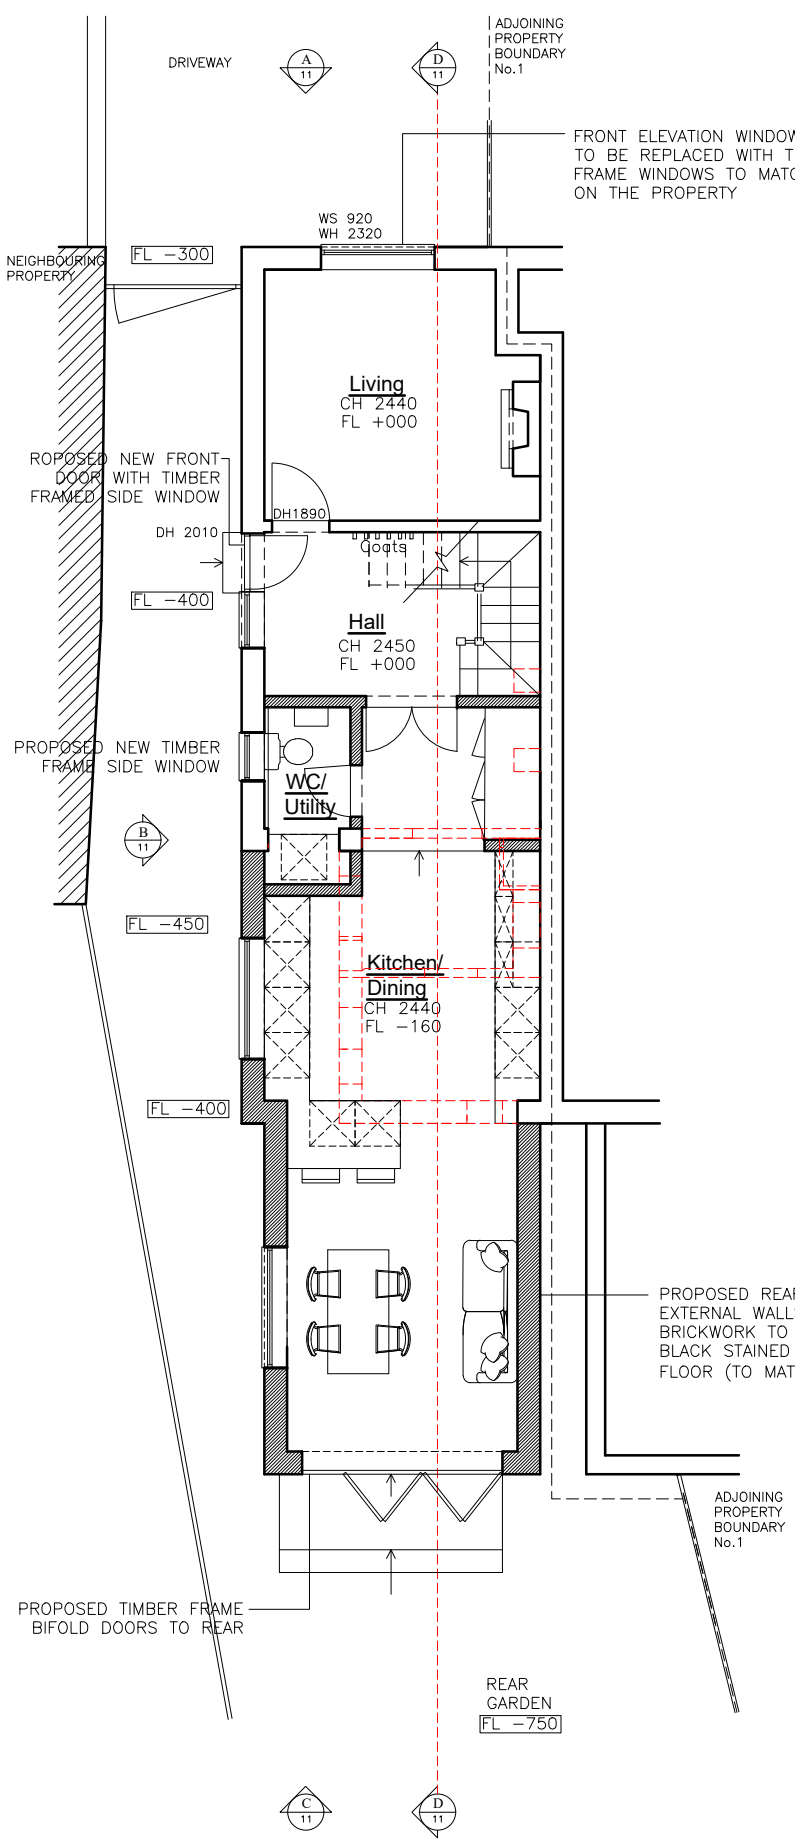

Proposed Ground Floor Plan

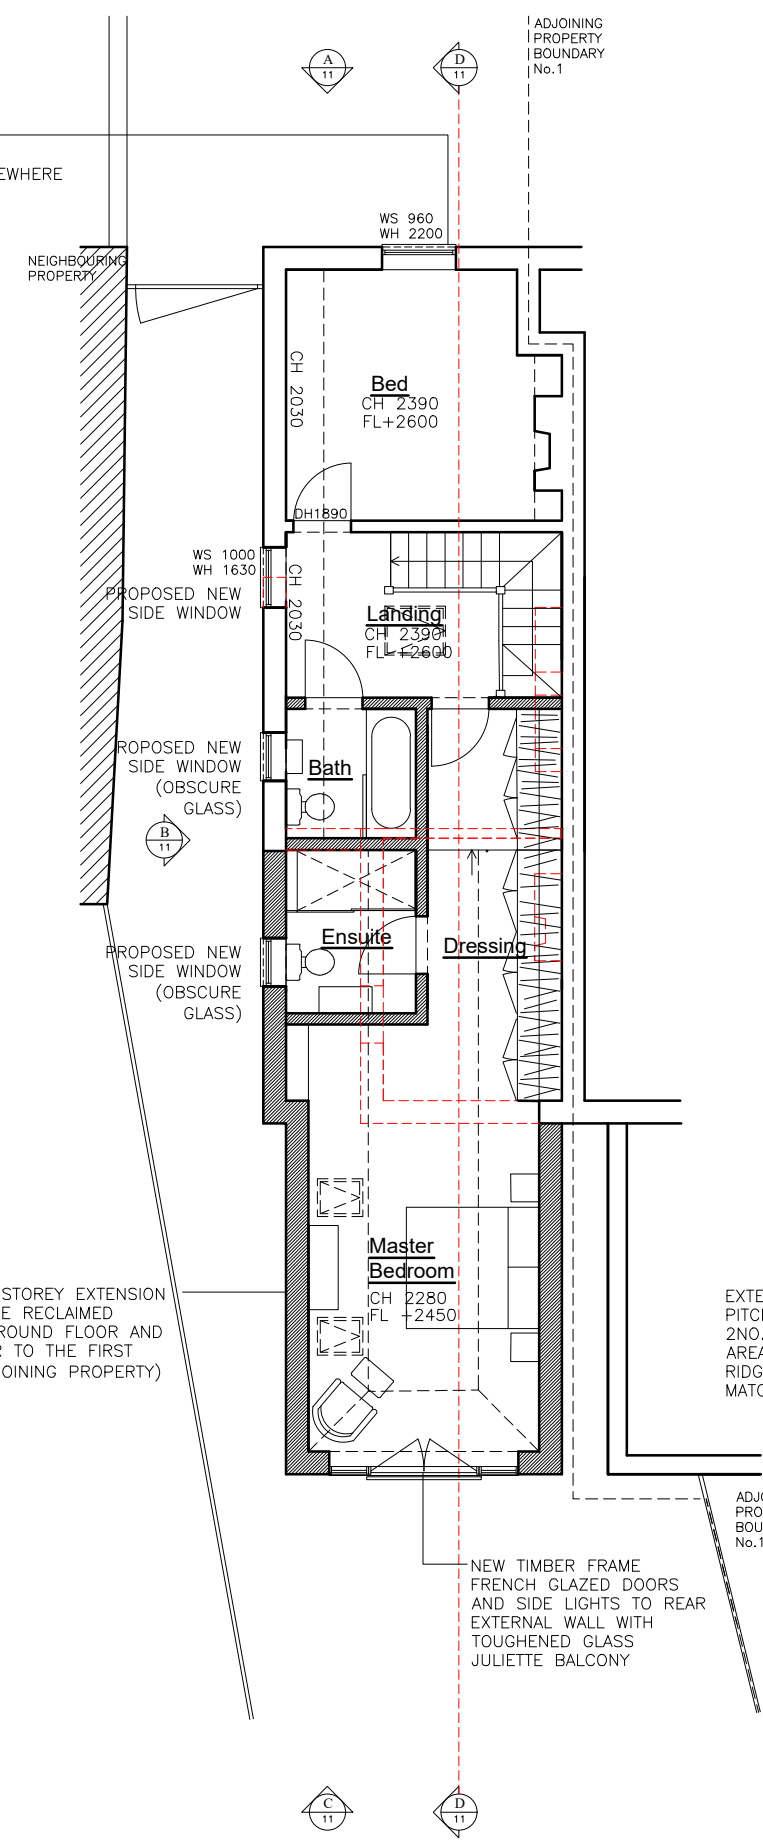

Proposed First Floor Plan

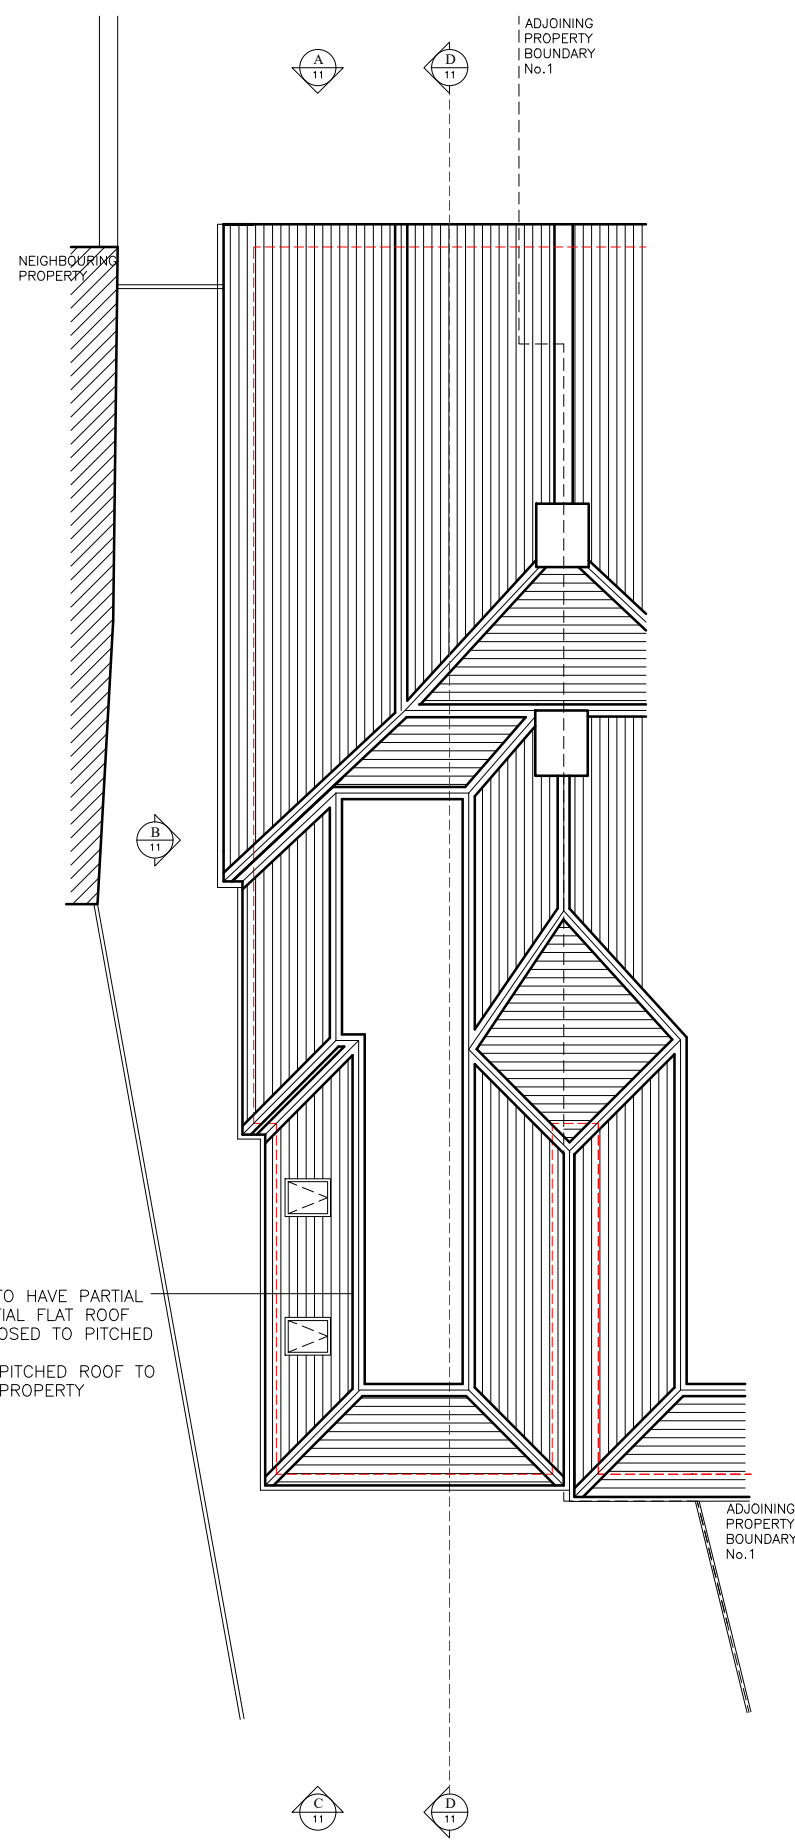

Proposed Roof Plan