

NOTES

Do not scale from this drawing.


Any discrepancies should be reported immediately.

This drawing is copyright. It must not be reproduced or disclosed to third parties without our prior permission.


This drawing is to be read in conjunction with all relevant consultants, specialist manufacturers drawings and specifications.

Any surveyed information incorporated within this drawing cannot be guaranteed as accurate unless confirmed by fixed dimension.


All dimensions are in millimetres unless noted otherwise.

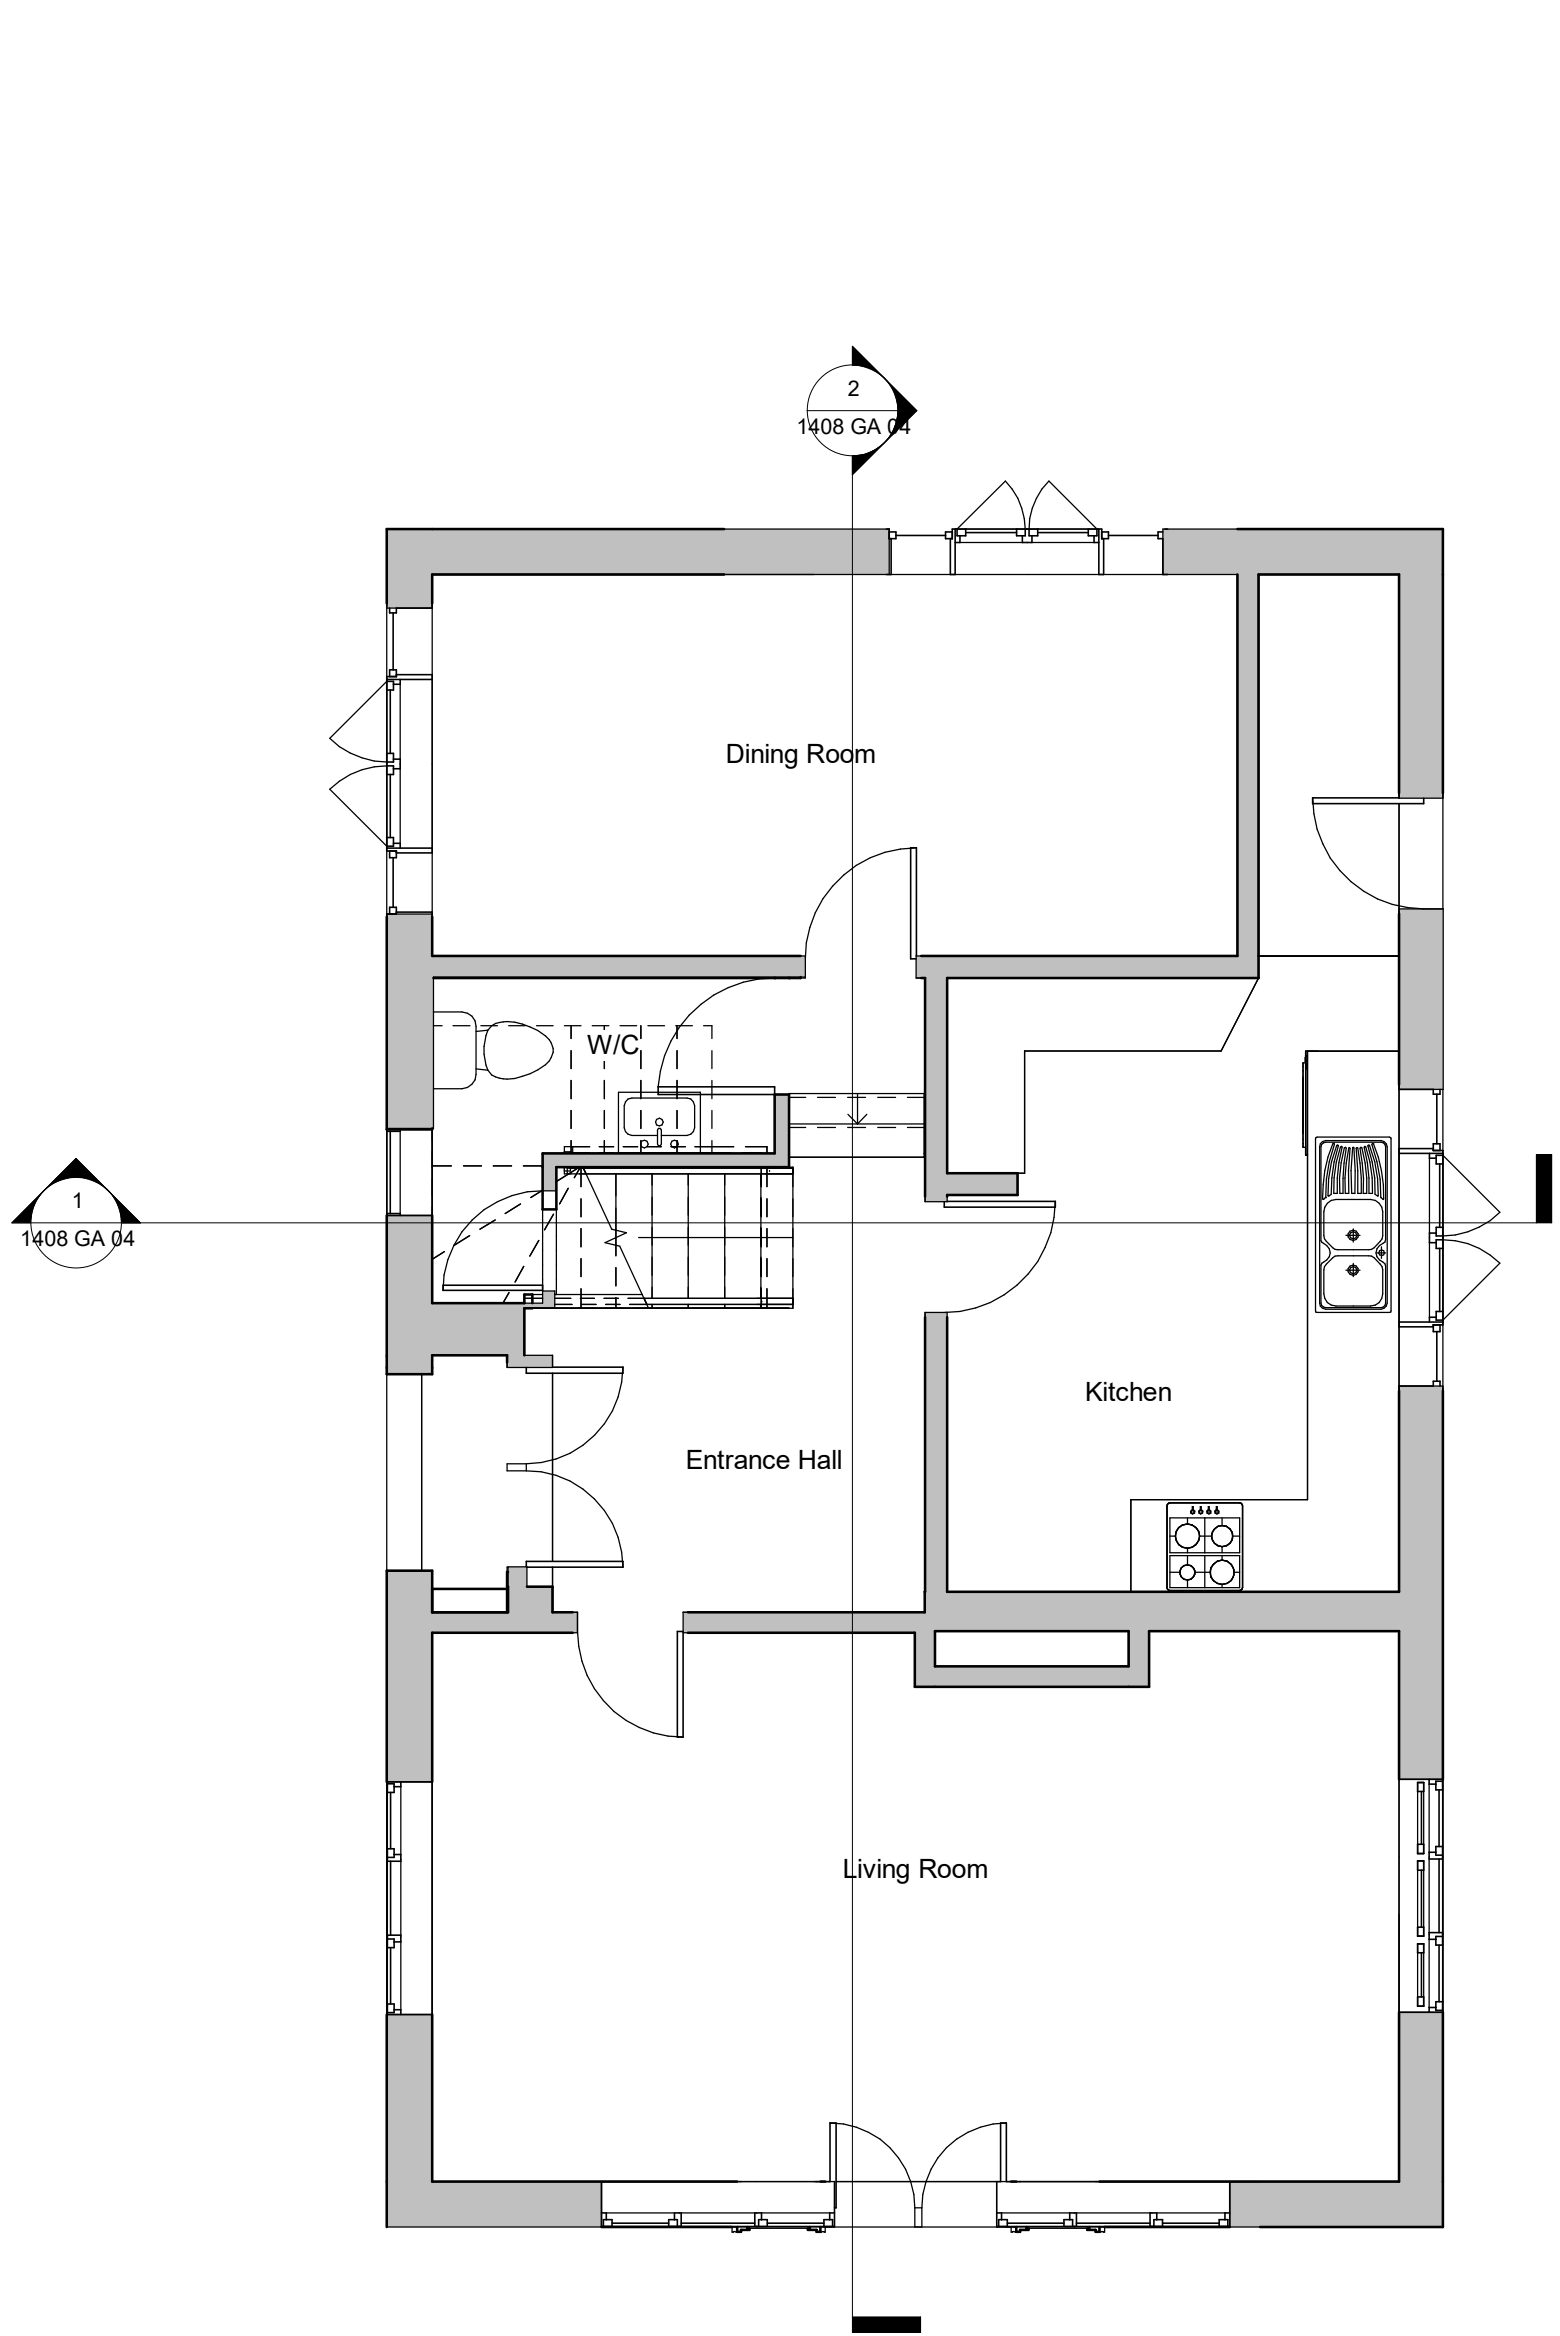


Ground Floor as Existing

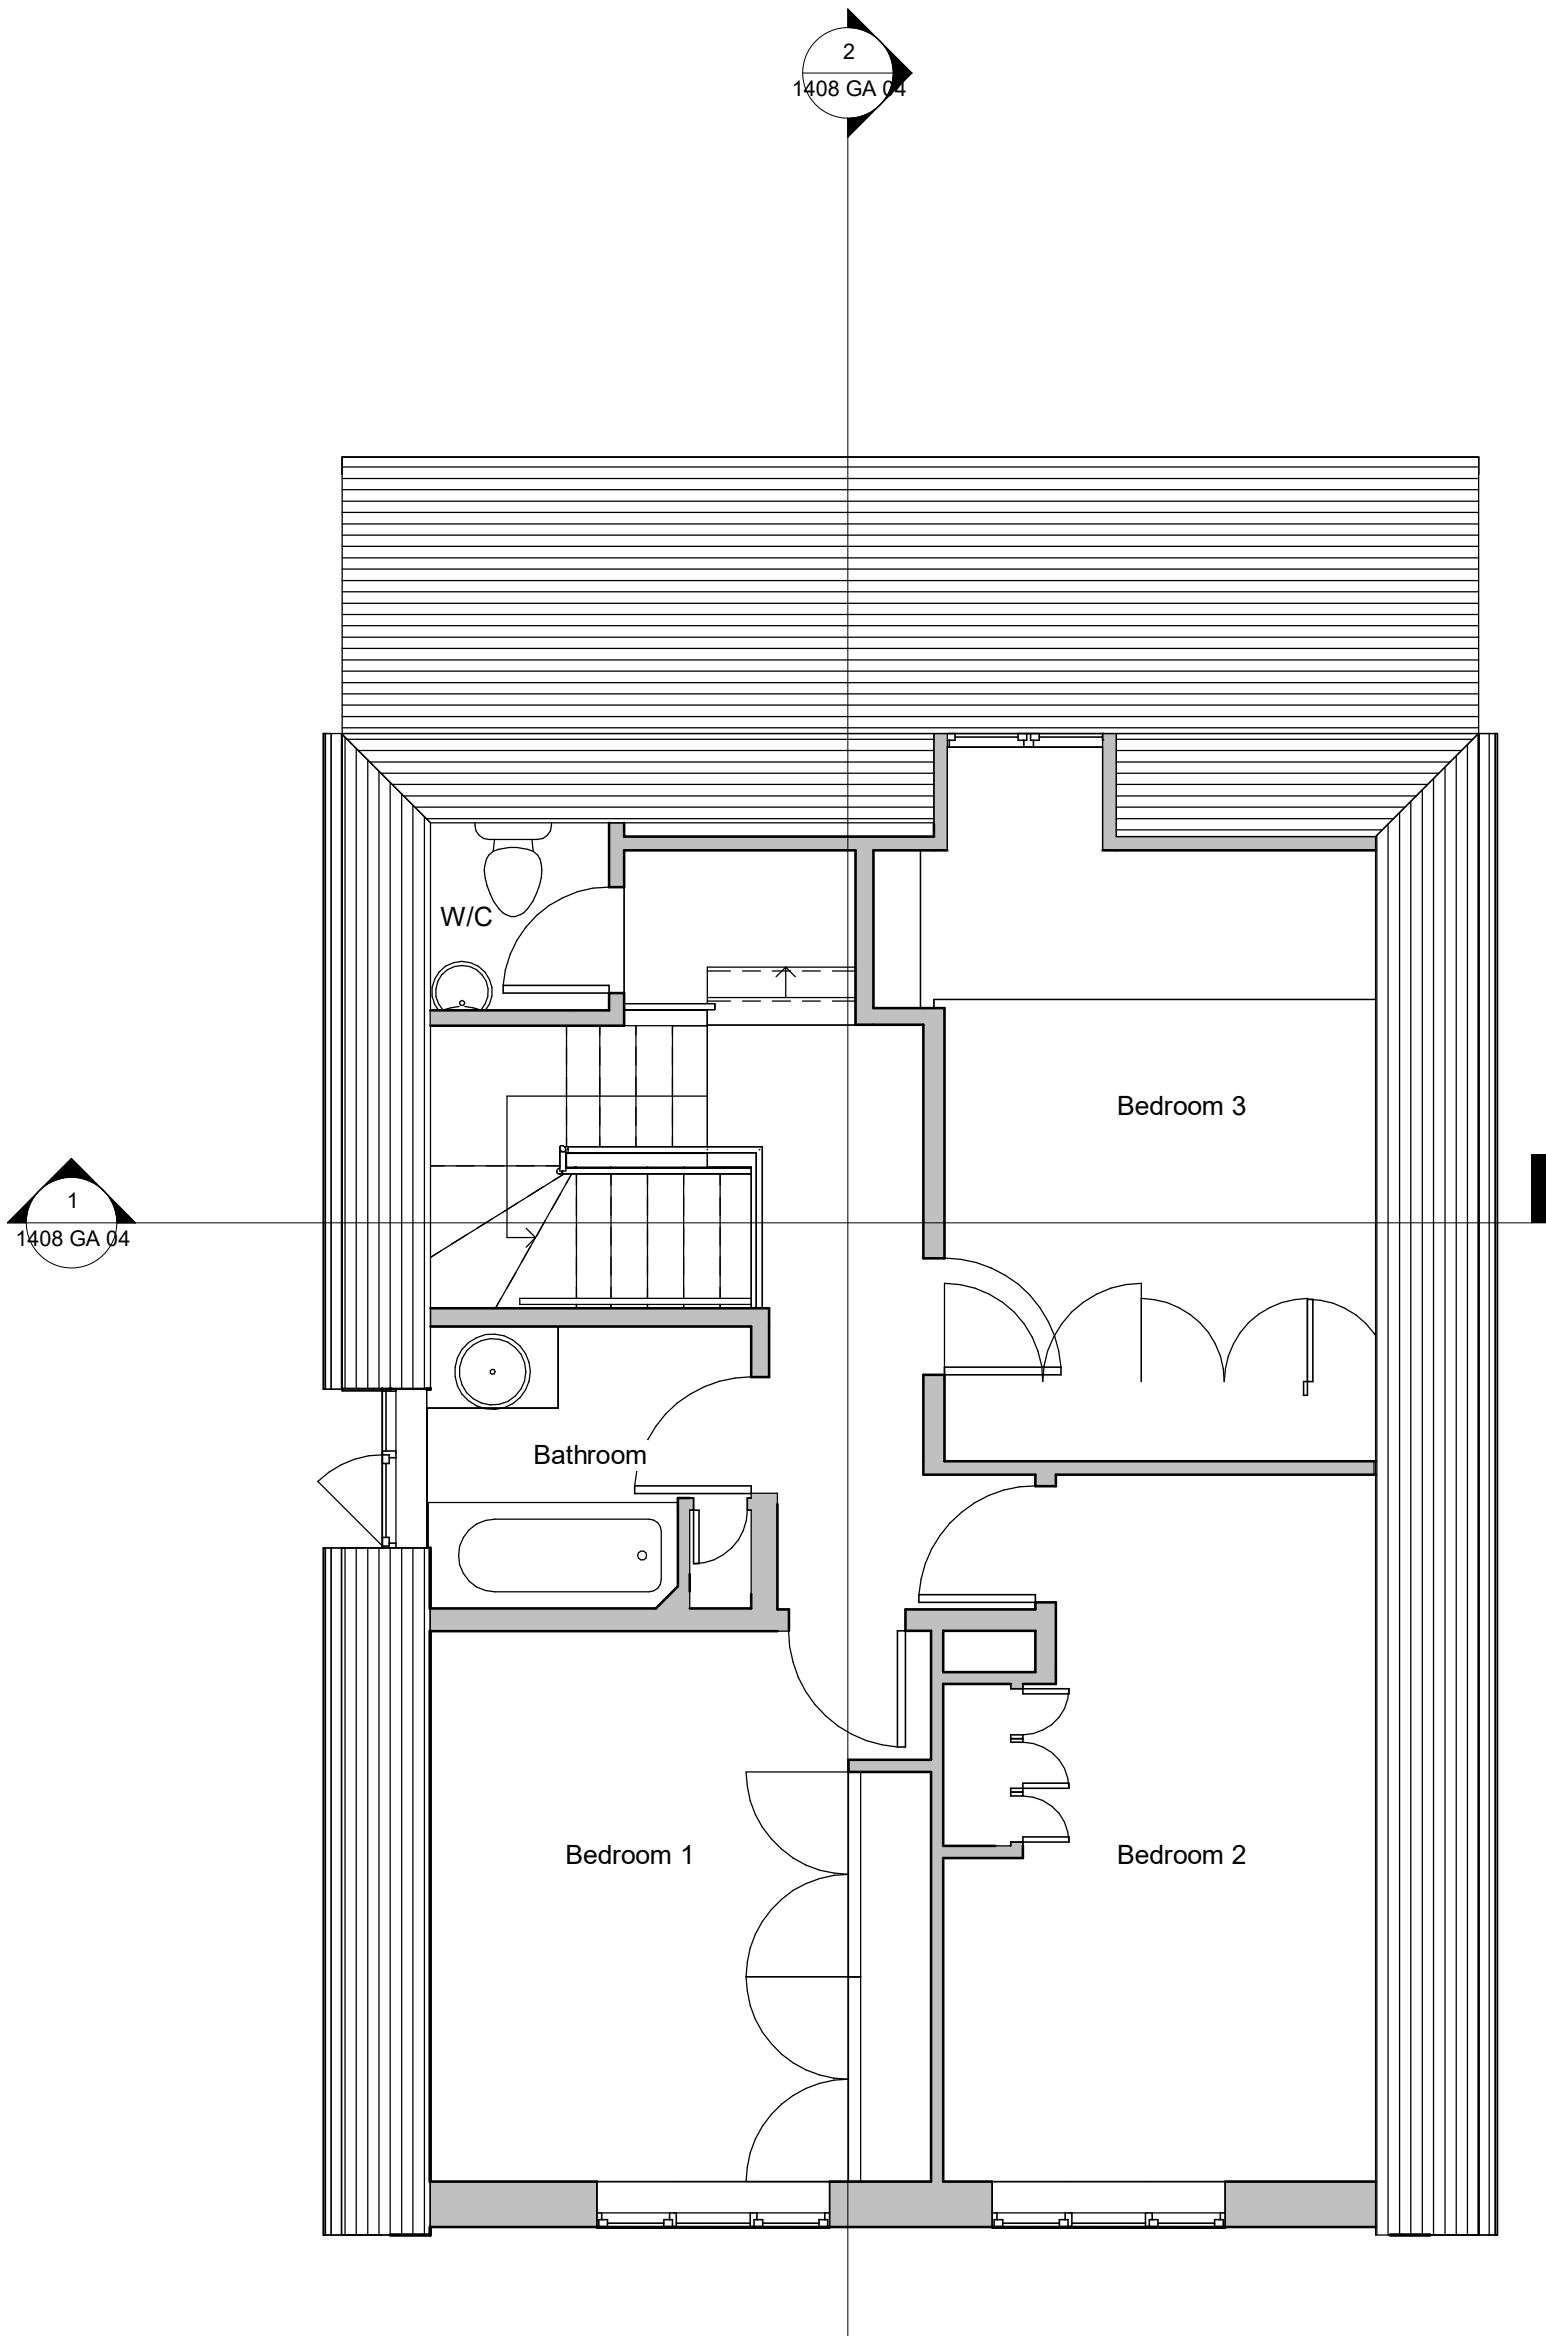

First Floor as Existing

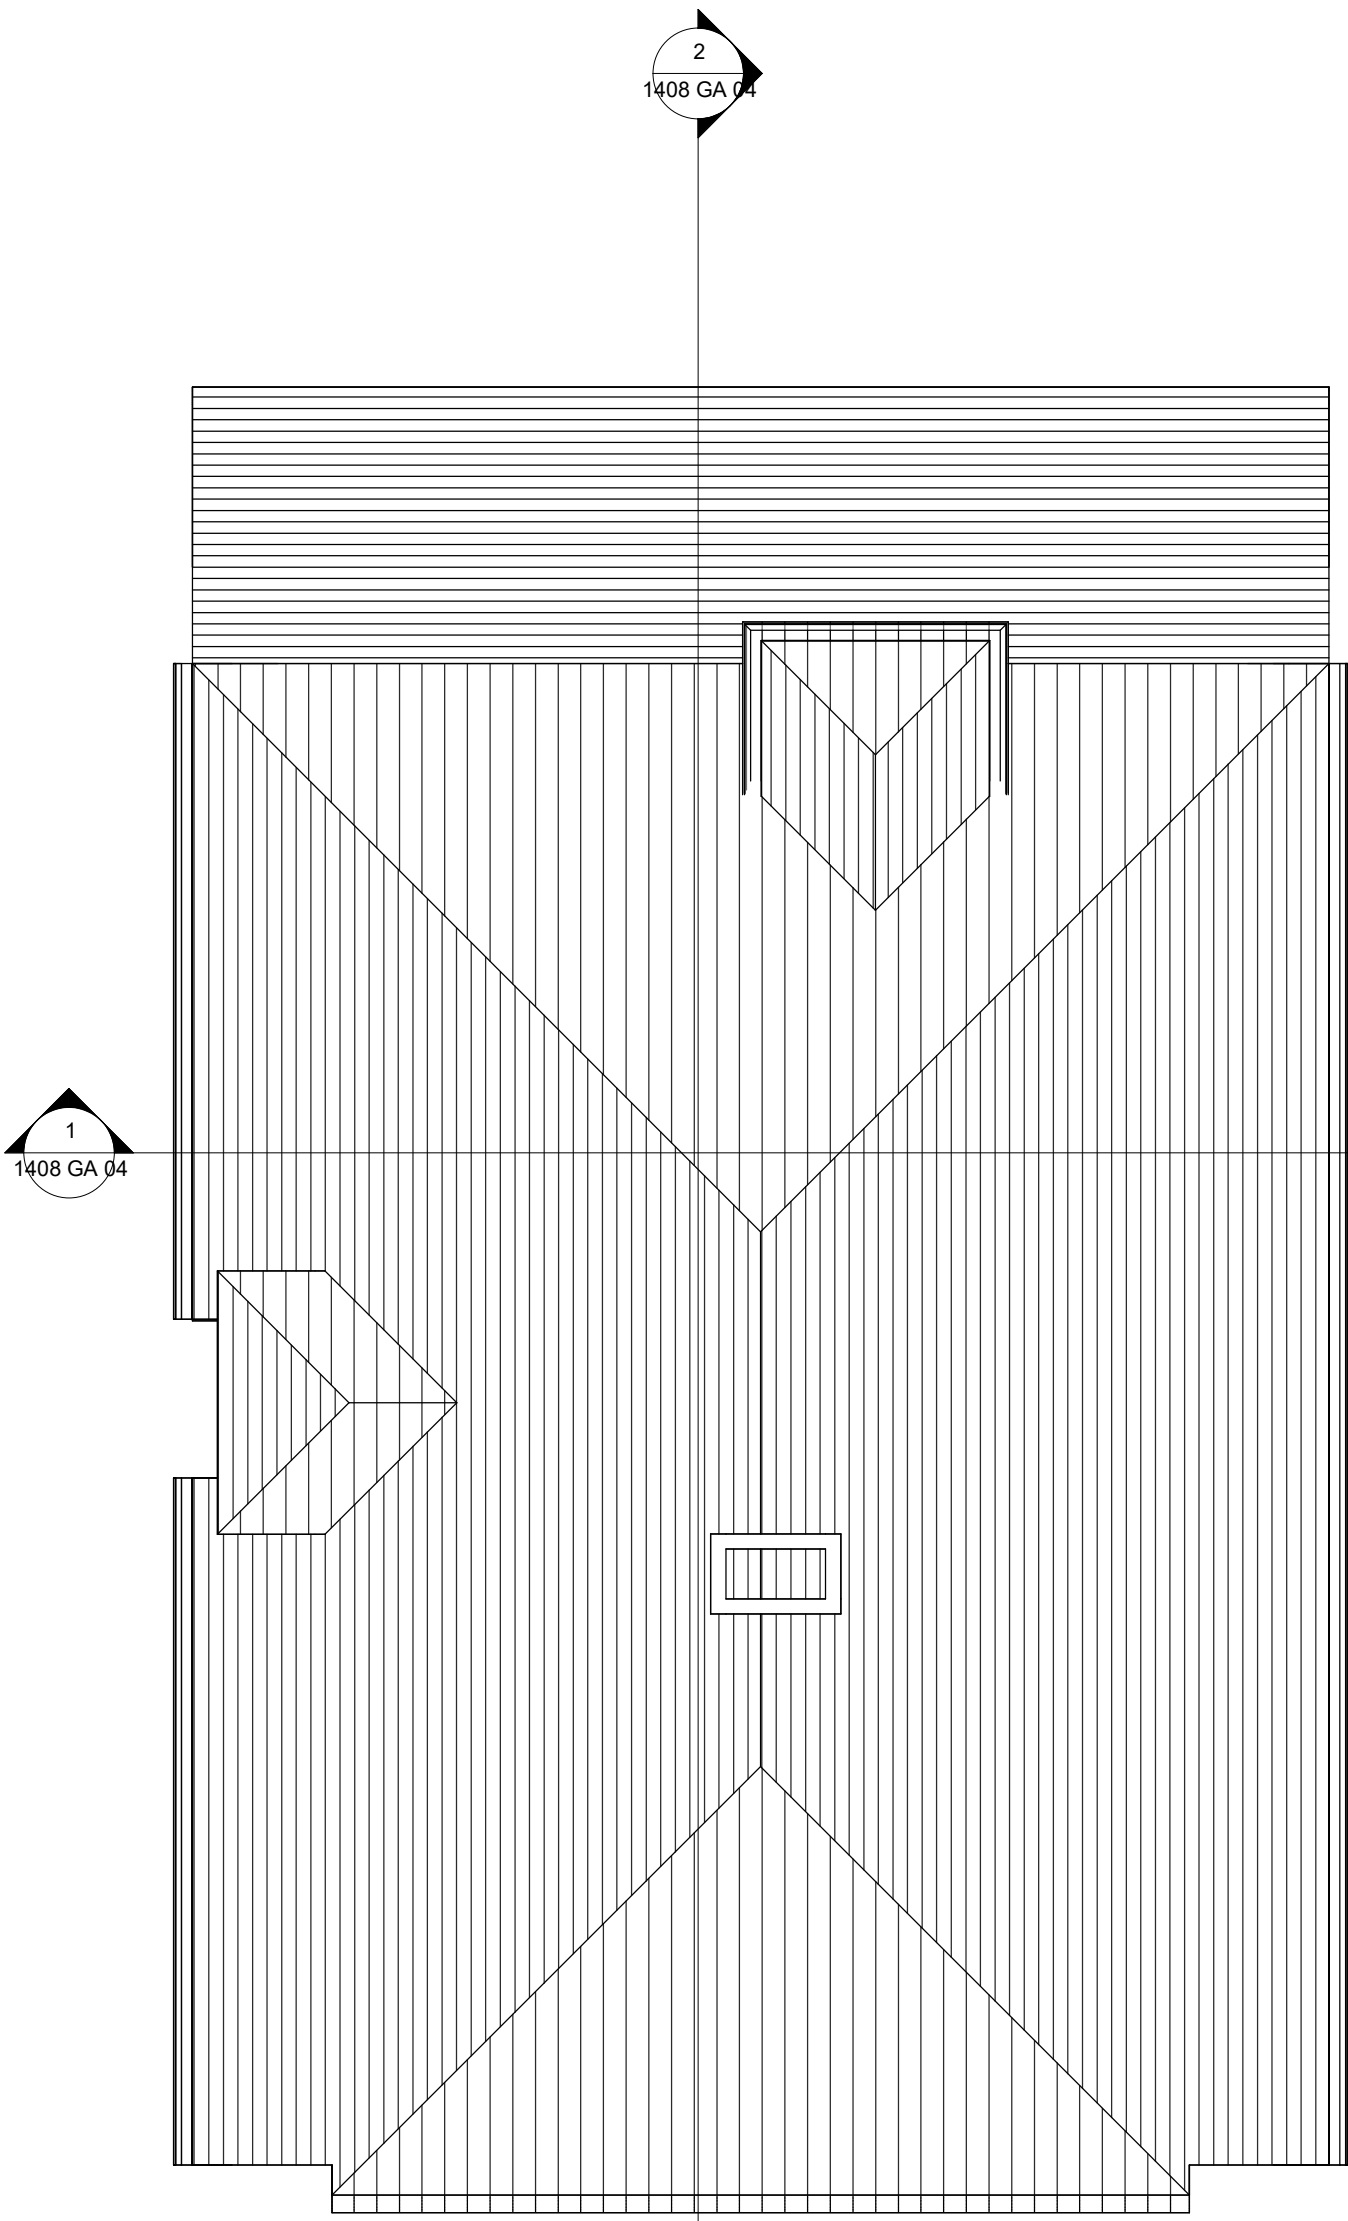

Roof Plan as Existing

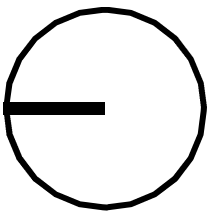

Rev	Date	Author	Revision Description	
 dwelling architecture + design studio@dwellingarchitecture.com www.dwellingarchitecture.com Tel: 01444 831 800				
Drawing Status				
SURVEY				
Client Rebecca Helme				
Project 1 Oak Bank, Lindfield, Haywards Heath, RH16 1RR				
Title Floor Plans as Existing				
Dwg				Rev.
1408 GA 01				
Job No. 1408	Date 18/07/25	Scale 1 : 50	Drawn	Checked Checker