

**NOTES**

Do not scale from this drawing.


Any discrepancies should be reported immediately.

This drawing is copyright. It must not be reproduced or disclosed to third parties without our prior permission.

This drawing is to be read in conjunction with all relevant consultants, specialist manufacturers drawings and specifications.

Any surveyed information incorporated within this drawing cannot be guaranteed as accurate unless confirmed by fixed dimension.


All dimensions are in millimetres unless noted otherwise.

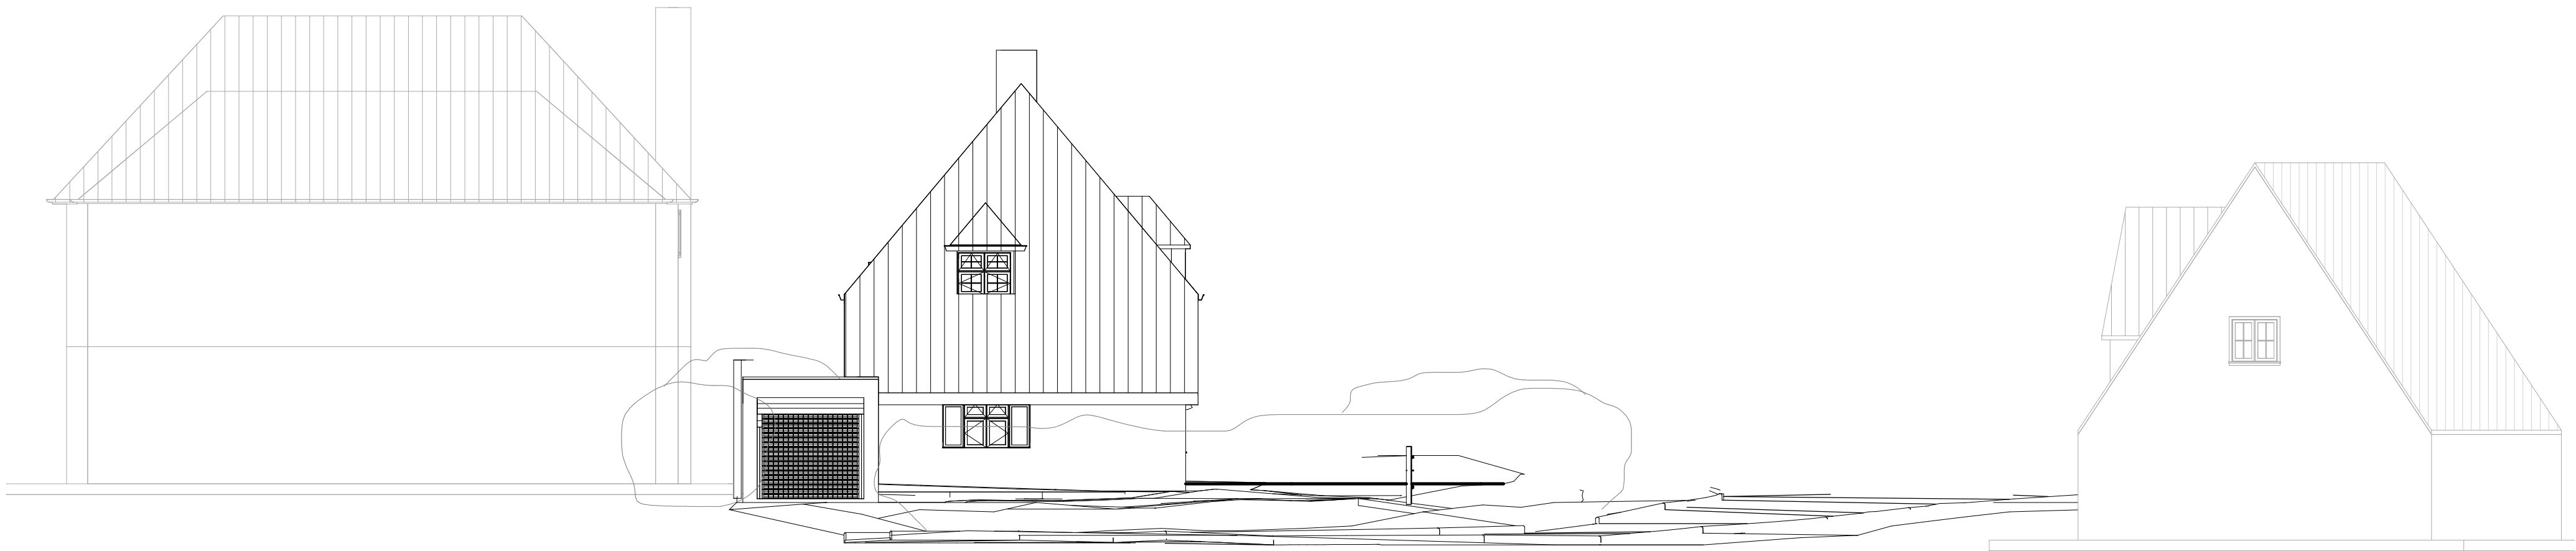

East Elevation as Existing



South Elevation as Existing
 
| Rev   | Date     | Author  | Revision Description |         |
|---|----------|---------|----------------------|---------|
| <div><div></div><div><div>dwells</div><div>architecture + design</div></div></div> |          |         |                      |         |
| <div><div>studio@dwellsarchitecture.com</div><div>www.dwellsarchitecture.com</div></div> <div>Tel: 01444 831 800</div>                                                  |          |         |                      |         |
| Drawing Status   |          |         |                      |         |
| SURVEY   |          |         |                      |         |
| Client   |          |         |                      |         |
| Rebecca Helme   |          |         |                      |         |
| Project   |          |         |                      |         |
| 1 Oak Bank, Lindfield, Haywards Heath, RH16 1RR   |          |         |                      |         |
| Title   |          |         |                      |         |
| East and South Elevations as Existing   |          |         |                      |         |
| Dwg. 1408 GA 02 Rev.   |          |         |                      |         |
| Job No.   | Date     | Scale   | Drawn                | Checked |
| 1408   | 18/07/25 | 1 : 100 |                      | Checker |