

NOTES

Do not scale from this drawing.


Any discrepancies should be reported immediately.

This drawing is copyright. It must not be reproduced or disclosed to third parties without our prior permission.


This drawing is to be read in conjunction with all relevant consultants, specialist manufacturers drawings and specifications.

Any surveyed information incorporated within this drawing cannot be guaranteed as accurate unless confirmed by fixed dimension.


All dimensions are in millimetres unless noted otherwise.

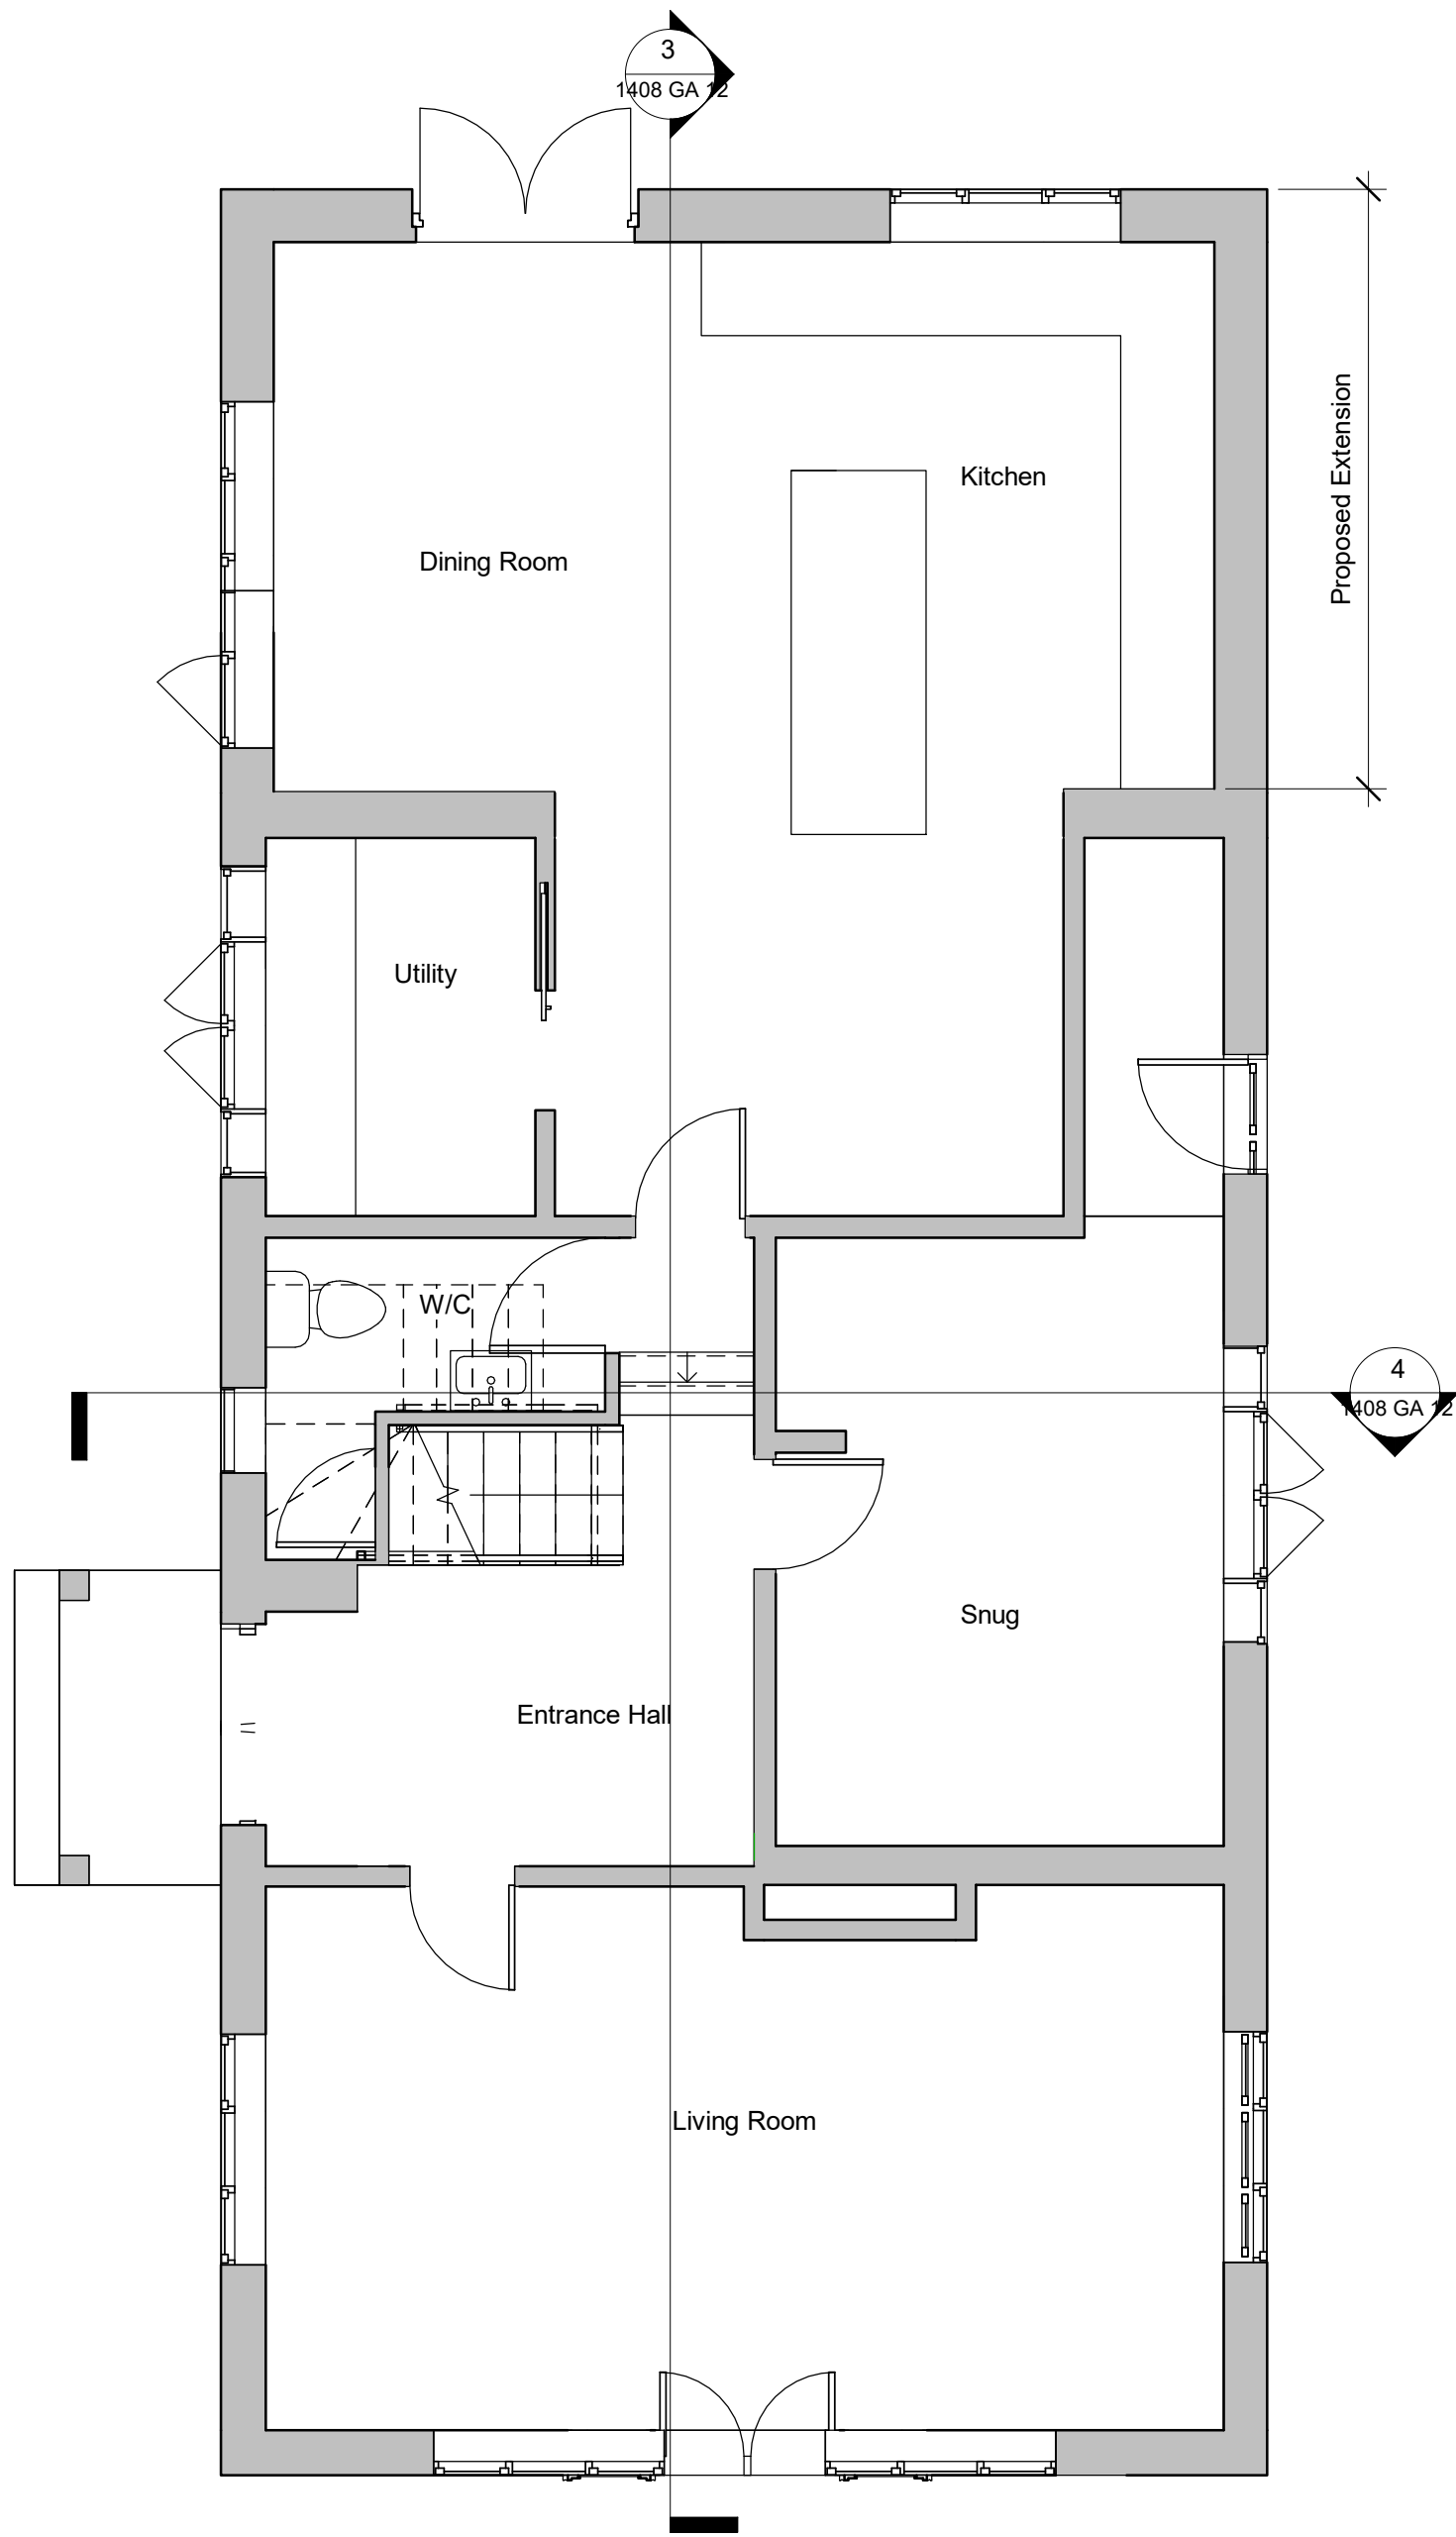


Ground Floor as Proposed

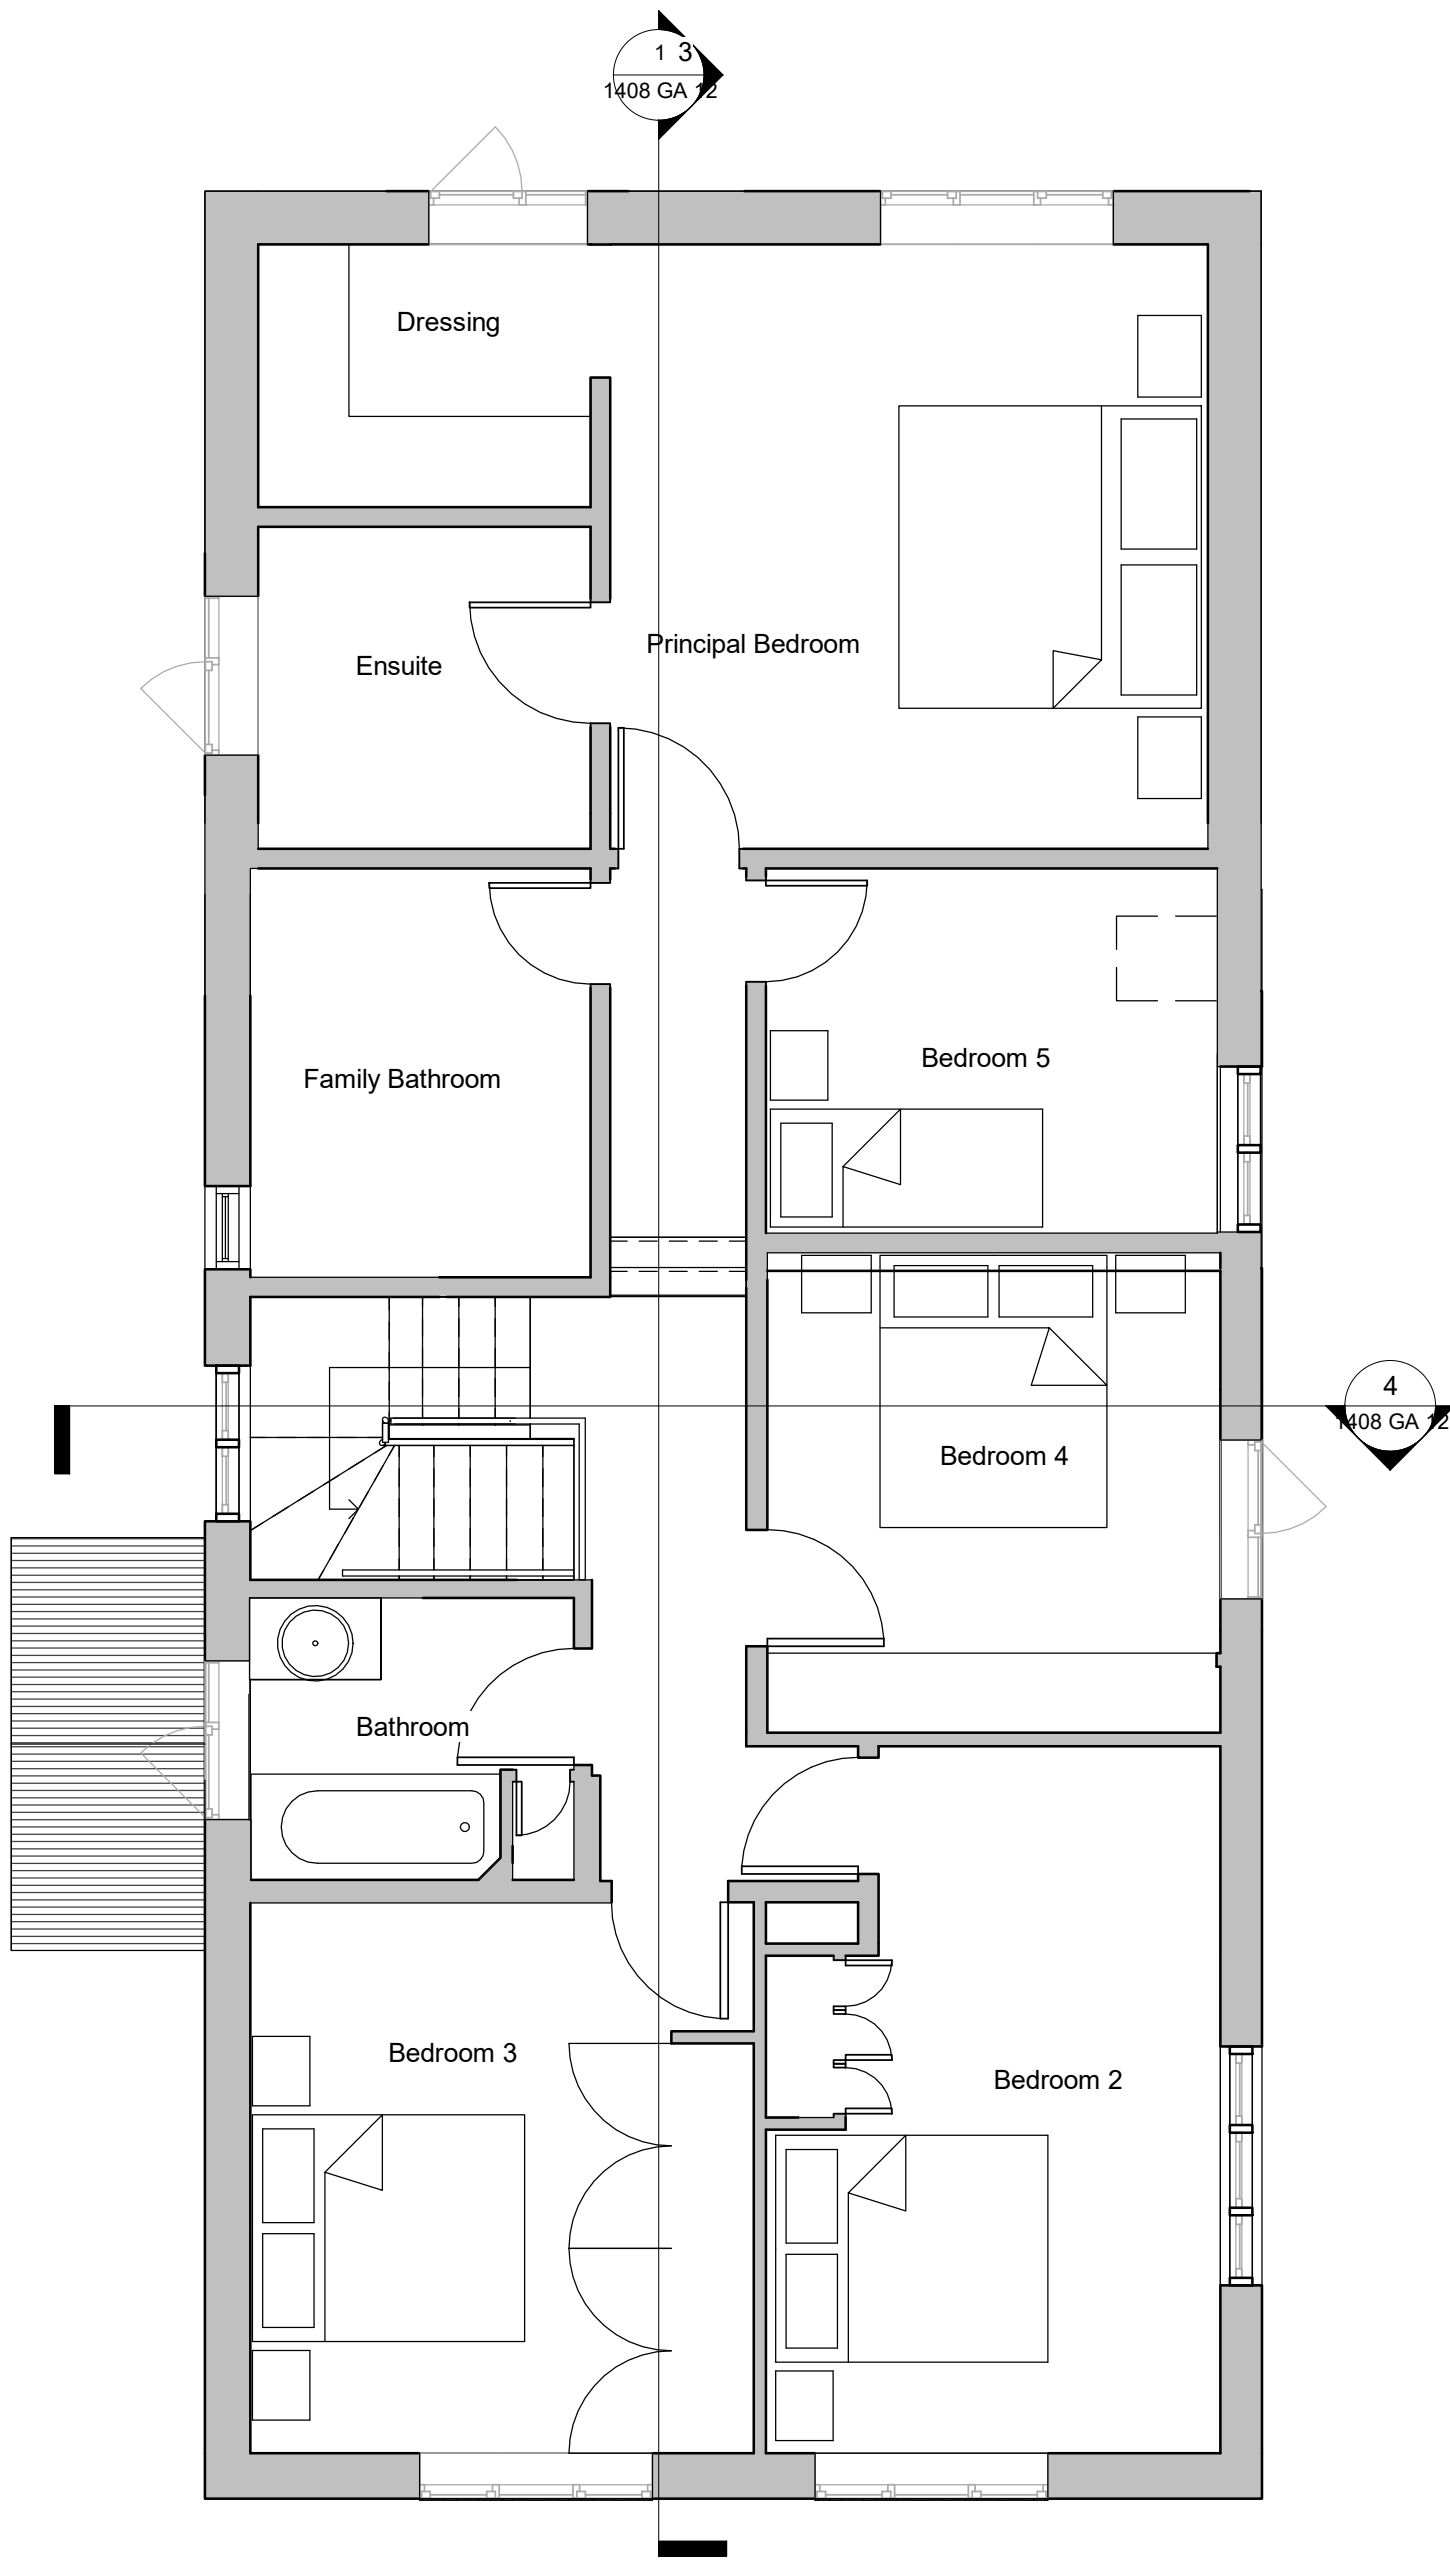


First Floor as Proposed

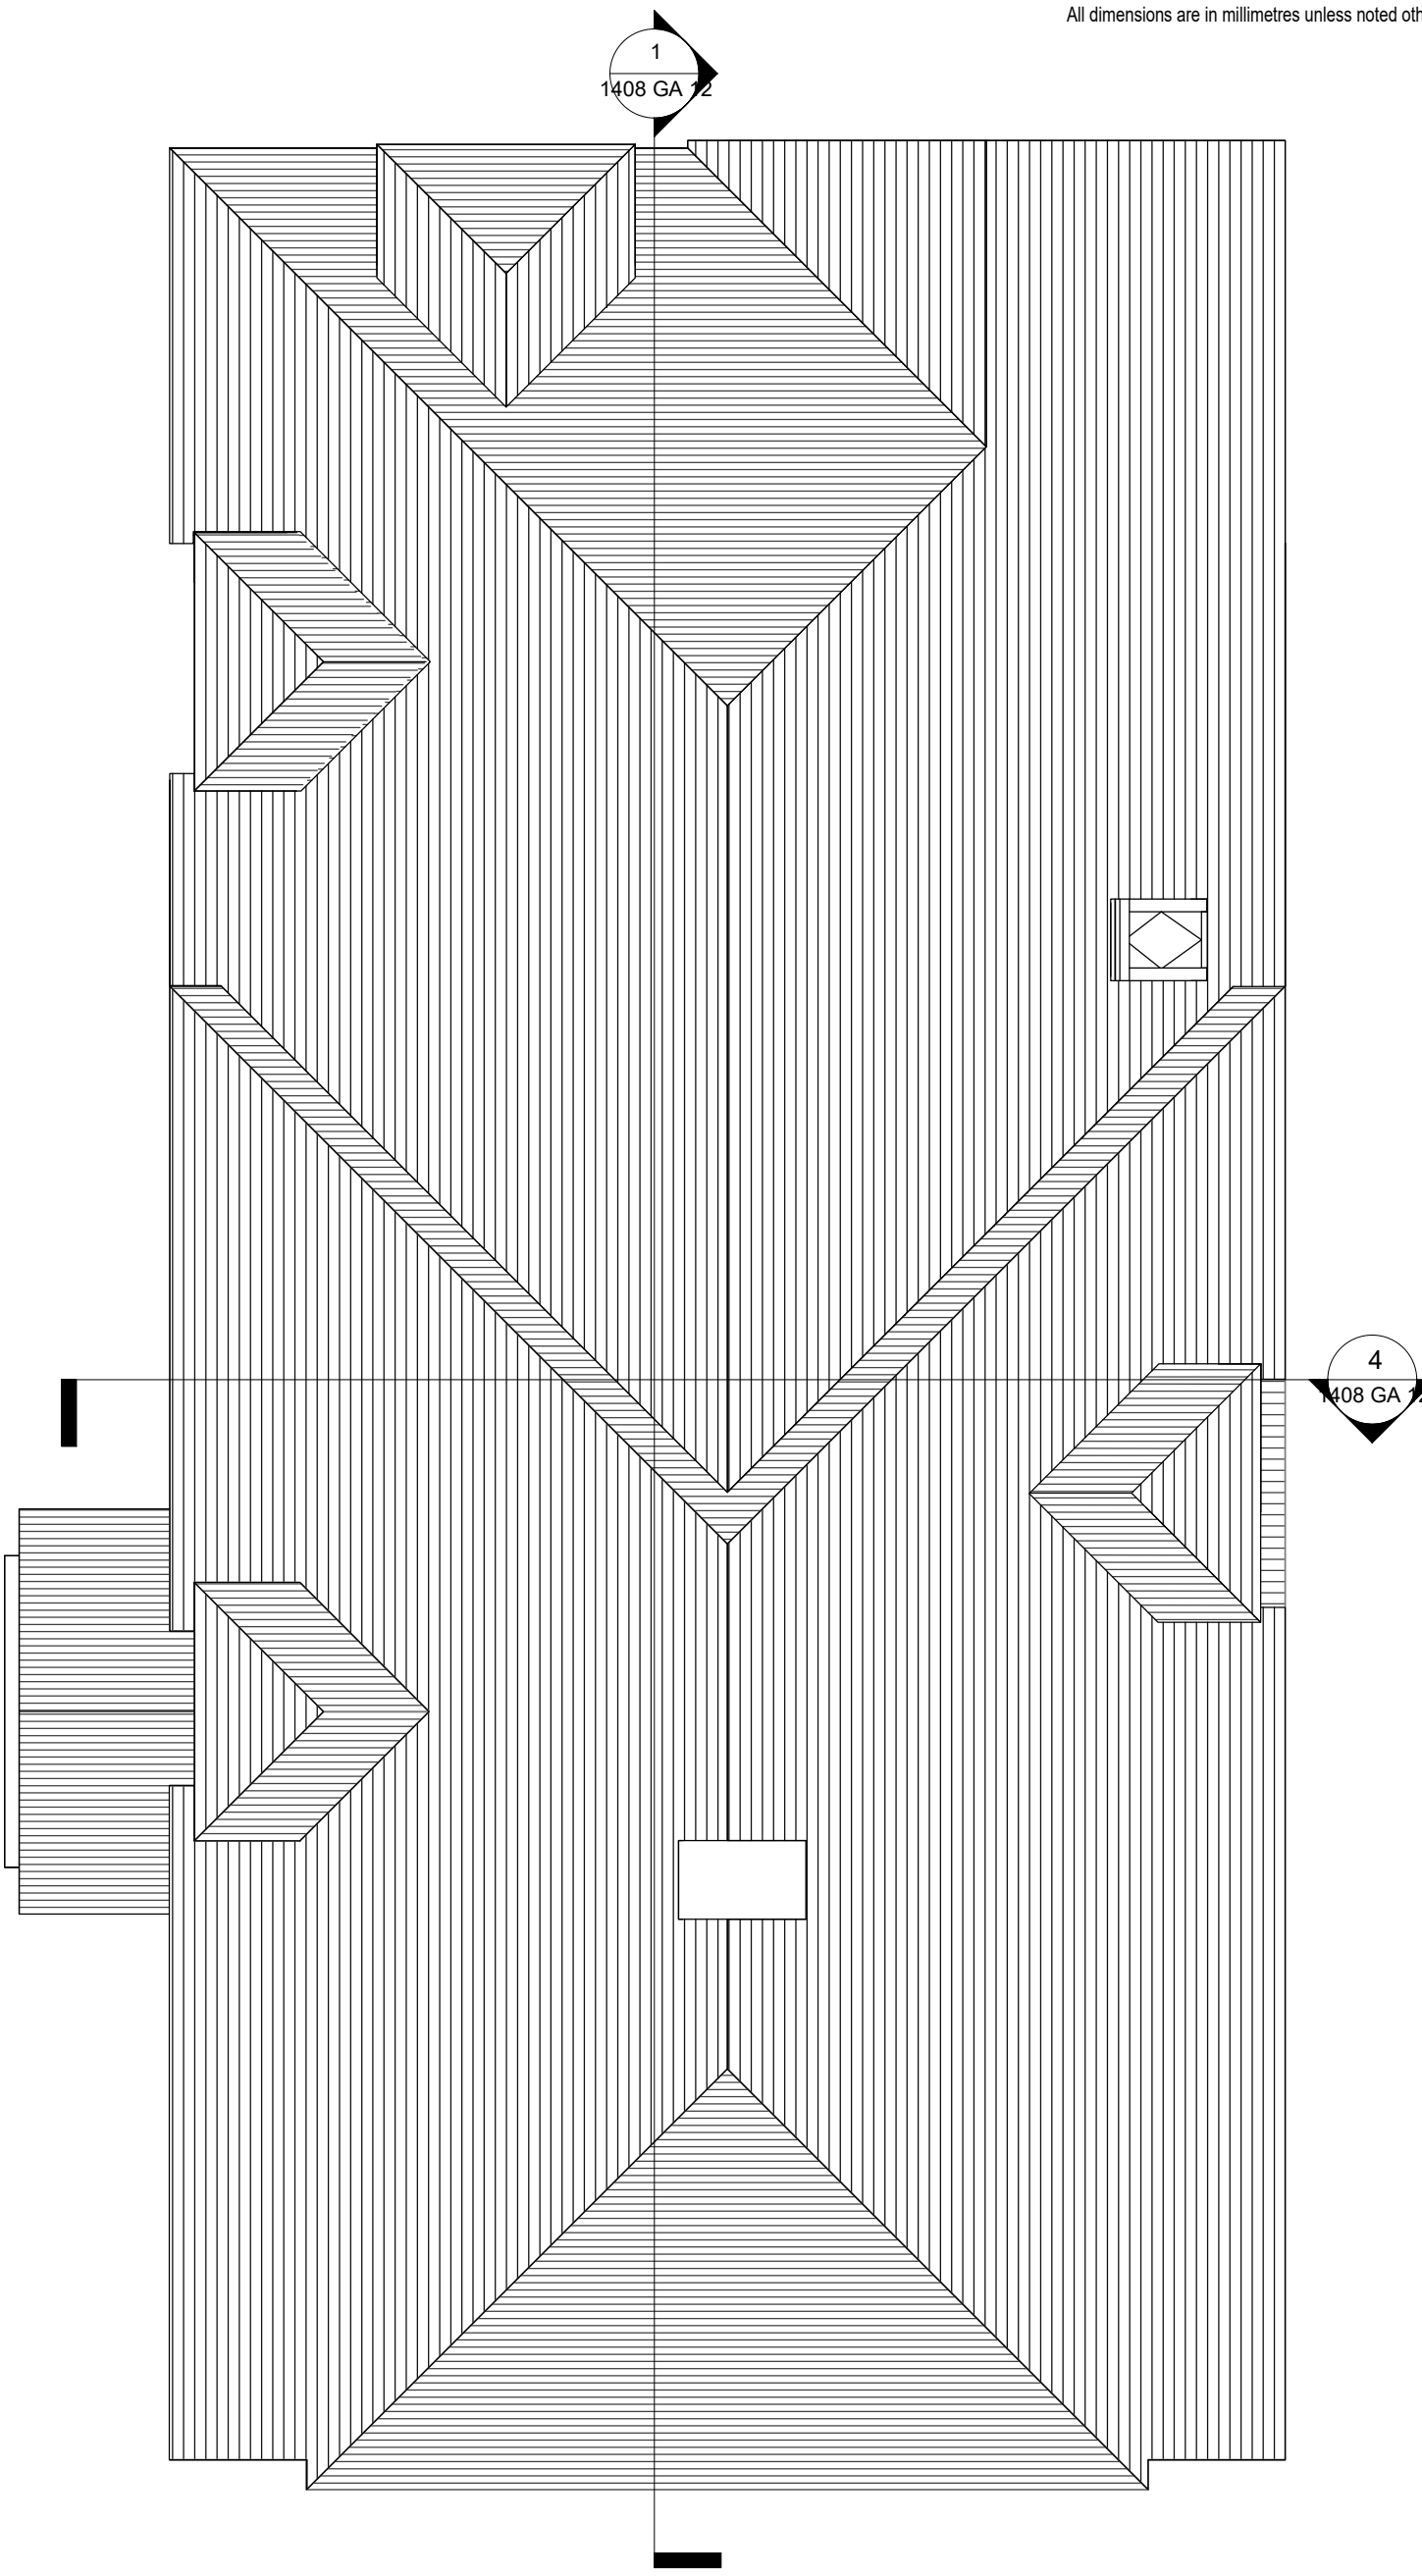

Roof Plan as Proposed

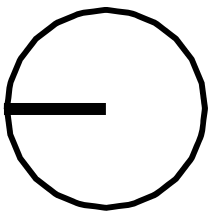

 Rev	Date	Author	Revision Description	
 dwelling architecture + design studio@dwellingarchitecture.com www.dwellingarchitecture.com Tel: 01444 831 800				
Drawing Status				
PLANNING				
Client				
Rebecca Helme				
Project				
1 Oak Bank, Lindfield, Haywards Heath, RH16 1RR				
Title				
Floor Plans as Proposed				
Dwg.			Rev.	
1408 GA 10				
Job No.	Date	Scale	Drawn	Checked
1408	18/07/25	1 : 50	SC	Checker