



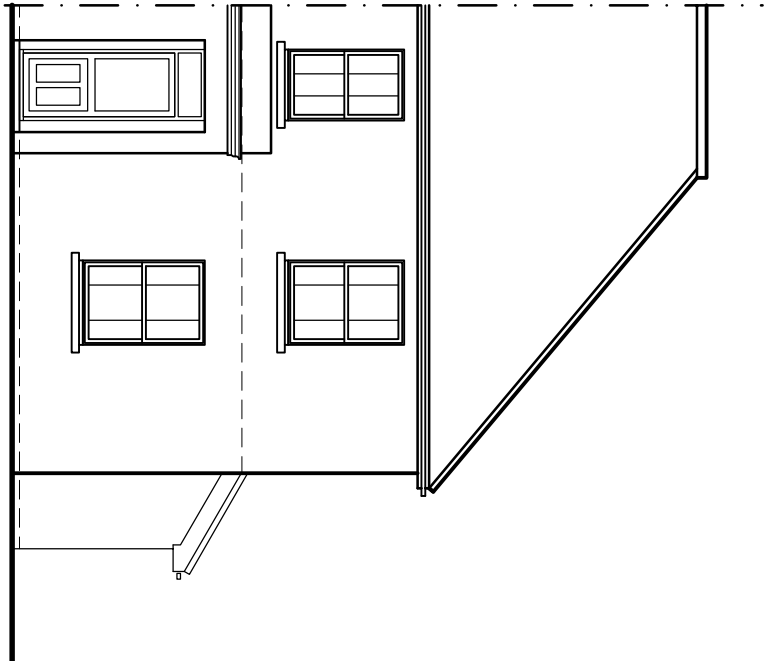


South Elevation

As Proposed
1:100

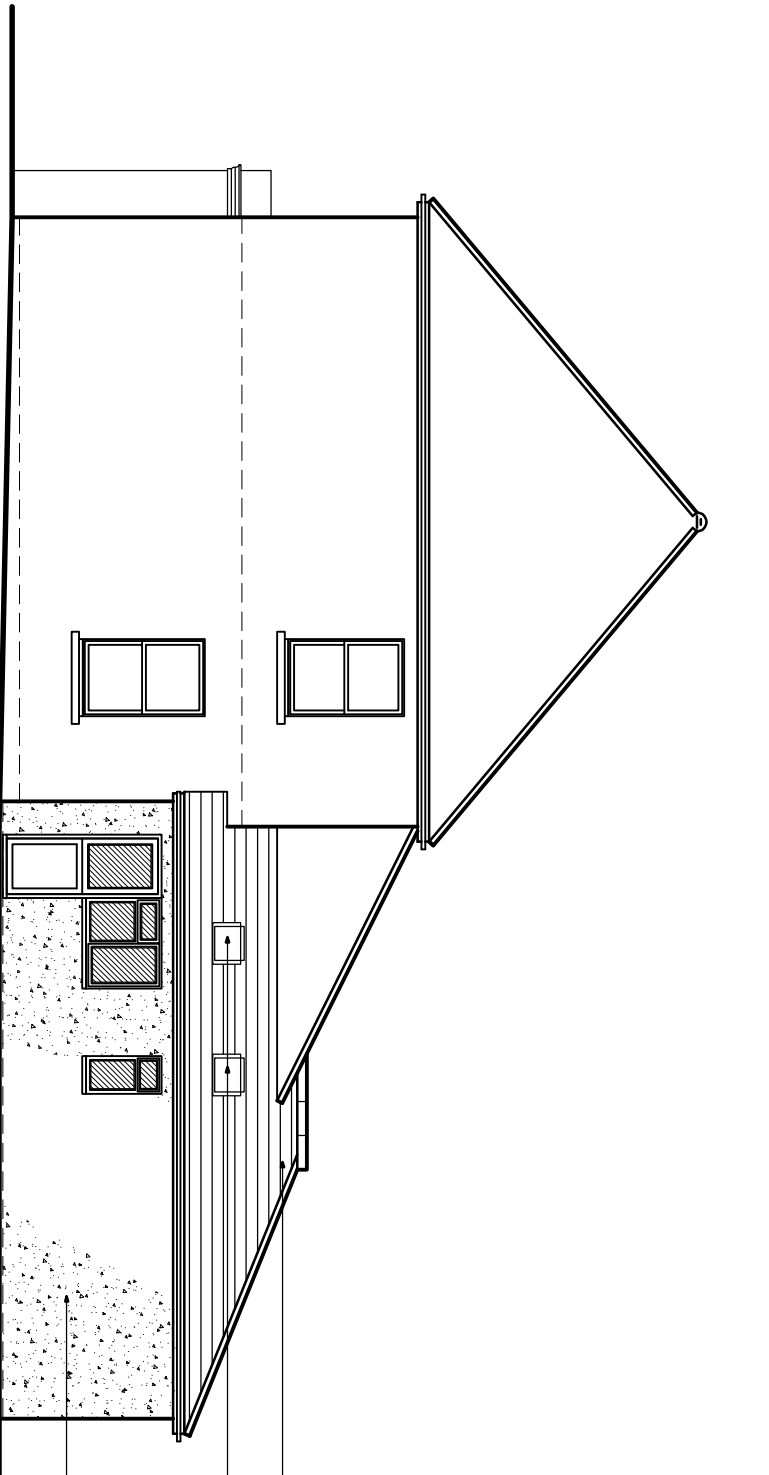


East Elevation

As Proposed
1:100

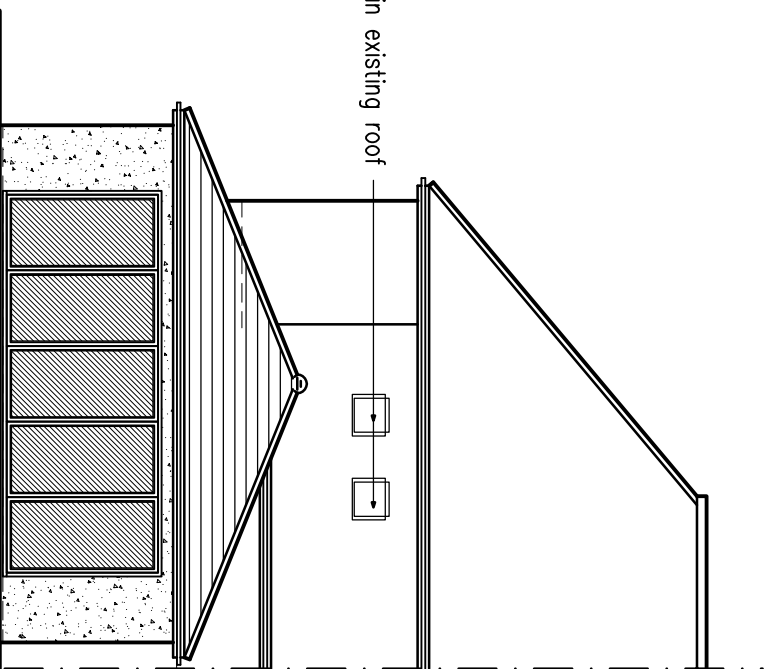


North Elevation

As Proposed
1:100

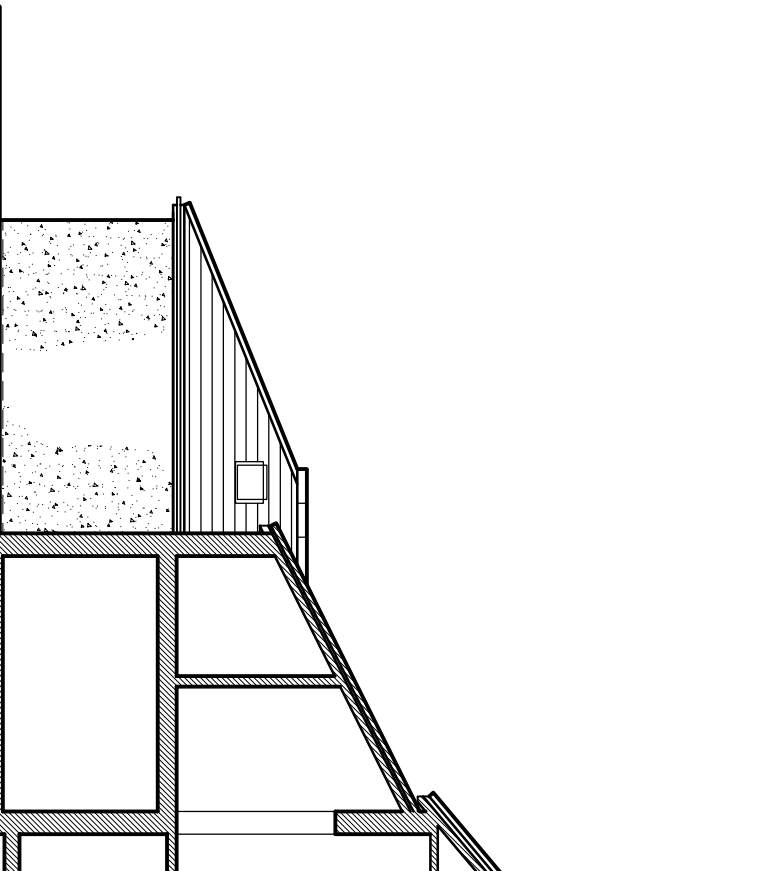


West Elevation

As Proposed
1:100

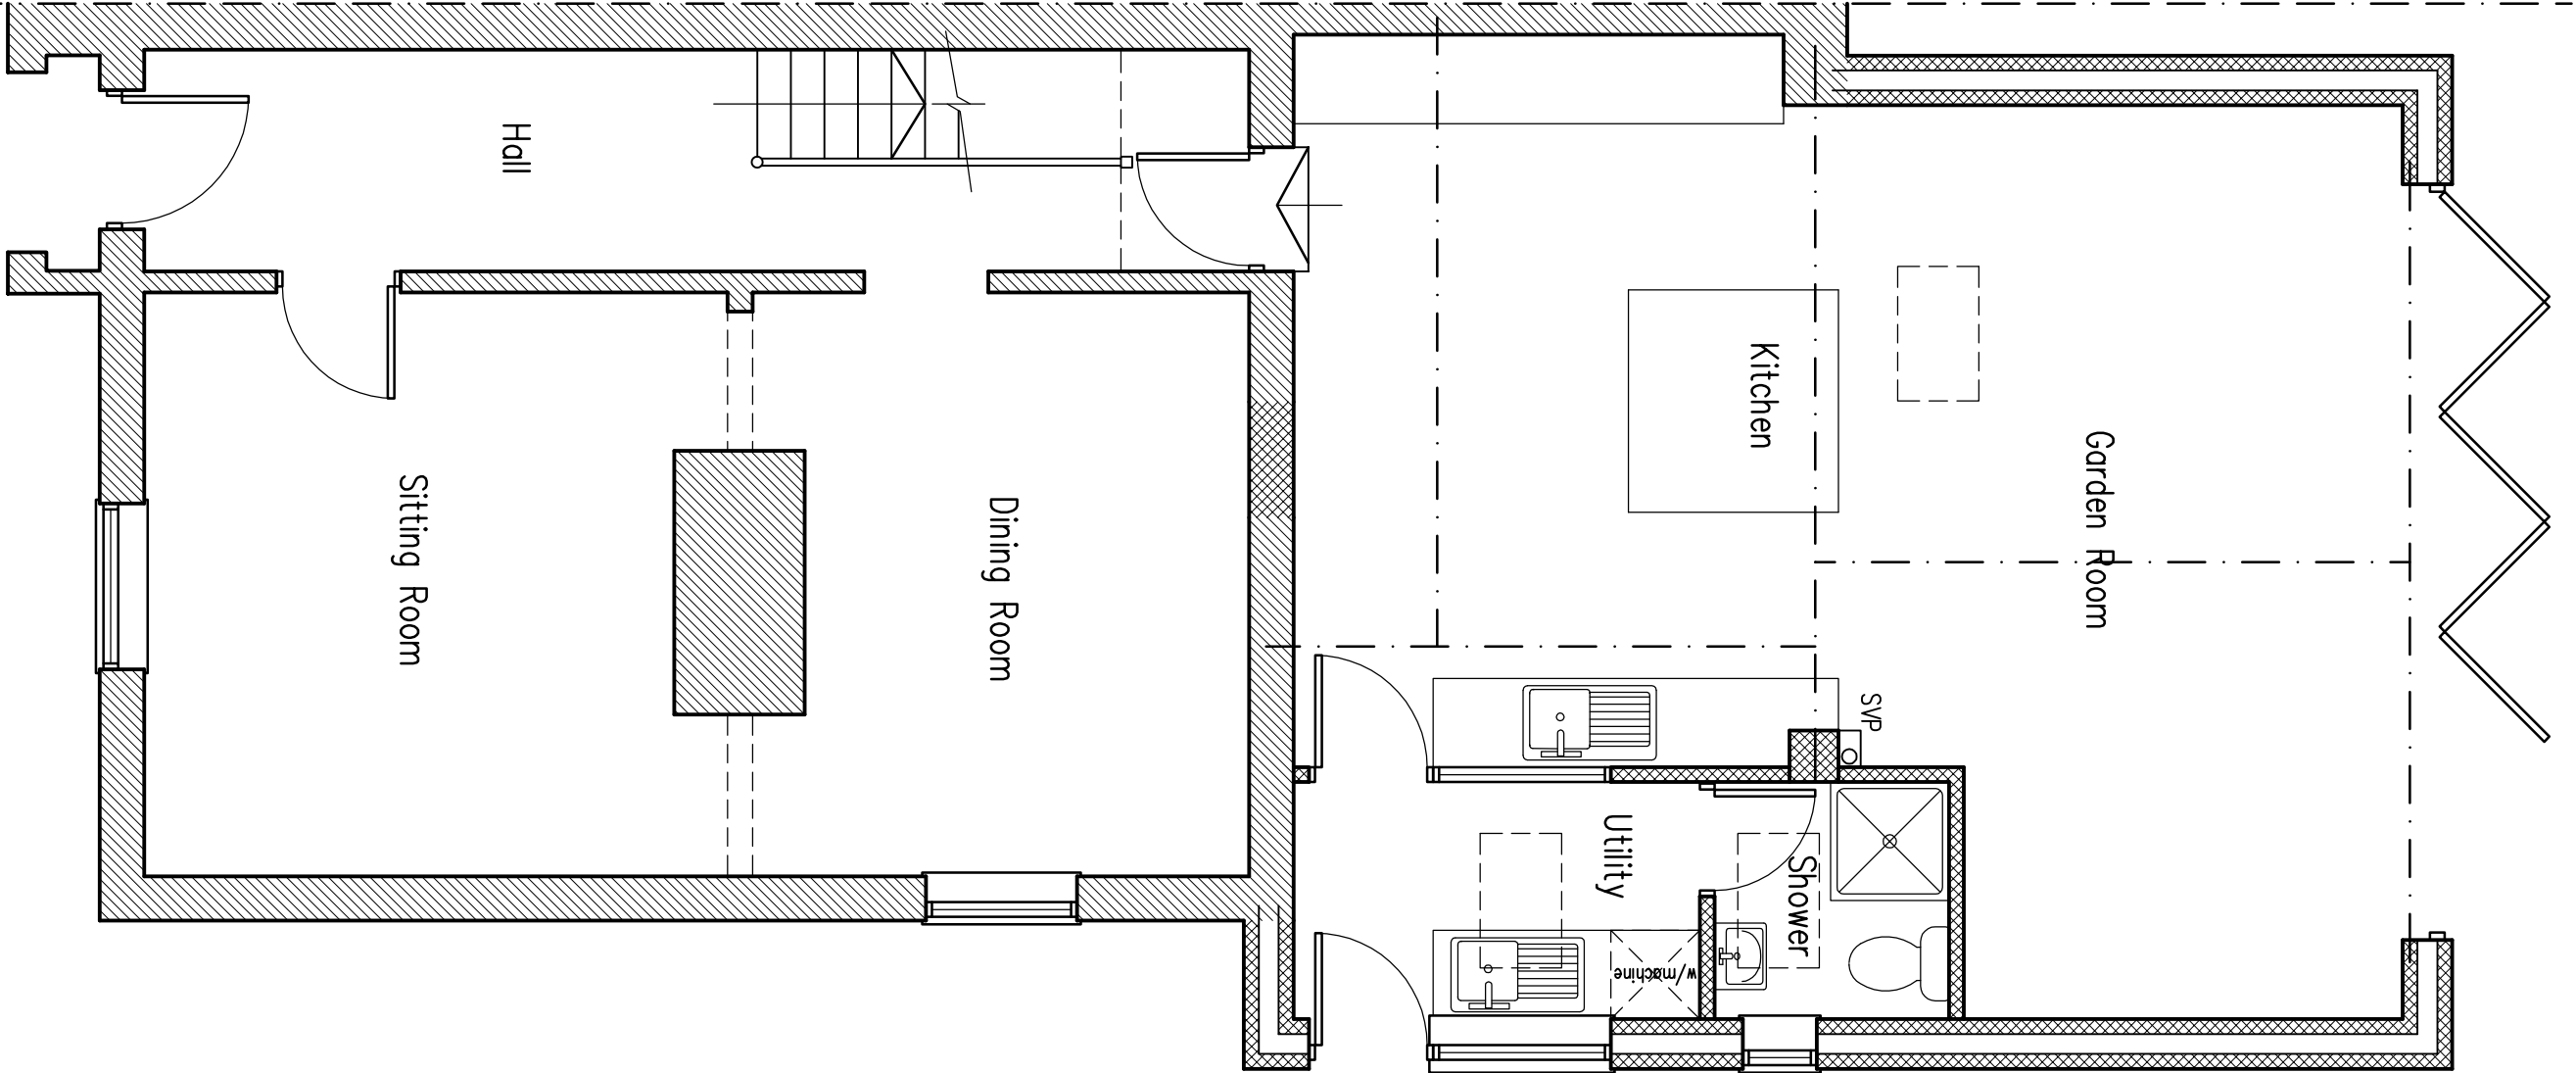

Ground Floor Plan

As Proposed
1:50

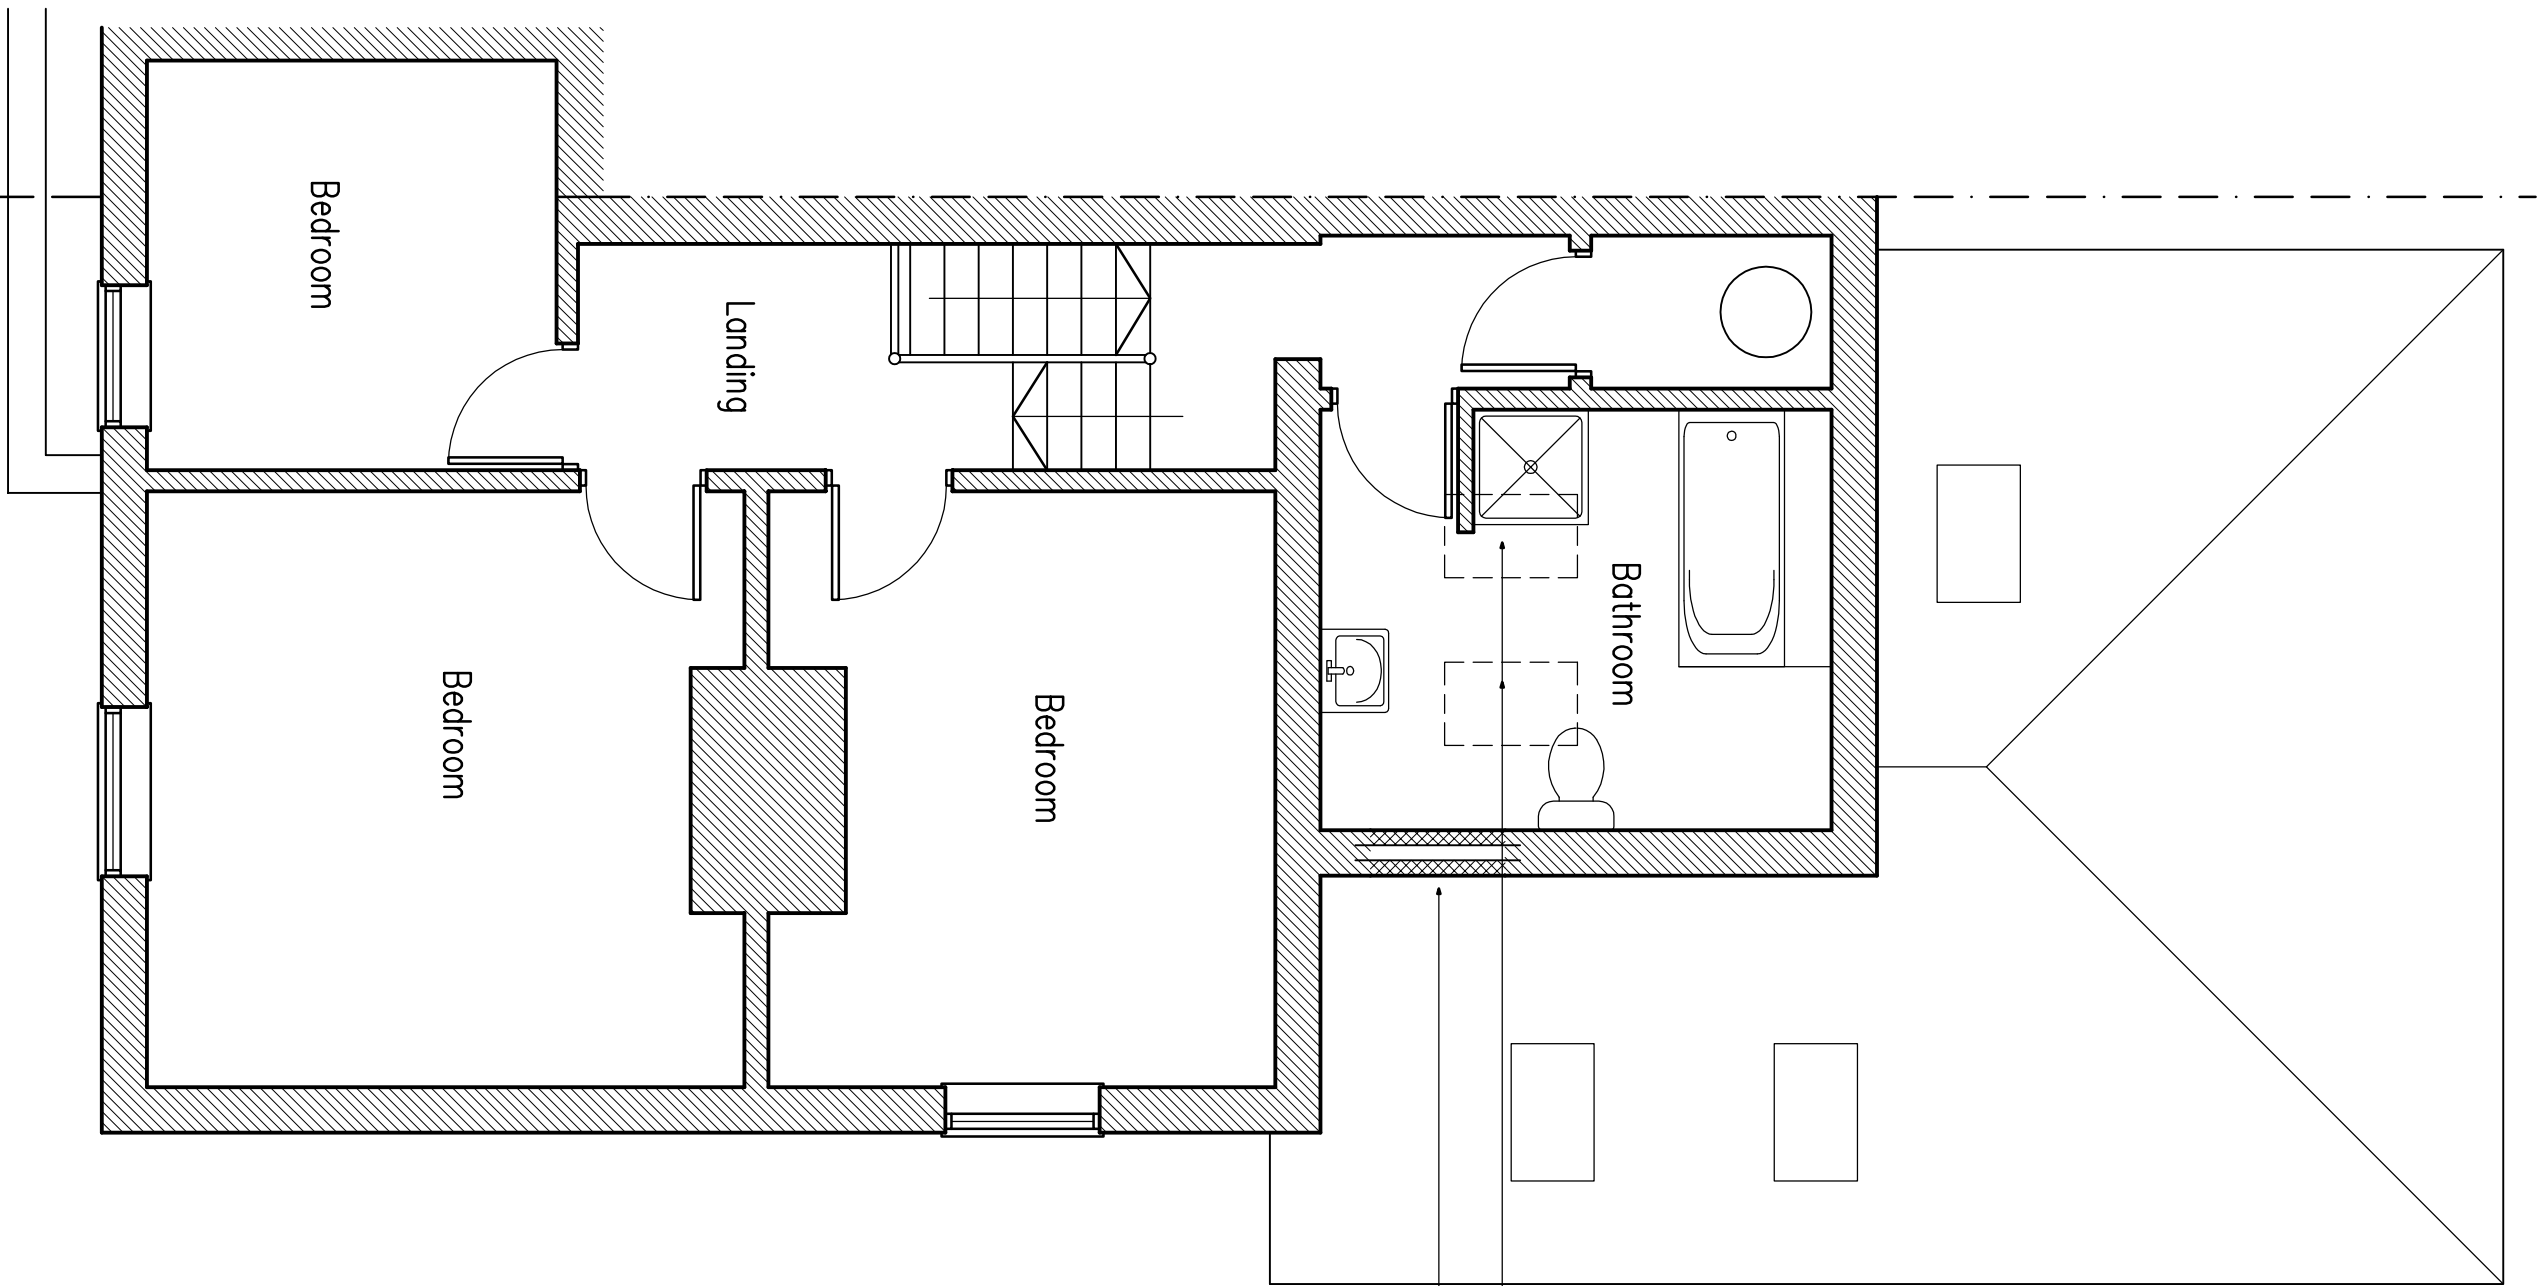

First Floor Plan

As Proposed
1:50

New roof lights in existing roof
Window removed

C. March 2026 Elevations amended
B. Feb 2026 Extended to clients comments
A. Feb 2026 Extended to clients comments

Project:
Proposed Extension at:
Rose Lodge
Brood Street
Cuckfield
RH17 5DL

Drawing title:
Floor Plans & Elevations
As Proposed

Client:
Fox / Smith

Copyright of:
Clive Voller Associates
Chartered Building Surveyors
15 Station Road
Burgess Hill
West Sussex
RH15 9DE
Tel: 01444 871010
Fax: 01444 870099
Web: www.clivevoller.com




Scale:
1:50, 1:100 @ A1

Date:
Feb 2026

Drawn:

Dwg. No. 4151-02

Rev'n
C

 

1:50 Scale Bar



1:100 Scale Bar