


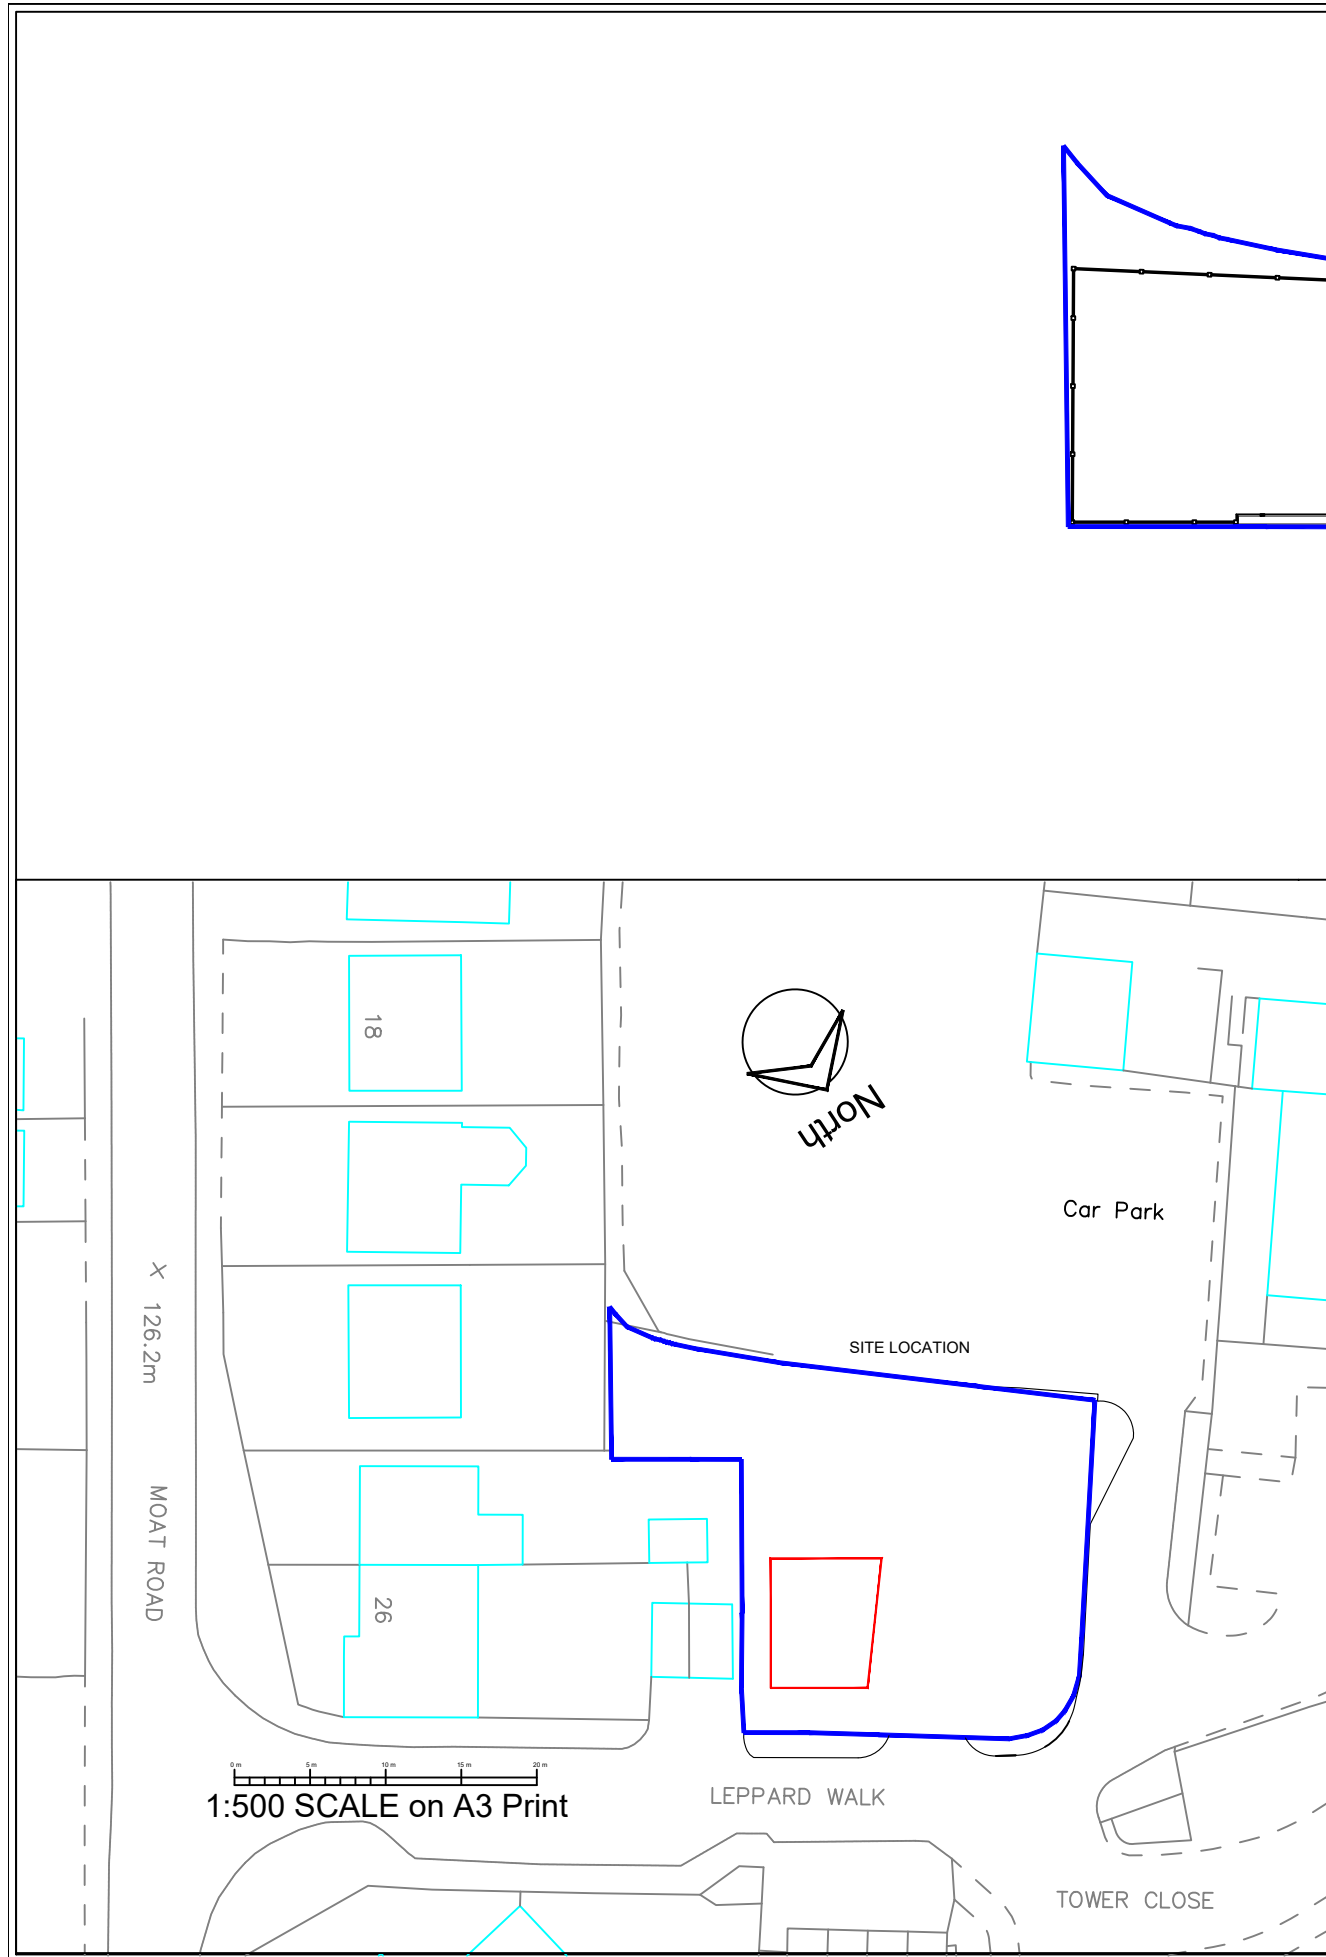

FLAT 1a PLAN 1:200 @ A3

A	27/03/25	Re-titled as Existing	SS	FMP
rev	date	description	by	chkd
Godwin Construction Services				
CLIENT				
WEALD PROPERTIES LTD				
PROJECT				
WHITTAKER HOUSE 1 LEPPARD WALK EAST GRINSTEAD RH19 3BY				
TITLE				
EXISTING FLOOR PLAN SHOWING FLAT 1A				
SCALE			DATE	
1:200 @ A3			14-01-2025	
DRAWN BY			CHECKED BY	
S. SURFER			F. M. PERFECT	
DRAWING No				REV
TOC-400				A