



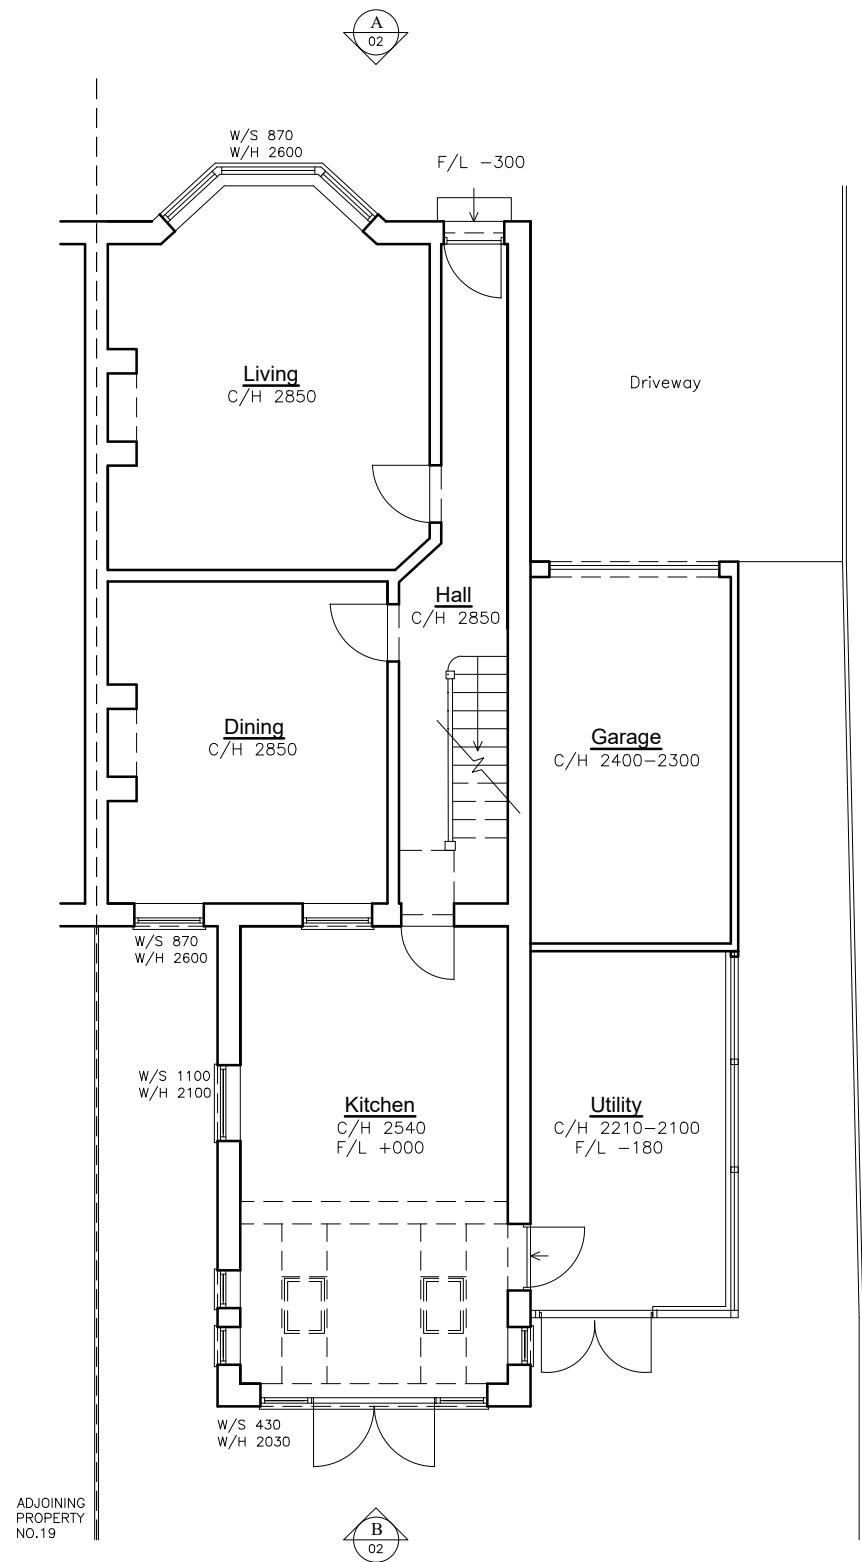


Existing Ground Floor Plan

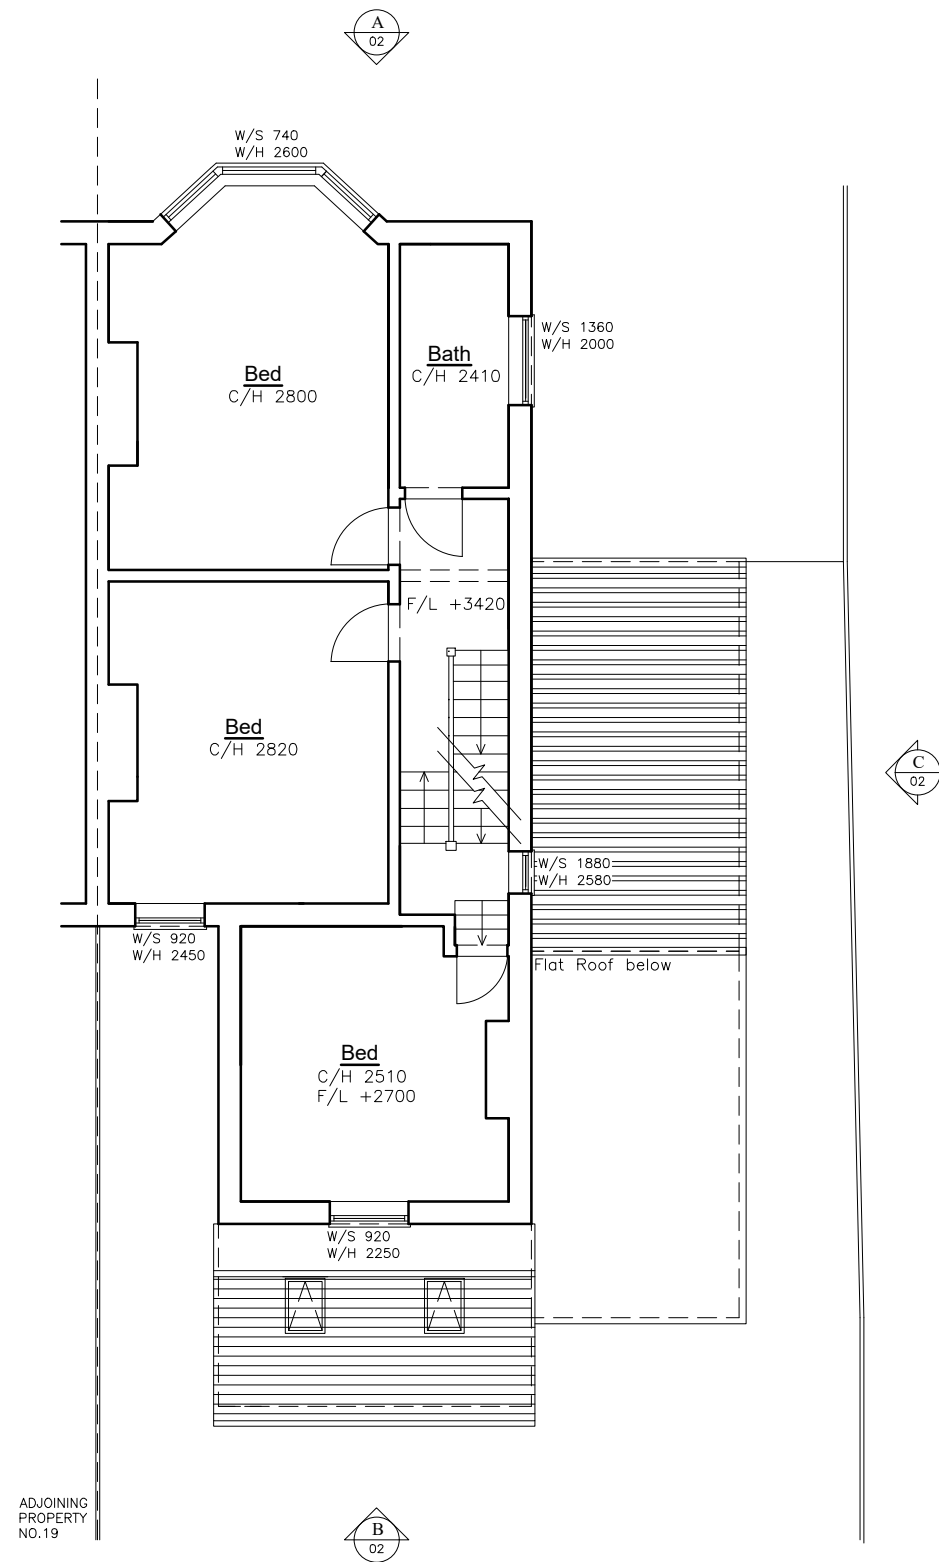

Existing First Floor Plan



PLANNING DRAWING

 

SARAH BREEZE RIBA

Client

Justin Panton & Tina Hepburn

Project

20 Hamsey Road
Sharphorne
West Sussex RH19 4PA

Title

Existing Ground &
First Floor Plans

Drawn by

SB

Checked by

JP&TH

Scale

A3 @ 1:100

Date

05/03/26

Project no.

Dwg. no.

Revision

Prelim.

BA228

00

--