



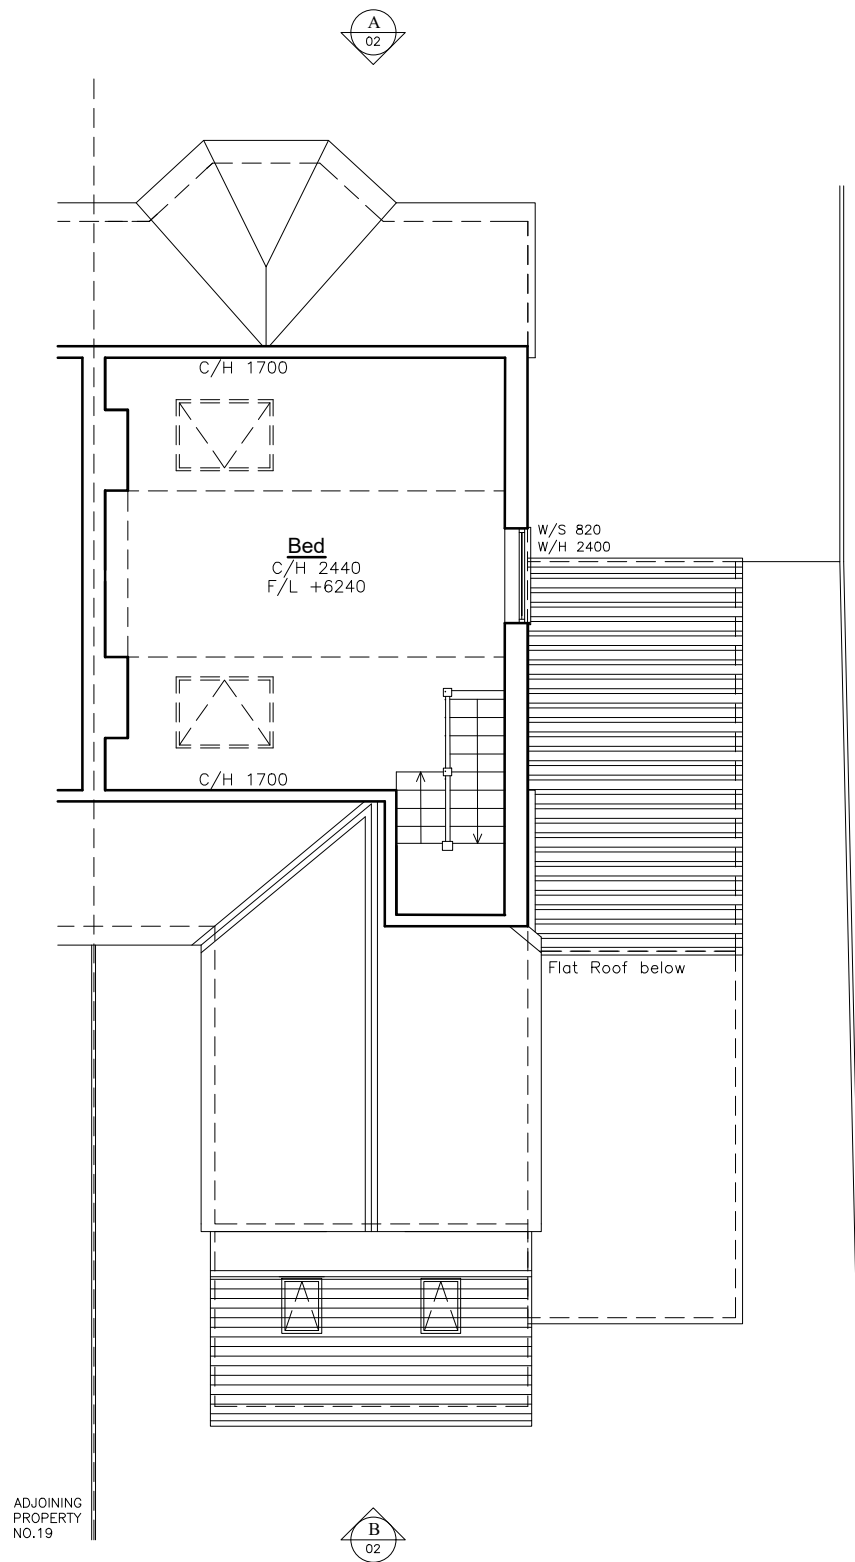


Existing Second Floor Plan

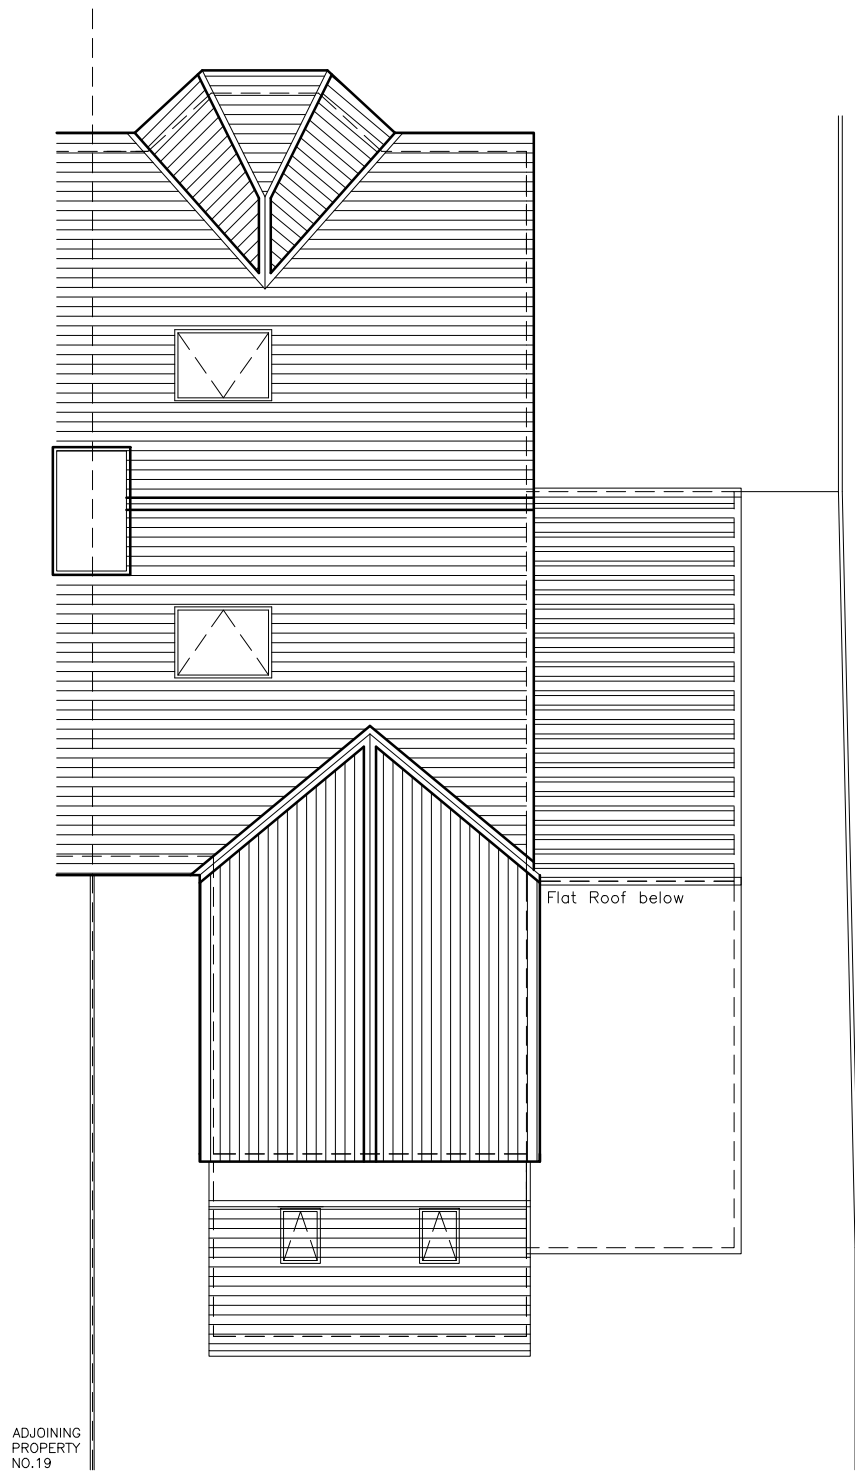

Existing Roof Plan



PLANNING DRAWING

 

SARAH BREEZE RIBA

Client

Justin Panton & Tina Hepburn

Project

20 Hamsey Road
Sharphorne
West Sussex RH19 4PA

Title

Existing Second Floor &
& Roof Plan

Drawn by

SB

Checked by

JP&TH

Scale

A3 @ 1:100

Date

05/03/26

Project no.

Dwg. no.

Revision

Prelim.

BA228 01

--