


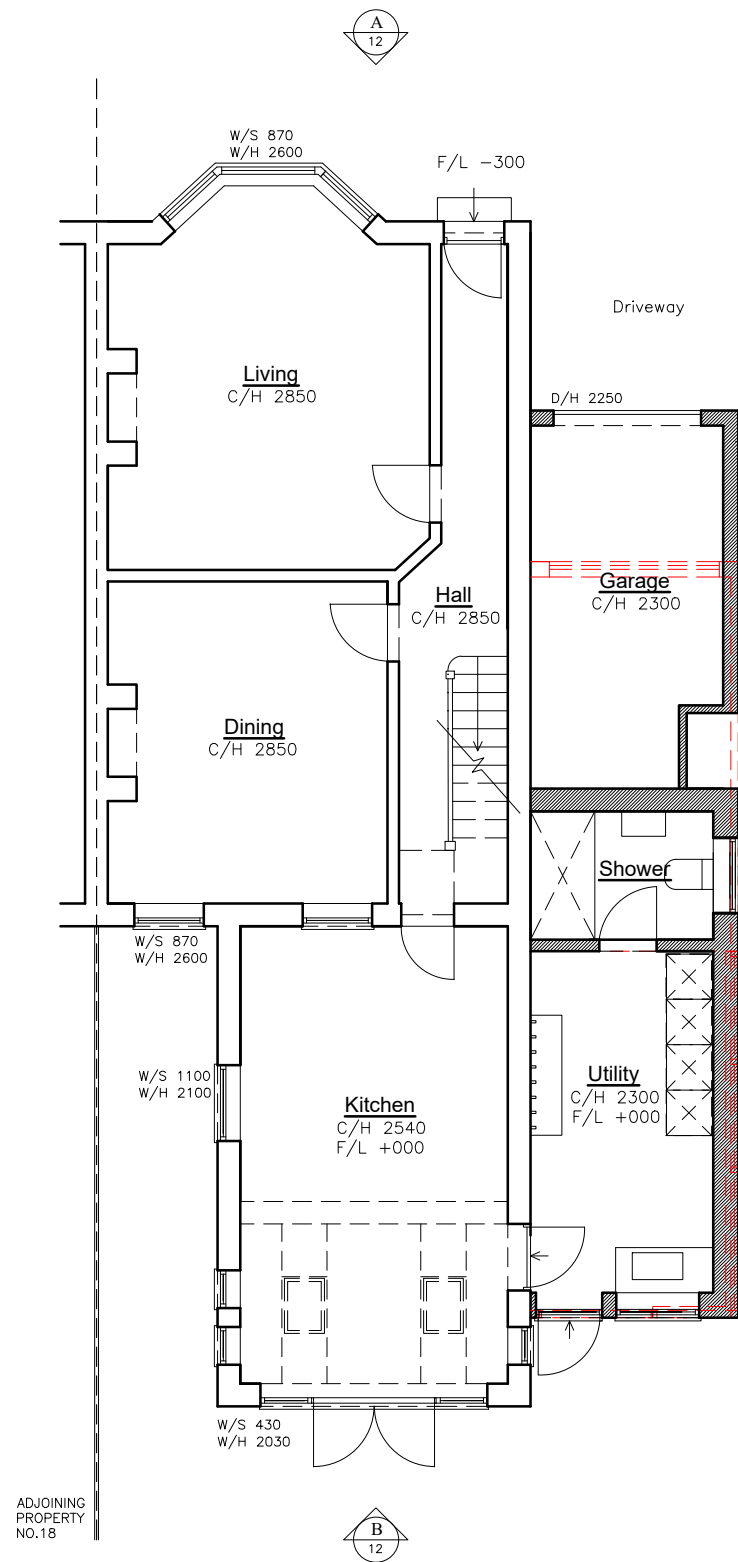


Proposed Ground Floor Plan

PROPOSED REMOVAL OF EXISTING GARAGE AND UTILITY

PROPOSED NEW SIDE EXTENSION TO INCLUDE A GARAGE, UTILITY AND SHOWER ROOM

PITCHED ROOF WITH ROOF TILES TO MATCH EXISTING

TIMBER CLADDING TO EXTERNAL WALLS

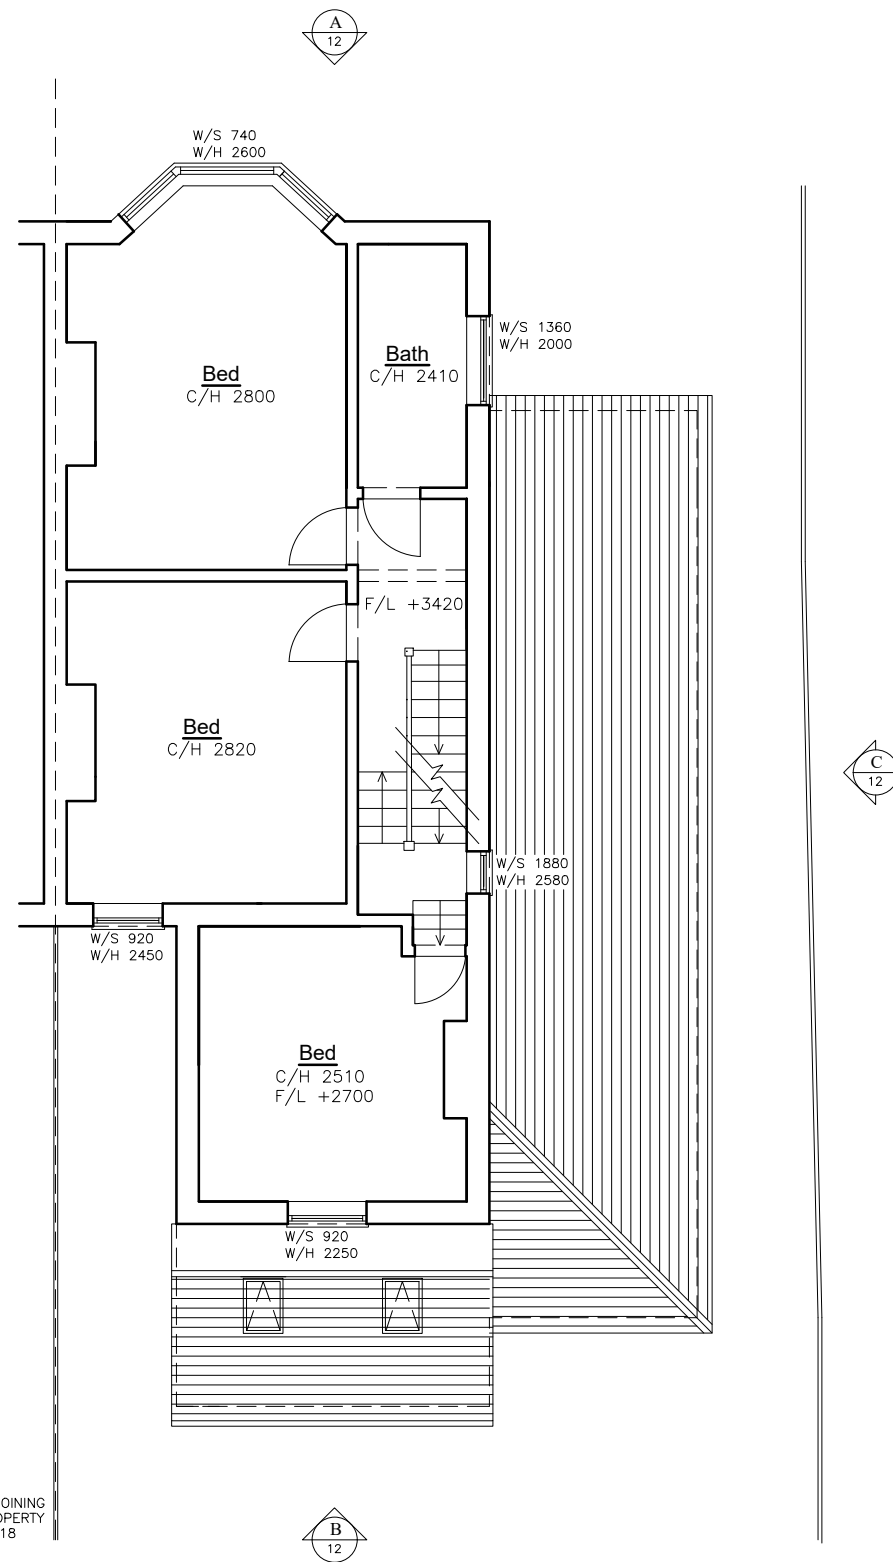


Proposed First Floor Plan

--- PROPOSED DEMOLITION

▨ PROPOSED NEW INTERNAL & EXTERNAL WALLS

➔ N

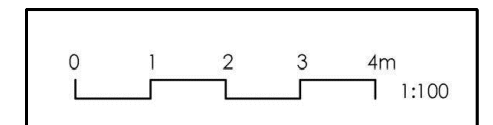

SARAH BREEZE RIBA

Client
Justin Panton & Tina Hepburn

Project
20 Hamsey Road
Sharphorne
West Sussex RH19 4PA

Title
Proposed Ground & First Floor Plans

Drawn by SB	Checked by JP&TH
----------------	---------------------

Scale A3 @ 1:100	Date 27/03/26
---------------------	------------------

Project no.	Dwg. no.	Revision	Prelim.
BA228	10	--	