




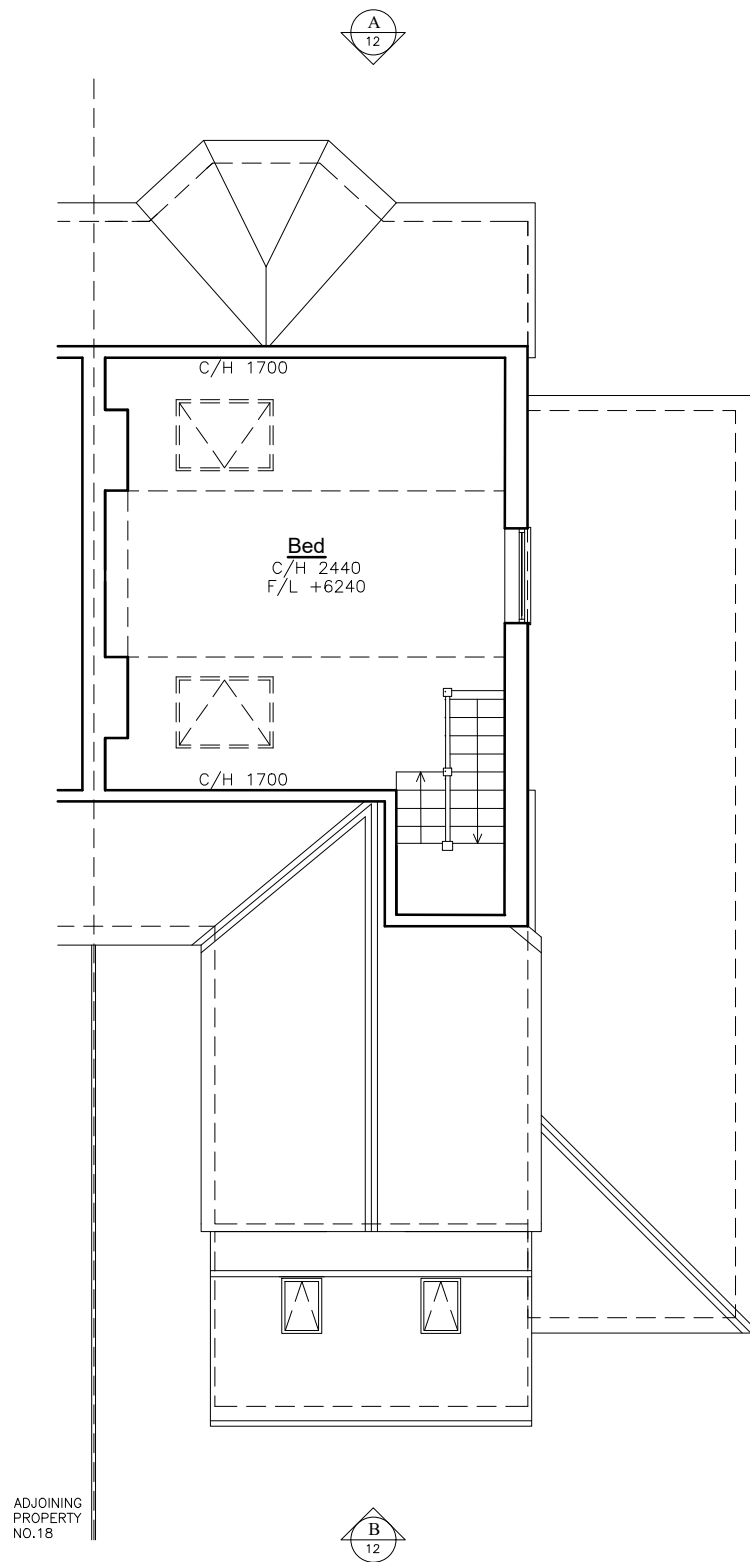

Proposed Second Floor Plan

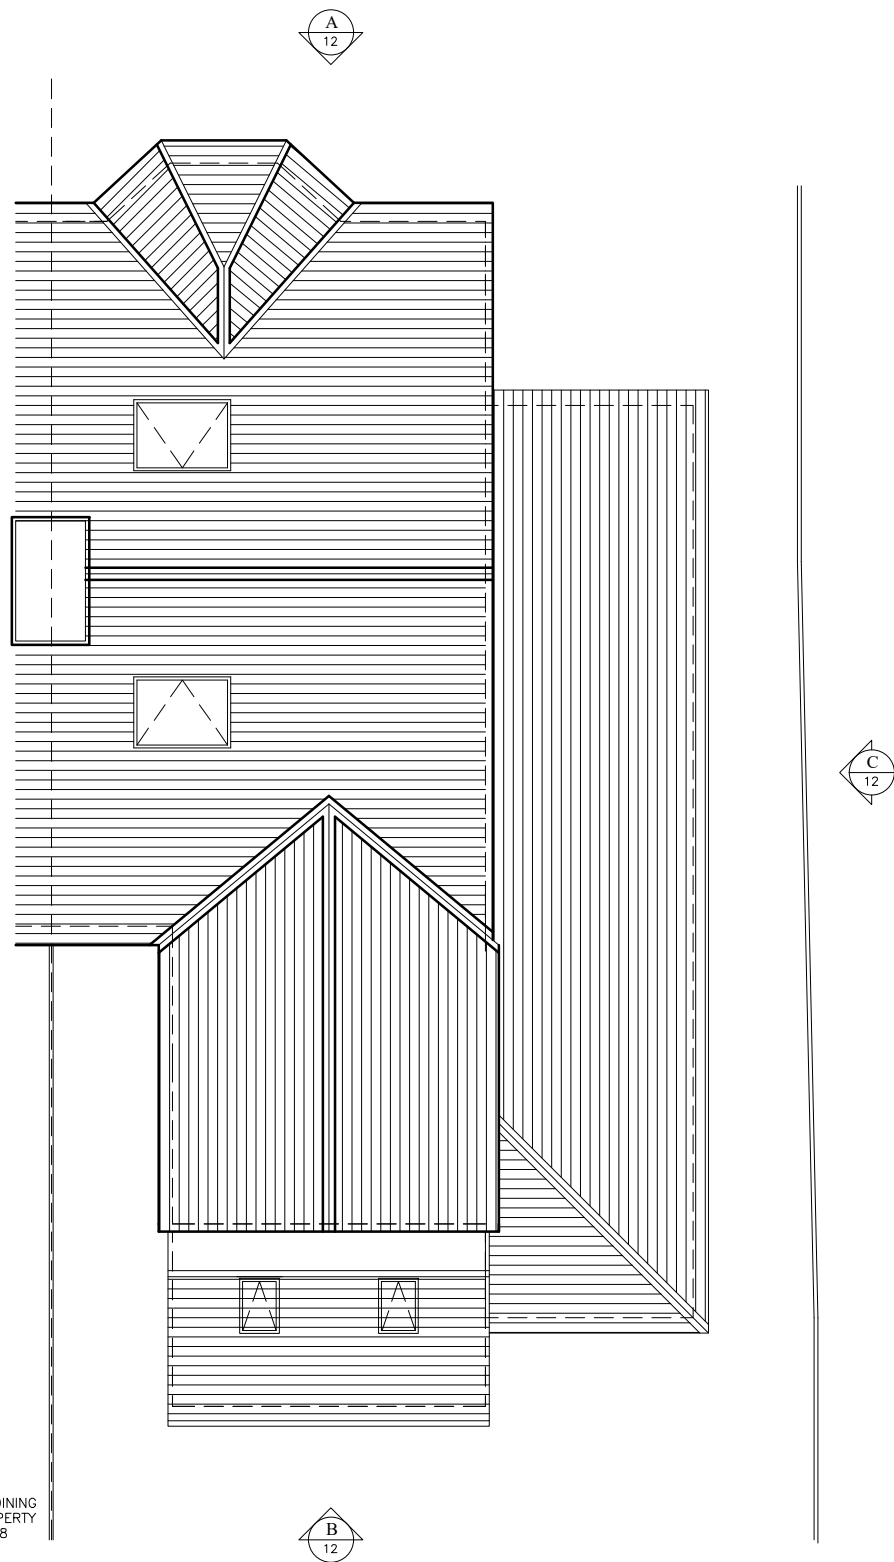

Proposed Roof Plan

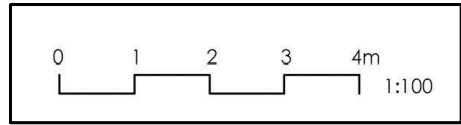

SARAH BREEZE RIBA

Client
Justin Panton & Tina Hepburn

Project
20 Hamsey Road
Sharphorne
West Sussex RH19 4PA

Title
Proposed Second Floor &
& Roof Plan

Drawn by
SB

Checked by
JP&TH

Scale
A3 @ 1:100

Date
27/03/26

Project no.	Dwg. no.	Revision	Prelim.
BA228	11	--	