


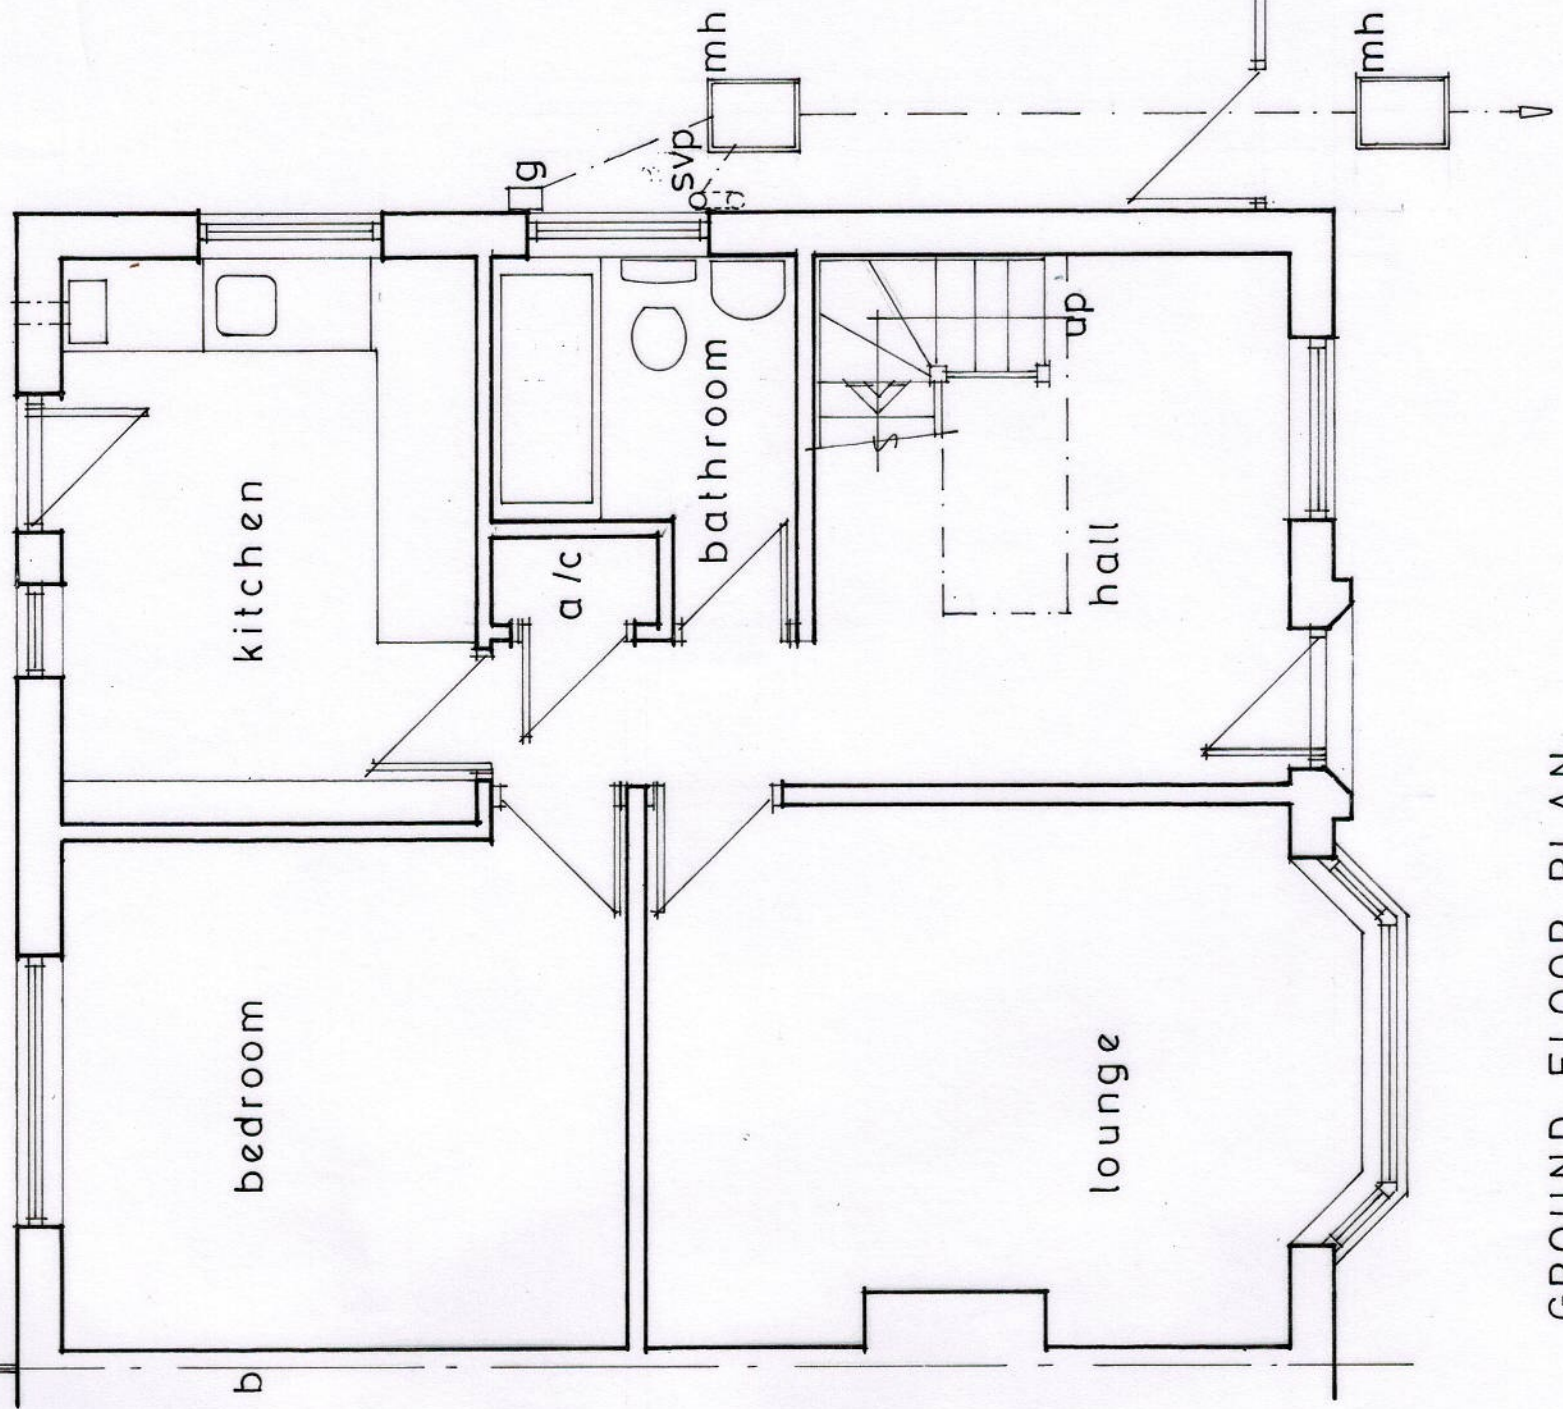

scale bar 1:50



**Belmont Designs Practice
Limited**

37 Ashenground Road
Haywards Heath
West Sussex
RH16 4PS
email:james@belmont-designs.co.uk

Architectural Practice

Client
Mr & Mrs S White

Date Feb 2026
Scale 1:50
Drawn JTM
Drawing No B.012.26.02

Site
35 St Wilfrids Road
Burgess Hill
RH15 8BE

Project
Proposed single storey
extension to the side of
the property

copyright and all
dimensions to be
checked prior to
commencement

GROUND FLOOR PLAN

Existing Ground Floor Plan