


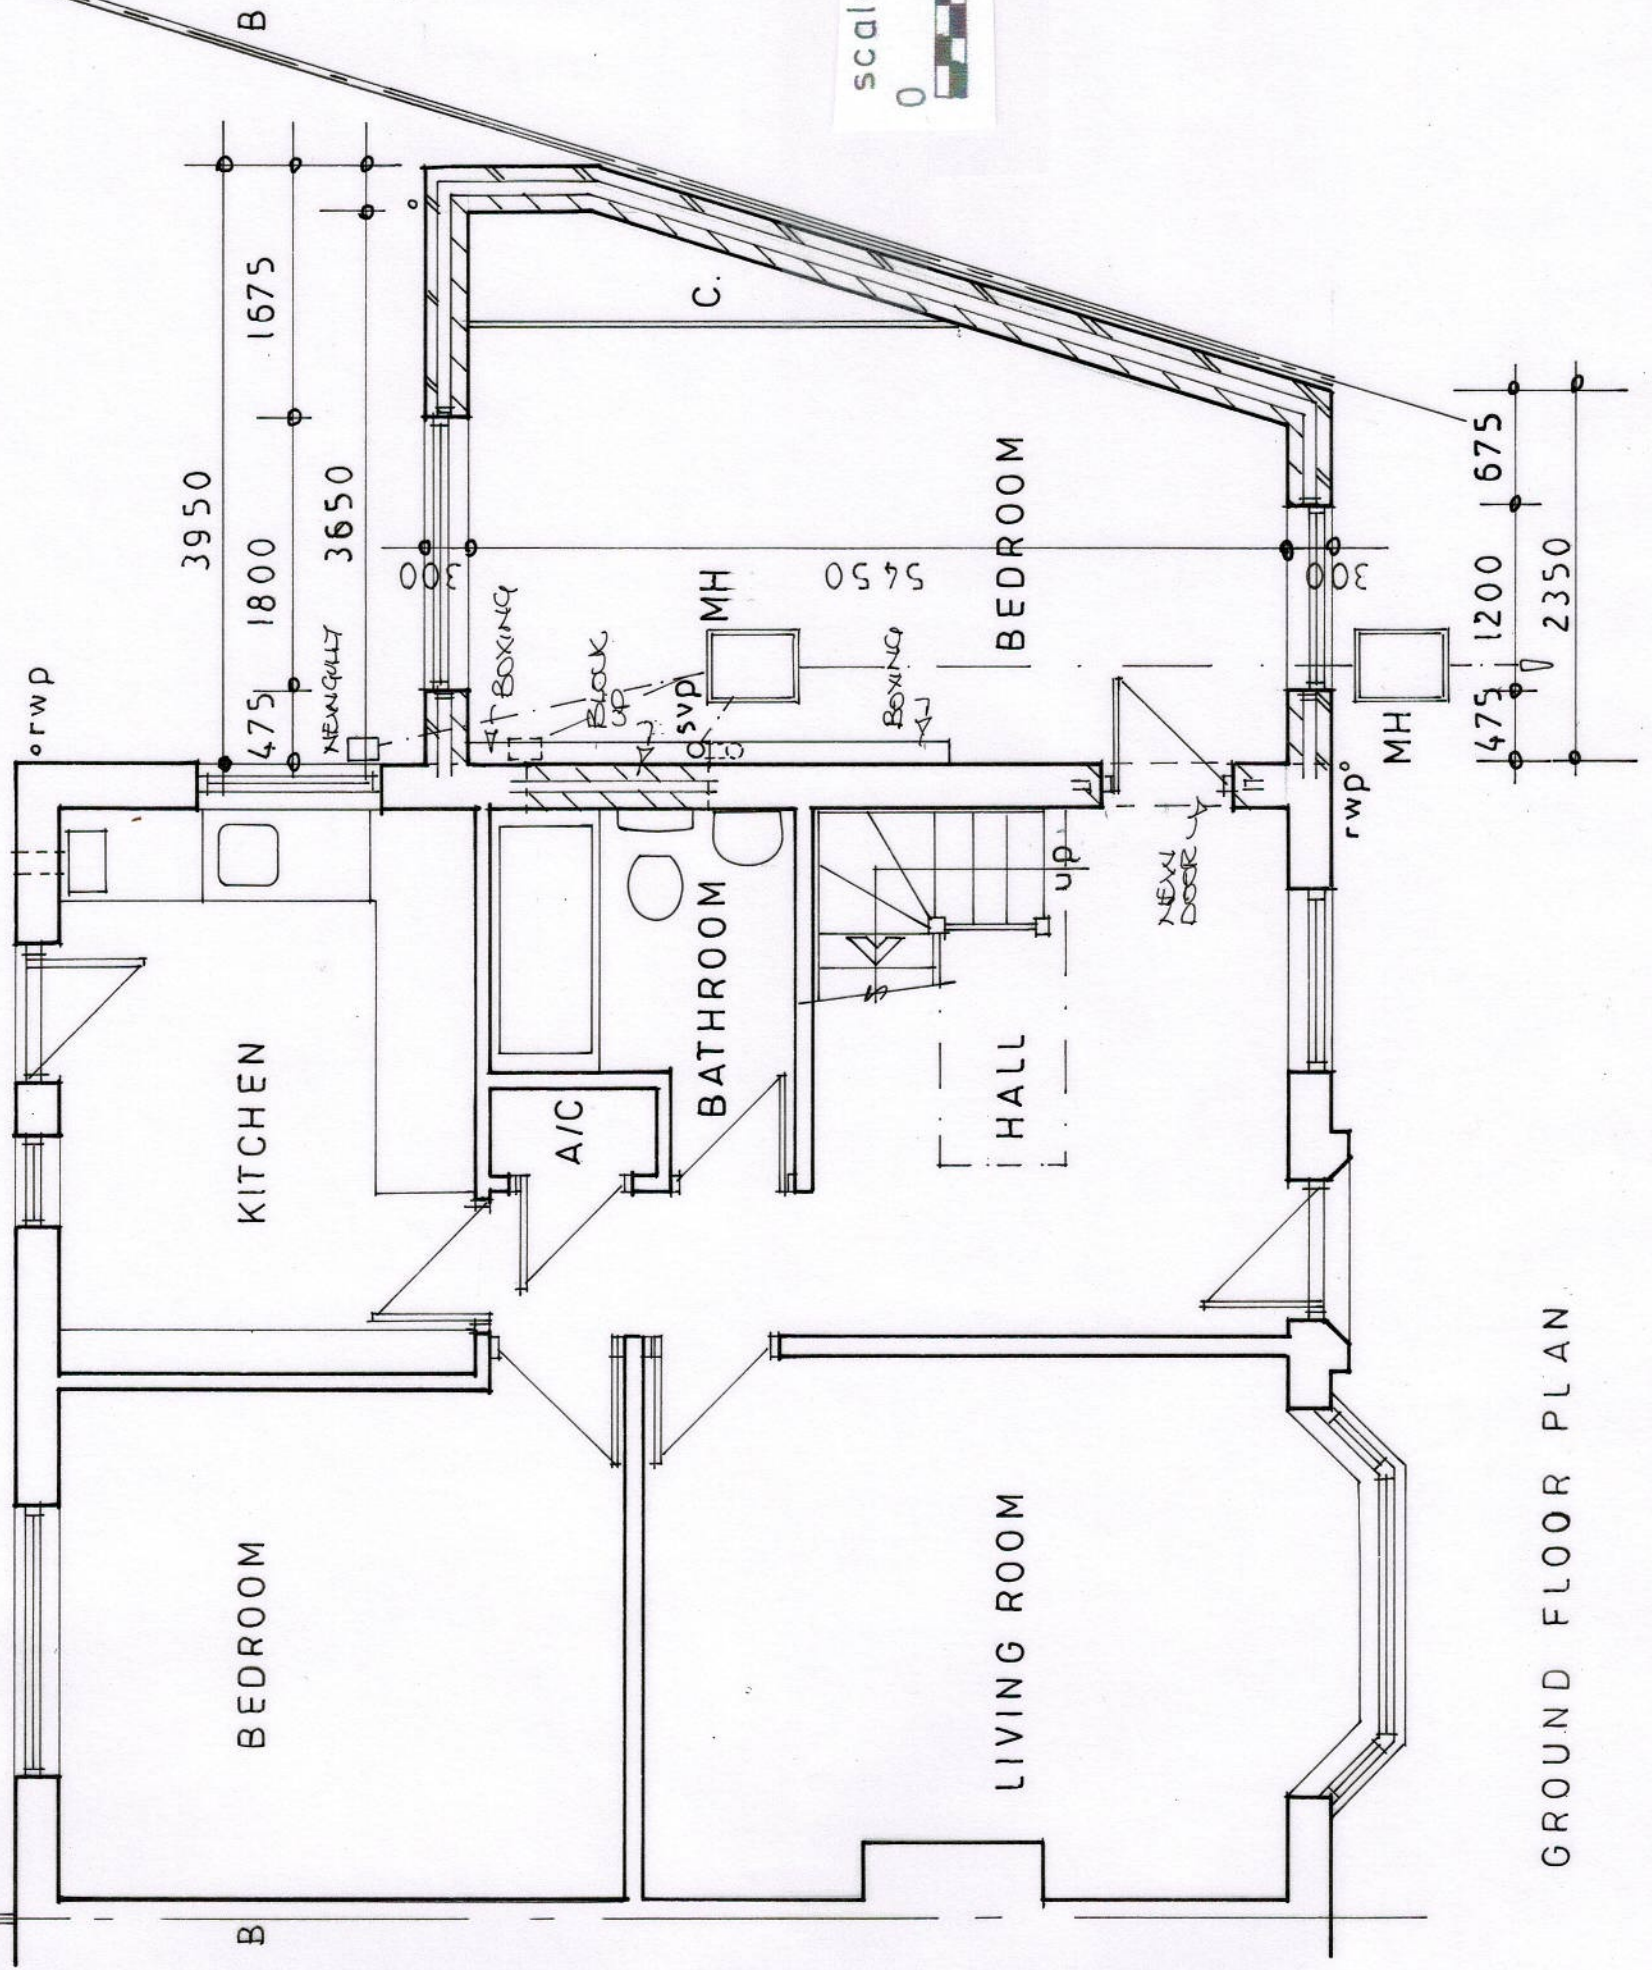

scale bar 1:50



Belmont Designs Practice Limited

37 Ashenground Road
Haywards Heath
West Sussex
RH16 4PS
email: james@belmont-designs.co.uk

Architectural Practice

Client
Mr & Mrs S White
Site
35 St Wilfrids Road
Burgess Hill
RH15 8BE
Project

Date
Feb 2026
Scale
1:50
Drawn
JTM
Drawing No
B.012.26.04

Proposed single storey
extension to the side of
the property

copyright and all
dimensions to be
checked prior to
commencement

GROUND FLOOR PLAN