

Existing Site Plan

This document and its design content is copyright © and is the property of Ross Aylward Architecture & Conservation Ltd. It may not be reproduced without their expressed permission. It shall be read in conjunction with all other associated project information including models, specifications, schedules and related consultants drawings and documentation.

Do not scale from this drawing unless for Planning purposes. Figured dimensions only are to be used.


All dimensions must be checked on site by the Contractor prior to the commencement of any fabrication or building works. Immediately report any discrepancies, errors or omissions to Ross Aylward Architecture & Conservation prior to the commencement of any fabrication or building works. If in doubt please ASK.

Current Revision Description

C - 31/07/2025

Plan amendments.

C	31/07/2025	
B	27/07/2025	
A	26/07/2025	
Revision	Date	Drawn By

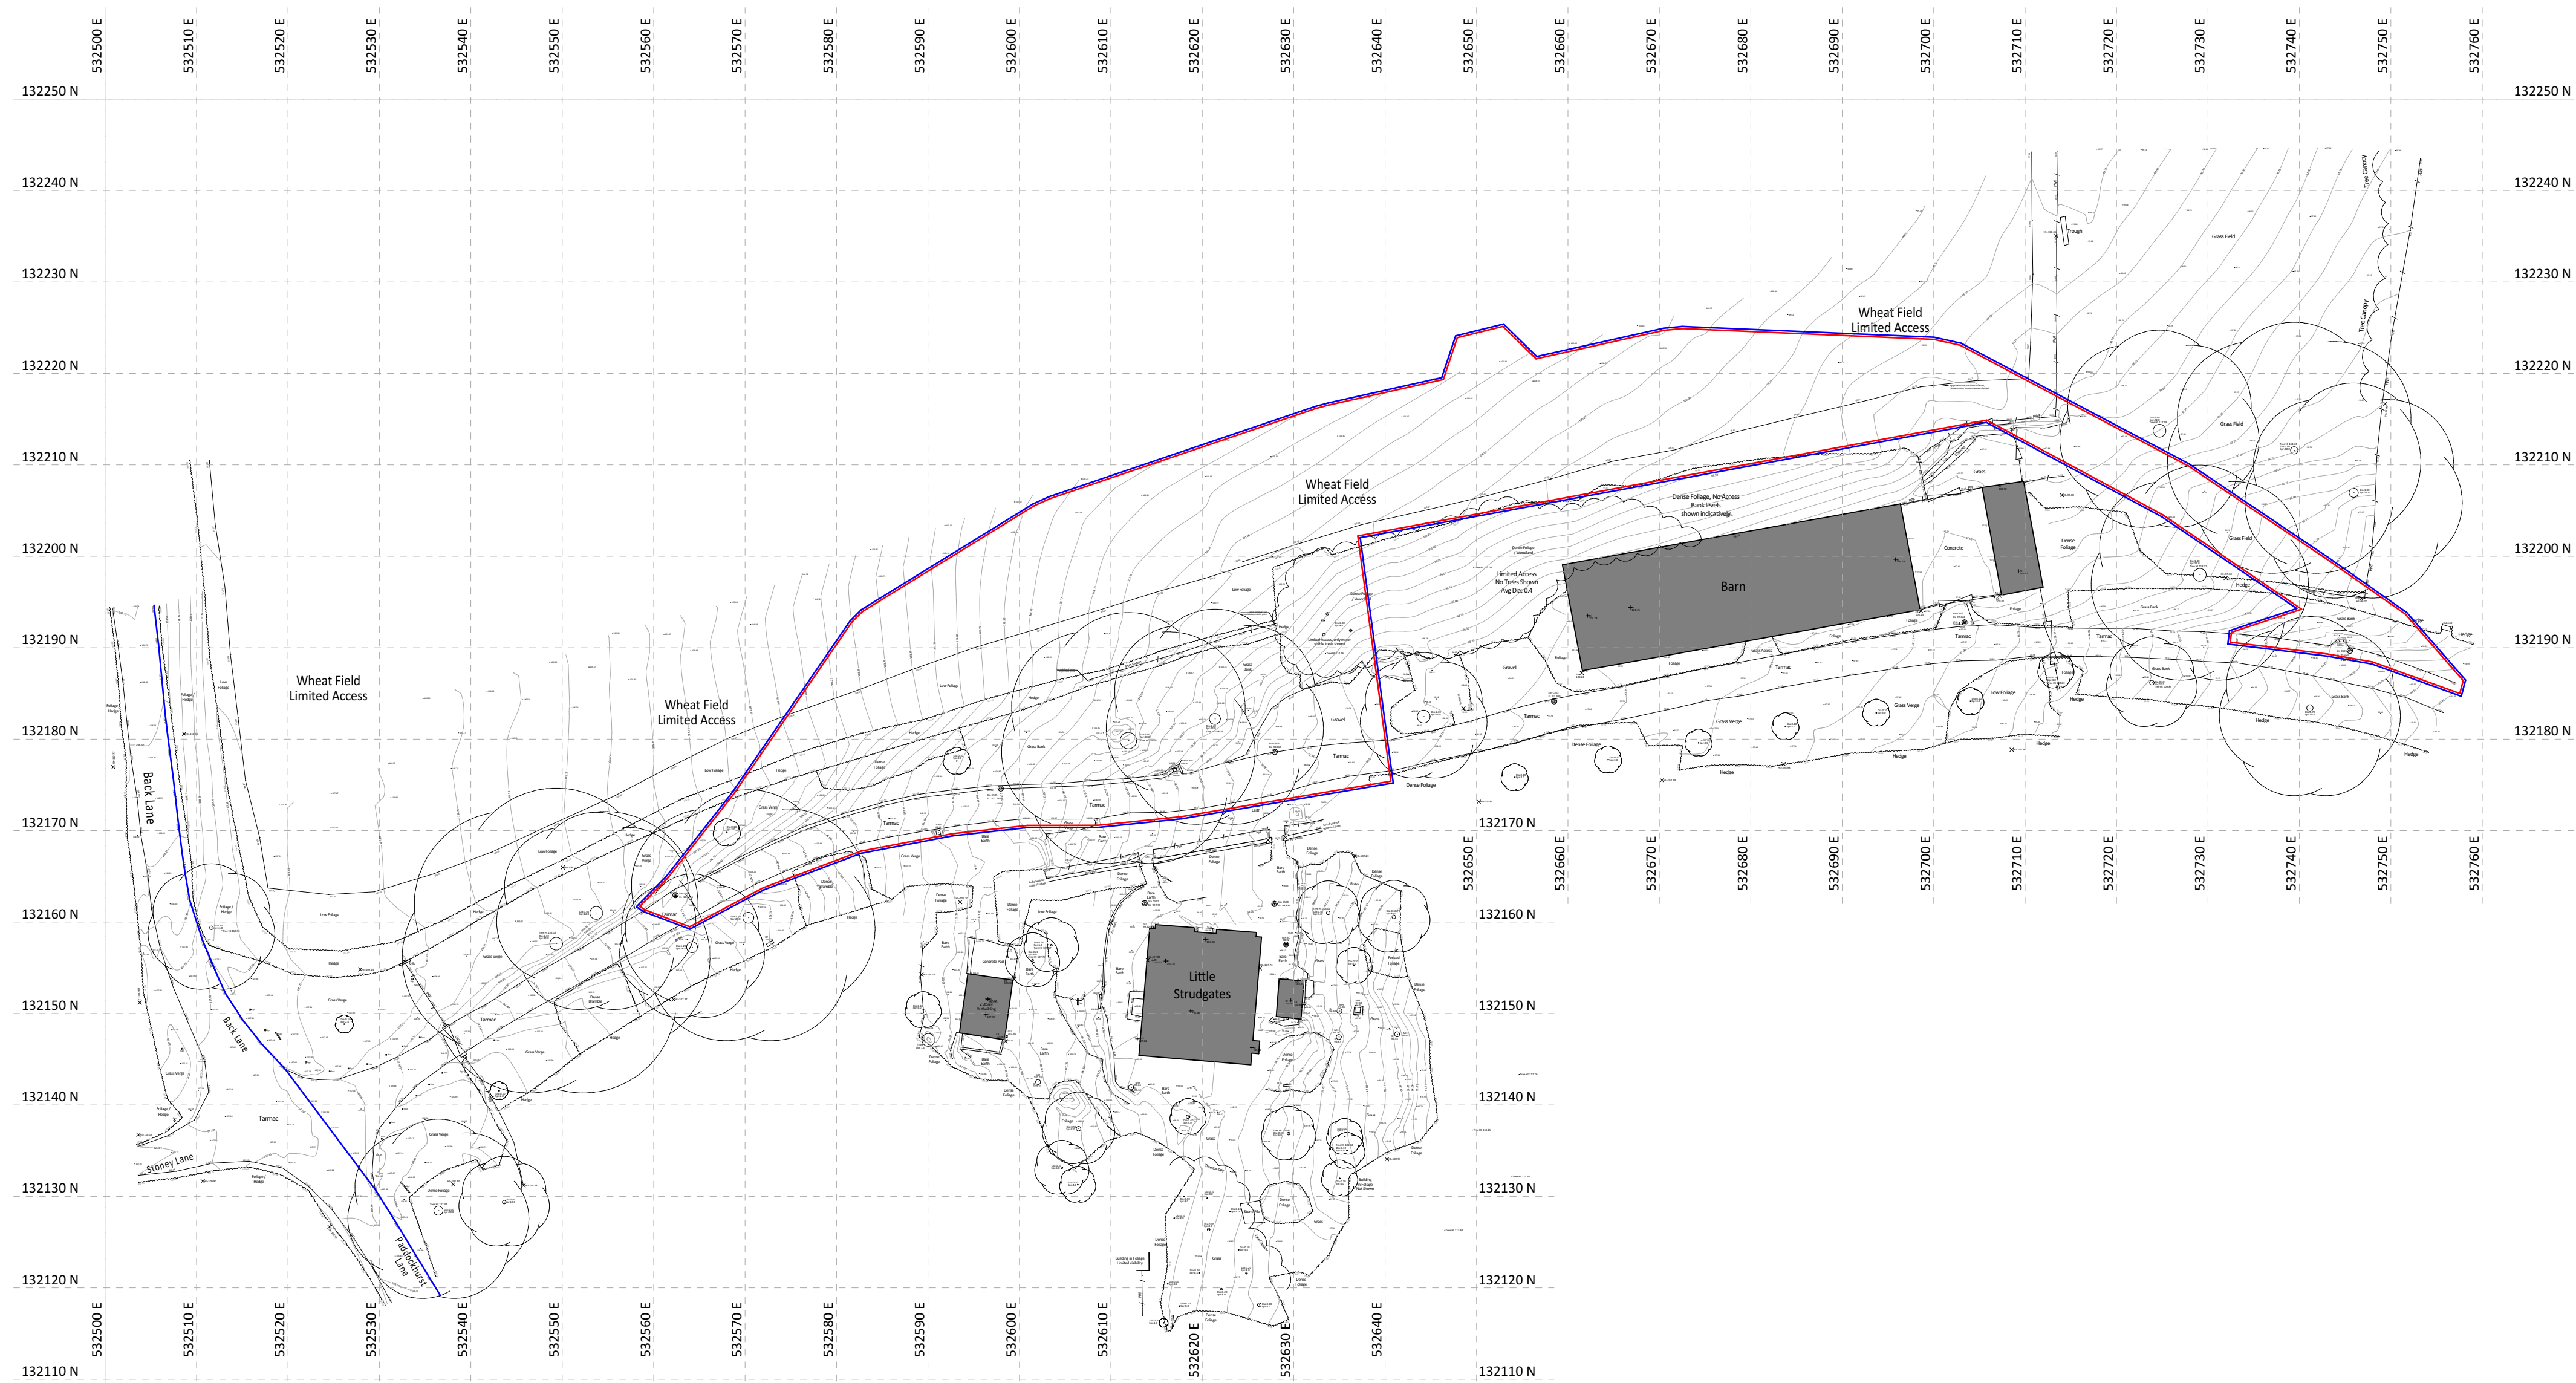

ROSS AYLWARD
ARCHITECTURE & CONSERVATION

T 07816 168849
E ROSS@ROSSAYLWARD.CO.UK

project

**Little Strudgates,
Paddockhurst Lane,
Haywards Heath,
RH17 6QZ**

client

Mr A. Woolf

drawing

Existing Site Plan

stage	date
Detailed Design	31/07/2025

scale	sheet size
1:500	A1

job no.	drwg typ.	drwg no.	revision
---------	-----------	----------	----------

2514_EX_010_C

