




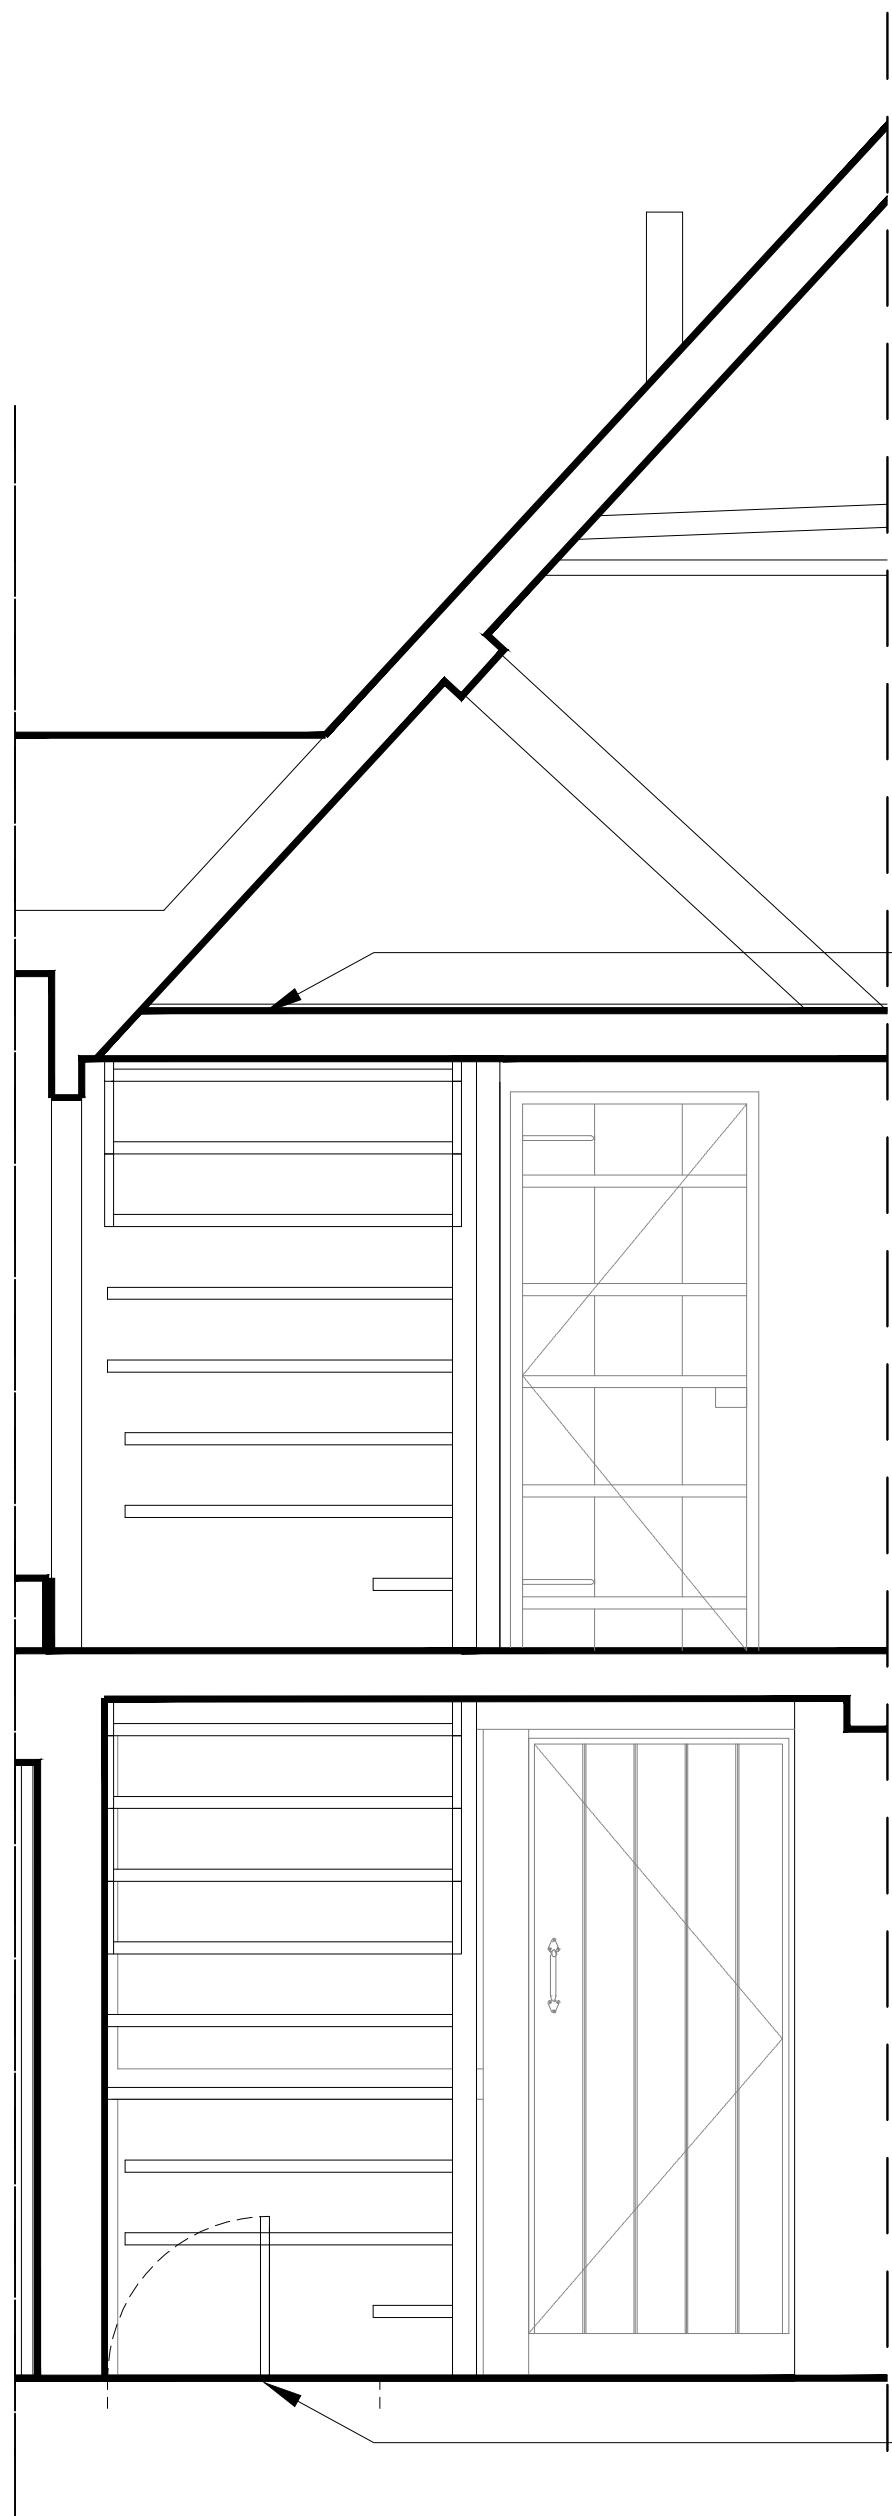


Section AA
Scale 1:25@A1
1:50@A3

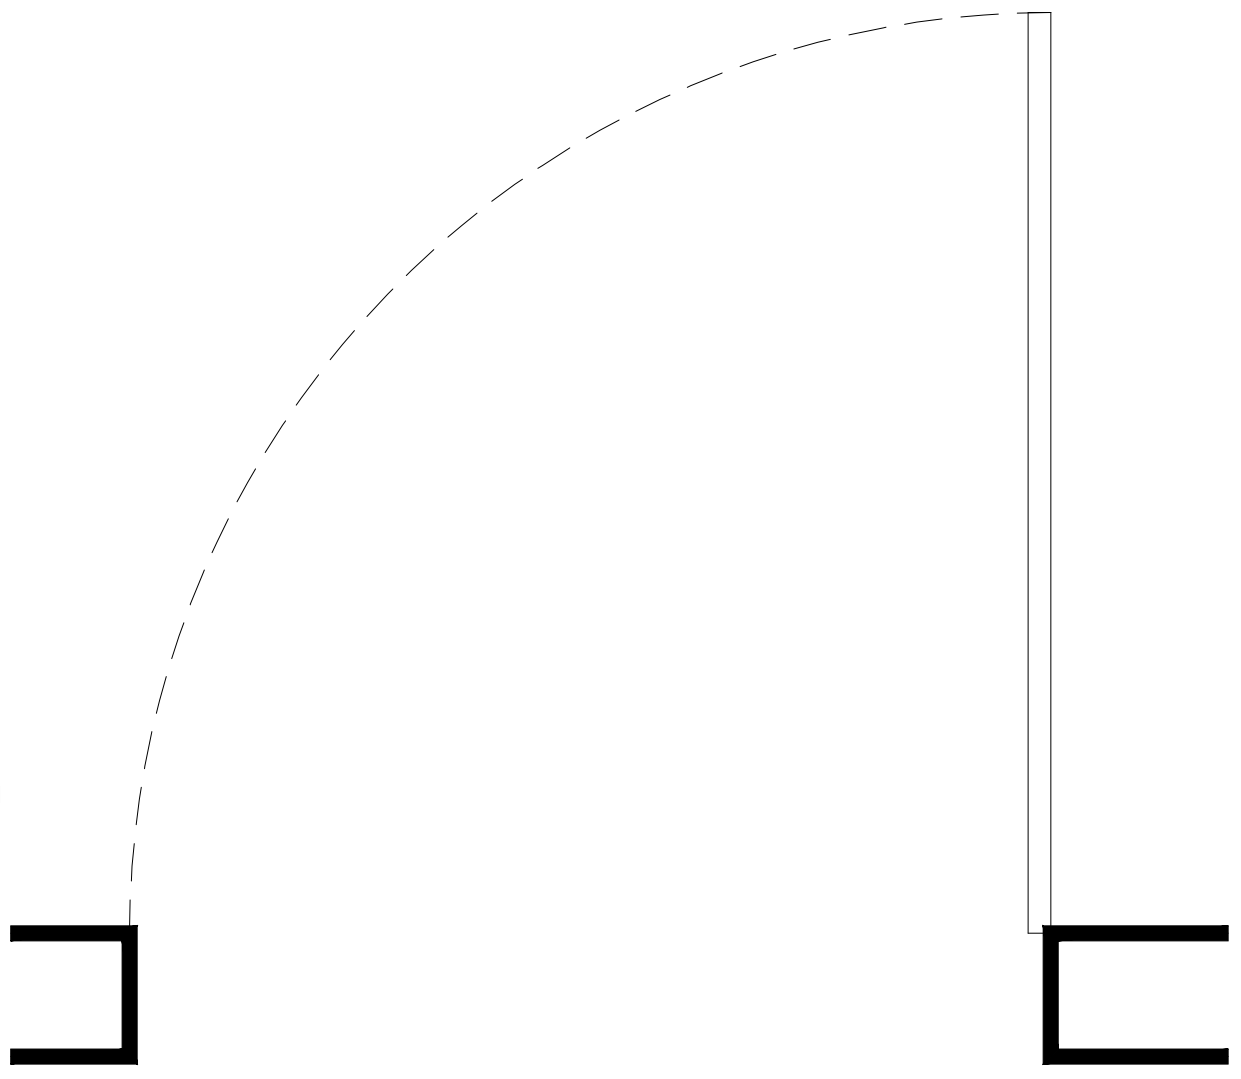

Existing basement access hatch

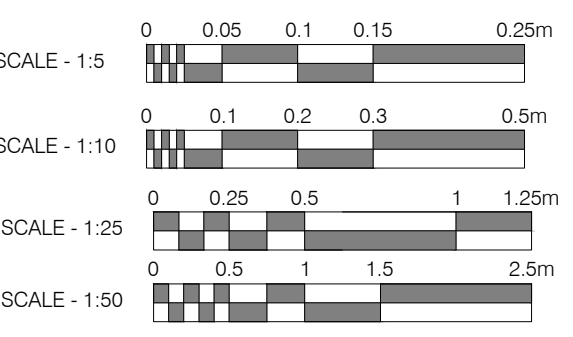


Attic Access Hatch - Section
Scale 1:10@A1
1:20@A3

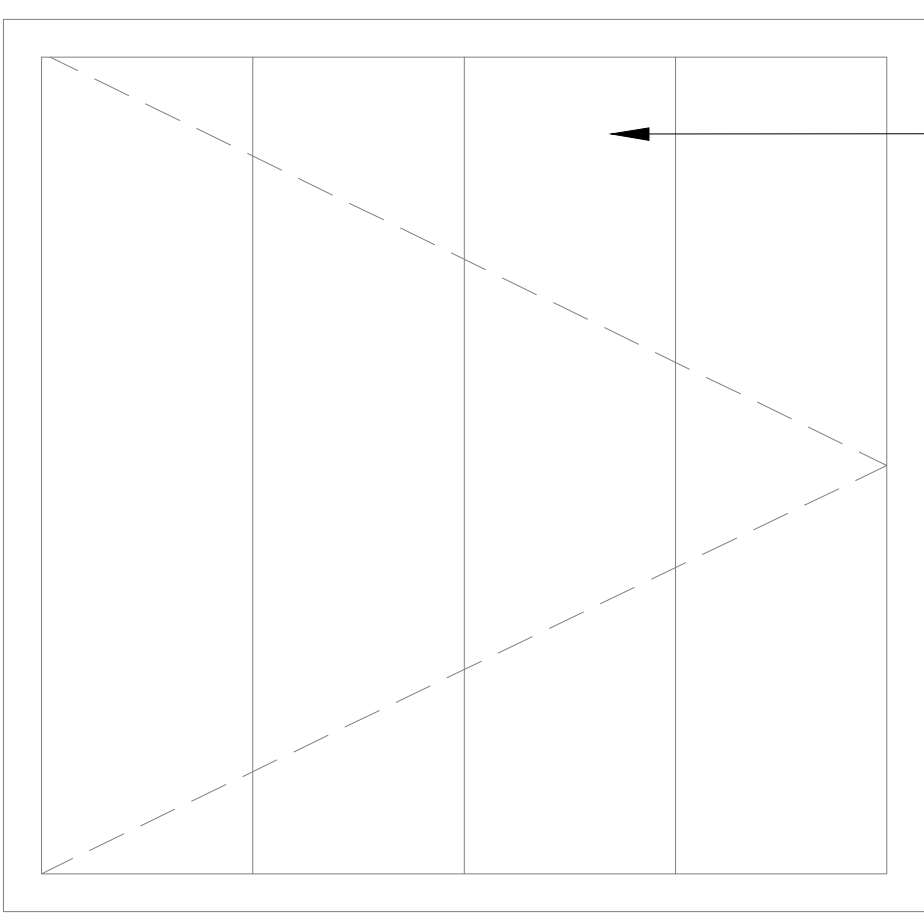


Attic Access Hatch - Plan
Scale 1:10@A1
1:20@A3

Proposed attic access hatch, salvaged timber planks and new metal frame used

Existing access hatch modified to allow double leaf opening. Salvaged timber planks and new metal frame and handles used

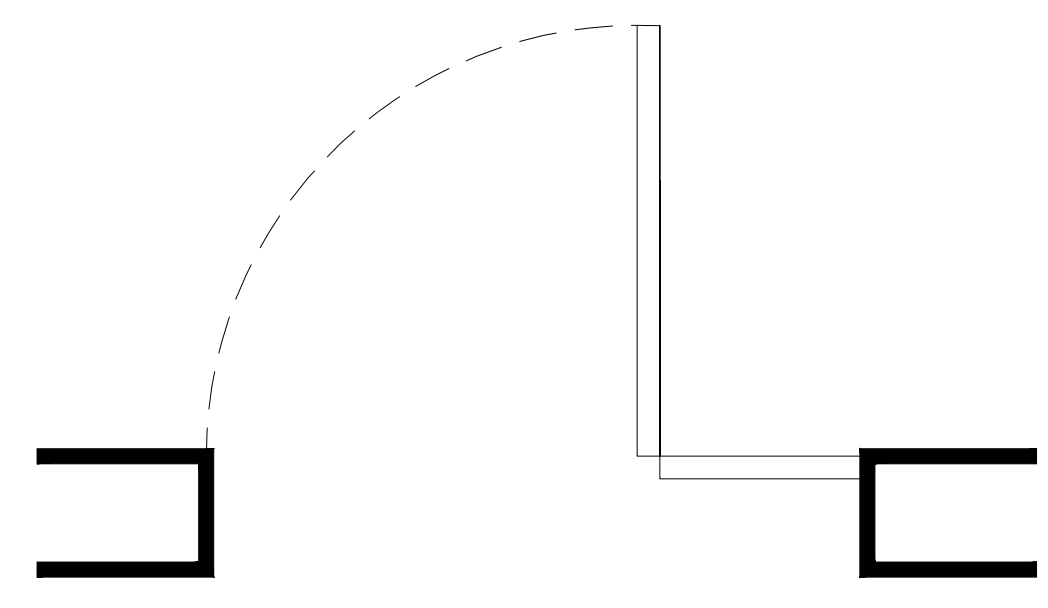


Modified Basement Access Hatch - Section
Scale 1:10@A1
1:20@A3

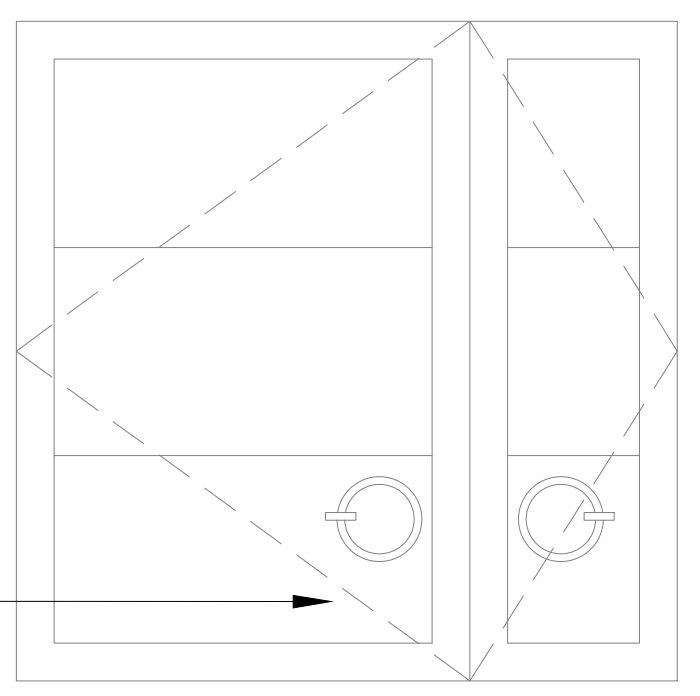


Modified Basement Access Hatch - Plan
Scale 1:10@A1
1:20@A3

Opening and attic access hatch. Existing floor boards to be trimmed or adapted to make the opening where needed.

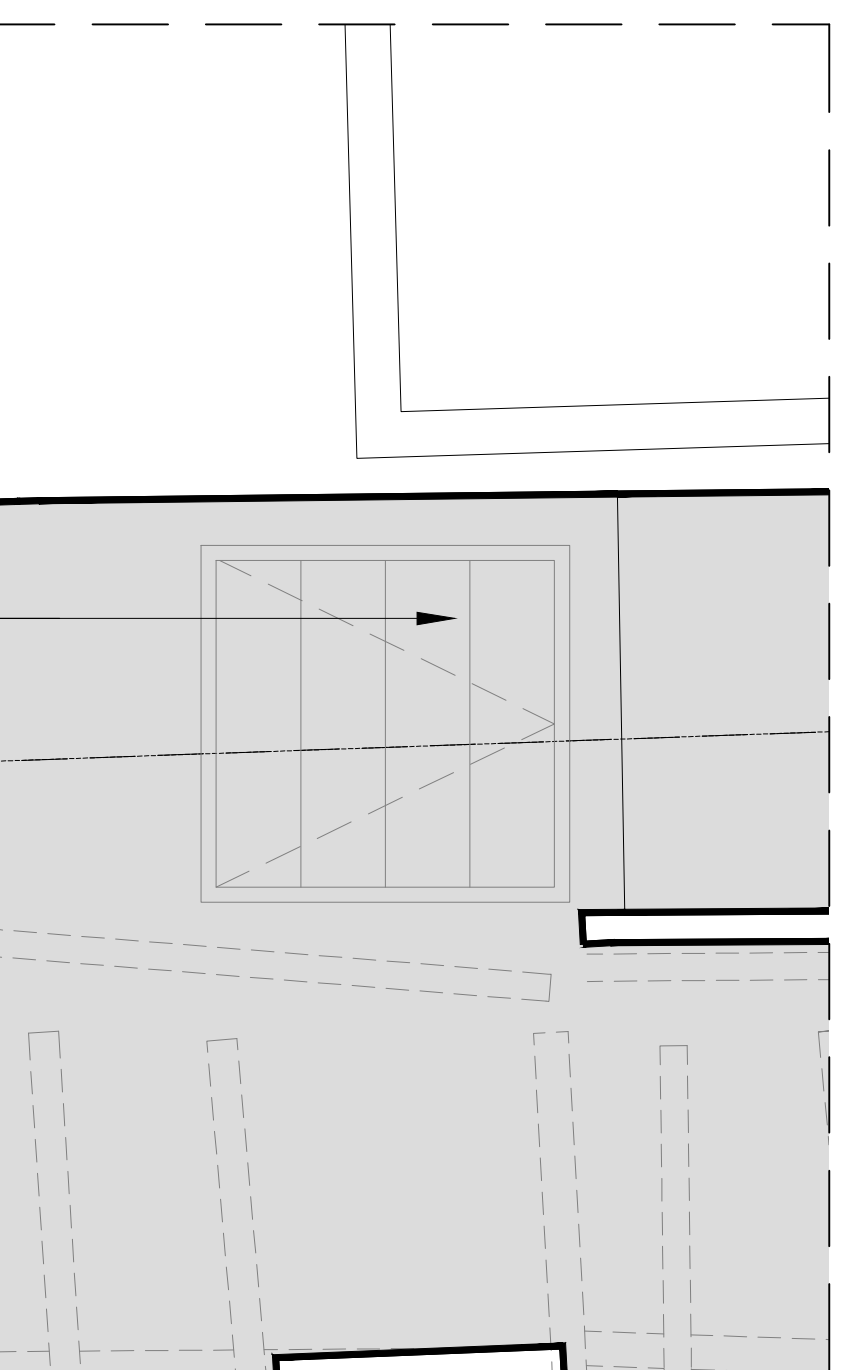


Attic Floor Plan
Scale 1:25@A1
1:50@A3

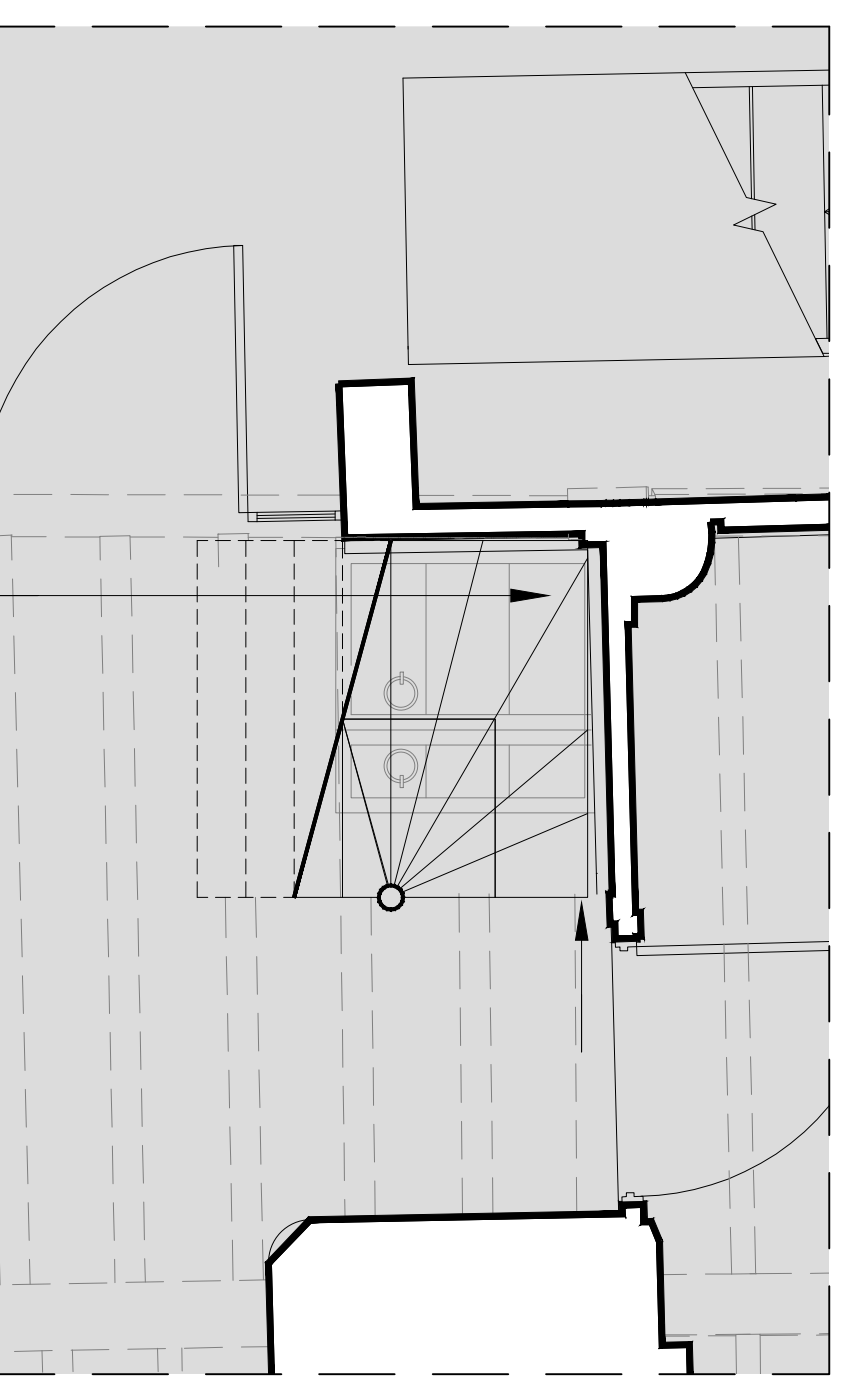

Ground Floor Plan
Scale 1:25@A1
1:50@A3

Existing basement access hatch to be modified to have two leaves to allow for openings underneath the reinstated steps

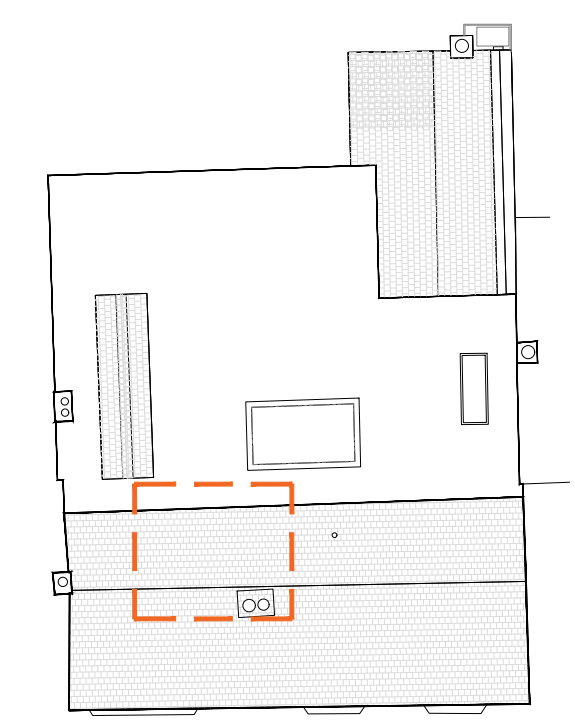

Key Plan 1:200@A1, 1:400@A3

Rev.	Comments	By:	Date:
-	-	-	-

LISTED BUILDING CONSENT
Client: Mr. Simon Dougall
Project Title: 107 High St, Lindfield, Haywards Heath, West Sussex, RH16 2HR
Drawing Title: Detail Drawings: Basement and Attic Access Hatch
Scale: 1:25@A1 1:5@A1 1:50@A3 1:10@A3
Date: Apr 25
Drawn: KN
Checked: KW

Studio
28 Scrutton Street London UK EC2A 4RP
T: +44(0) 20 7247 2462 E: enquiries@kyson.co.uk W: www.kyson.co.uk
Project No.: 900-25
Drawing No.: 5027
Revision: -

NOTE
DRAWINGS TO BE READ IN CONJUNCTION WITH SUBMITTED
DESIGN&ACCESS STATEMENT AND HERITAGE STATEMENT
MATERIALS INSTALLED IN ACCORDANCE WITH THOSE
OUTLINED IN CONDITION #9 OF APPROVAL DM/23/1605