



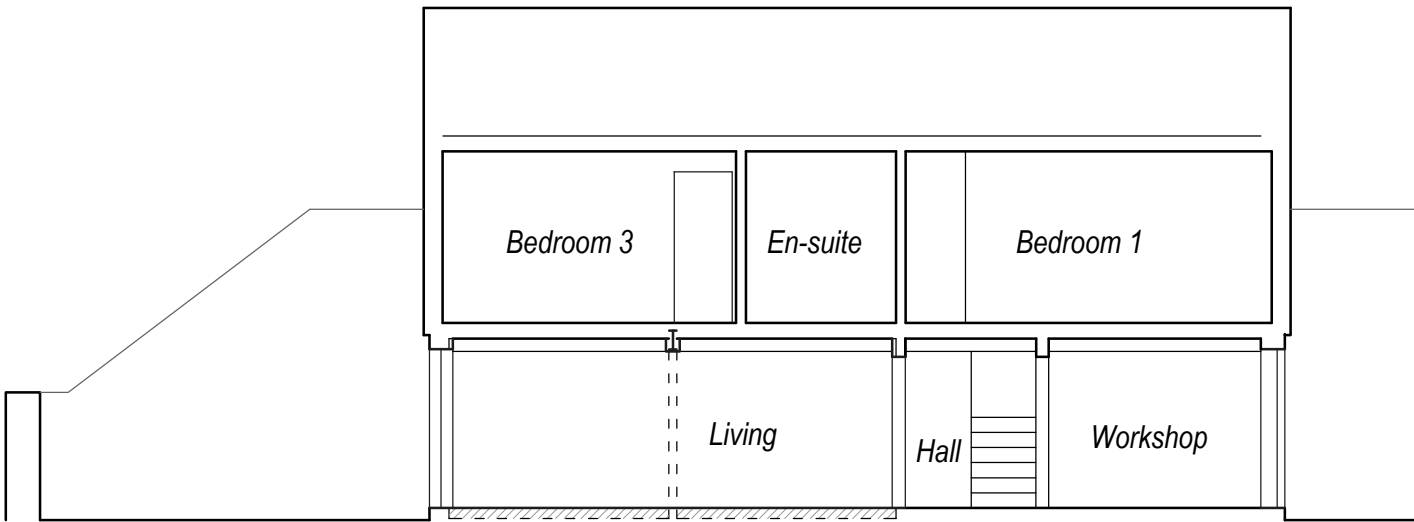

Section A-A @ 1:100

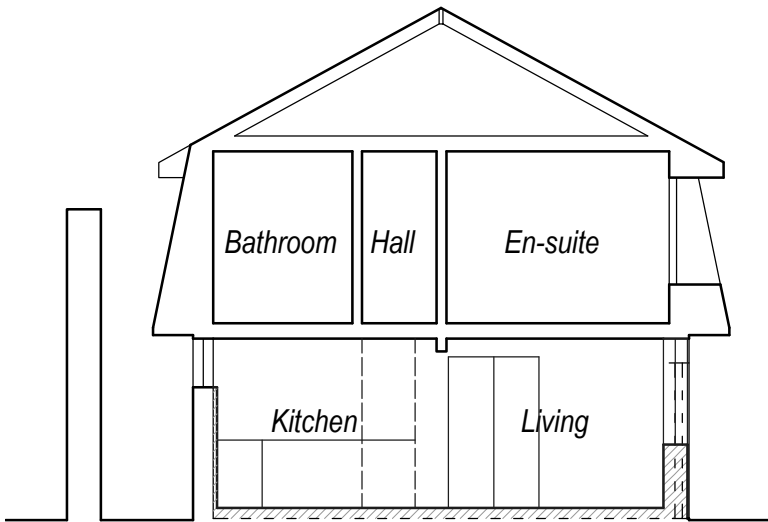

Section B-B @ 1:100




Side Elevation (South) @ 1:100



Side Elevation (North) @ 1:100



Front Elevation (East) @ 1:100

 

A		External doors and window added, wardrobe altered				30.10.25			
Rev		Description					Date		
Job Reference						Client			
Alterations Ockeden Garden Lodge Cuckfield						Mr & Mrs Horne			
Drawing Title						Drawing No		Rev	
Elevations & Sections As Proposed						ADC 1684/04 A			
Date		Scale		Dwg Size	Plot Style	Drawn		Checked	
23.10.25		1:100		A3	ADCgreyscale	ZD		AD	

All dimensions to be checked on site and do not scale from this drawing. This drawing should be approved by Local Authority Building Control or other appropriate checking authority prior to commencement of work. This drawing should not be reproduced without the prior consent of the author.

ADC Alistair Dodd
Consulting

Architectural Services

Citibase Brighton. 95 Ditchling Road
Brighton . East Sussex . BN1 4ST
Tel: 01273 558330
Email: info@adcbrighton.co.uk
www.adcbrighton.com