




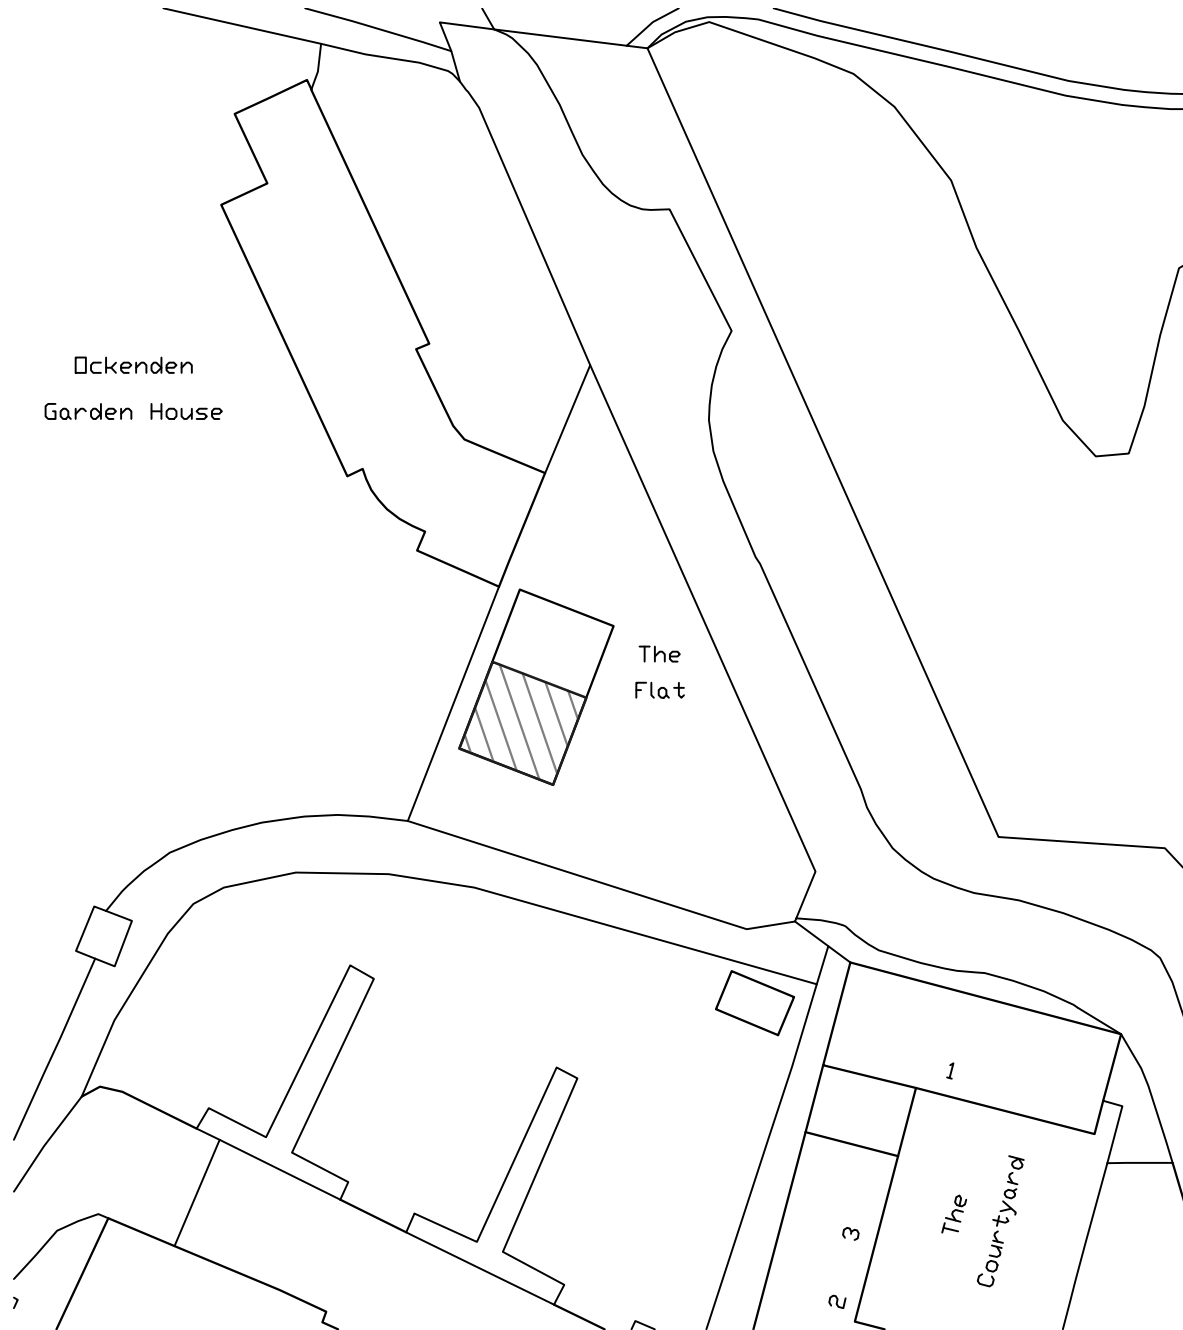

Block Plan @ 1:500
Scale 1:500

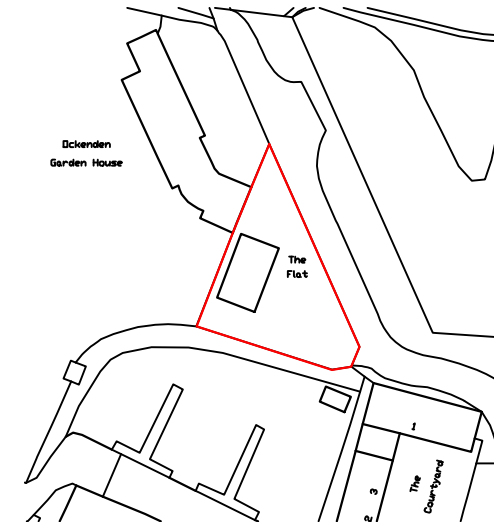

Location Plan @ 1:1250
Scale 1:1250

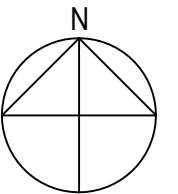

Rev	Description	Date
Job Reference Alterations Ockenden Garden Lodge Cuckfield		Client Mr & Mrs Horne
Drawing Title Site Plans		Drawing No ADC 1684/LP
Date 03.11.25	Scale 1:500/1250	Dwg Size A3
Plot Style ADC+red	Drawn ZD	Checked AD

All dimensions to be checked on site and do not scale from this drawing. This drawing should be approved by Local Authority Building Control or other appropriate checking authority prior to commencement of work. This drawing should not be reproduced without the prior consent of the author.

ADC Alistair Dodd
Consulting

Architectural Services

Citibase Brighton, 95 Ditchling Road
Brighton, East Sussex, BN1 4ST
Tel: 01273 558330
Email: info@adcbrighton.co.uk
www.adcbrighton.com