




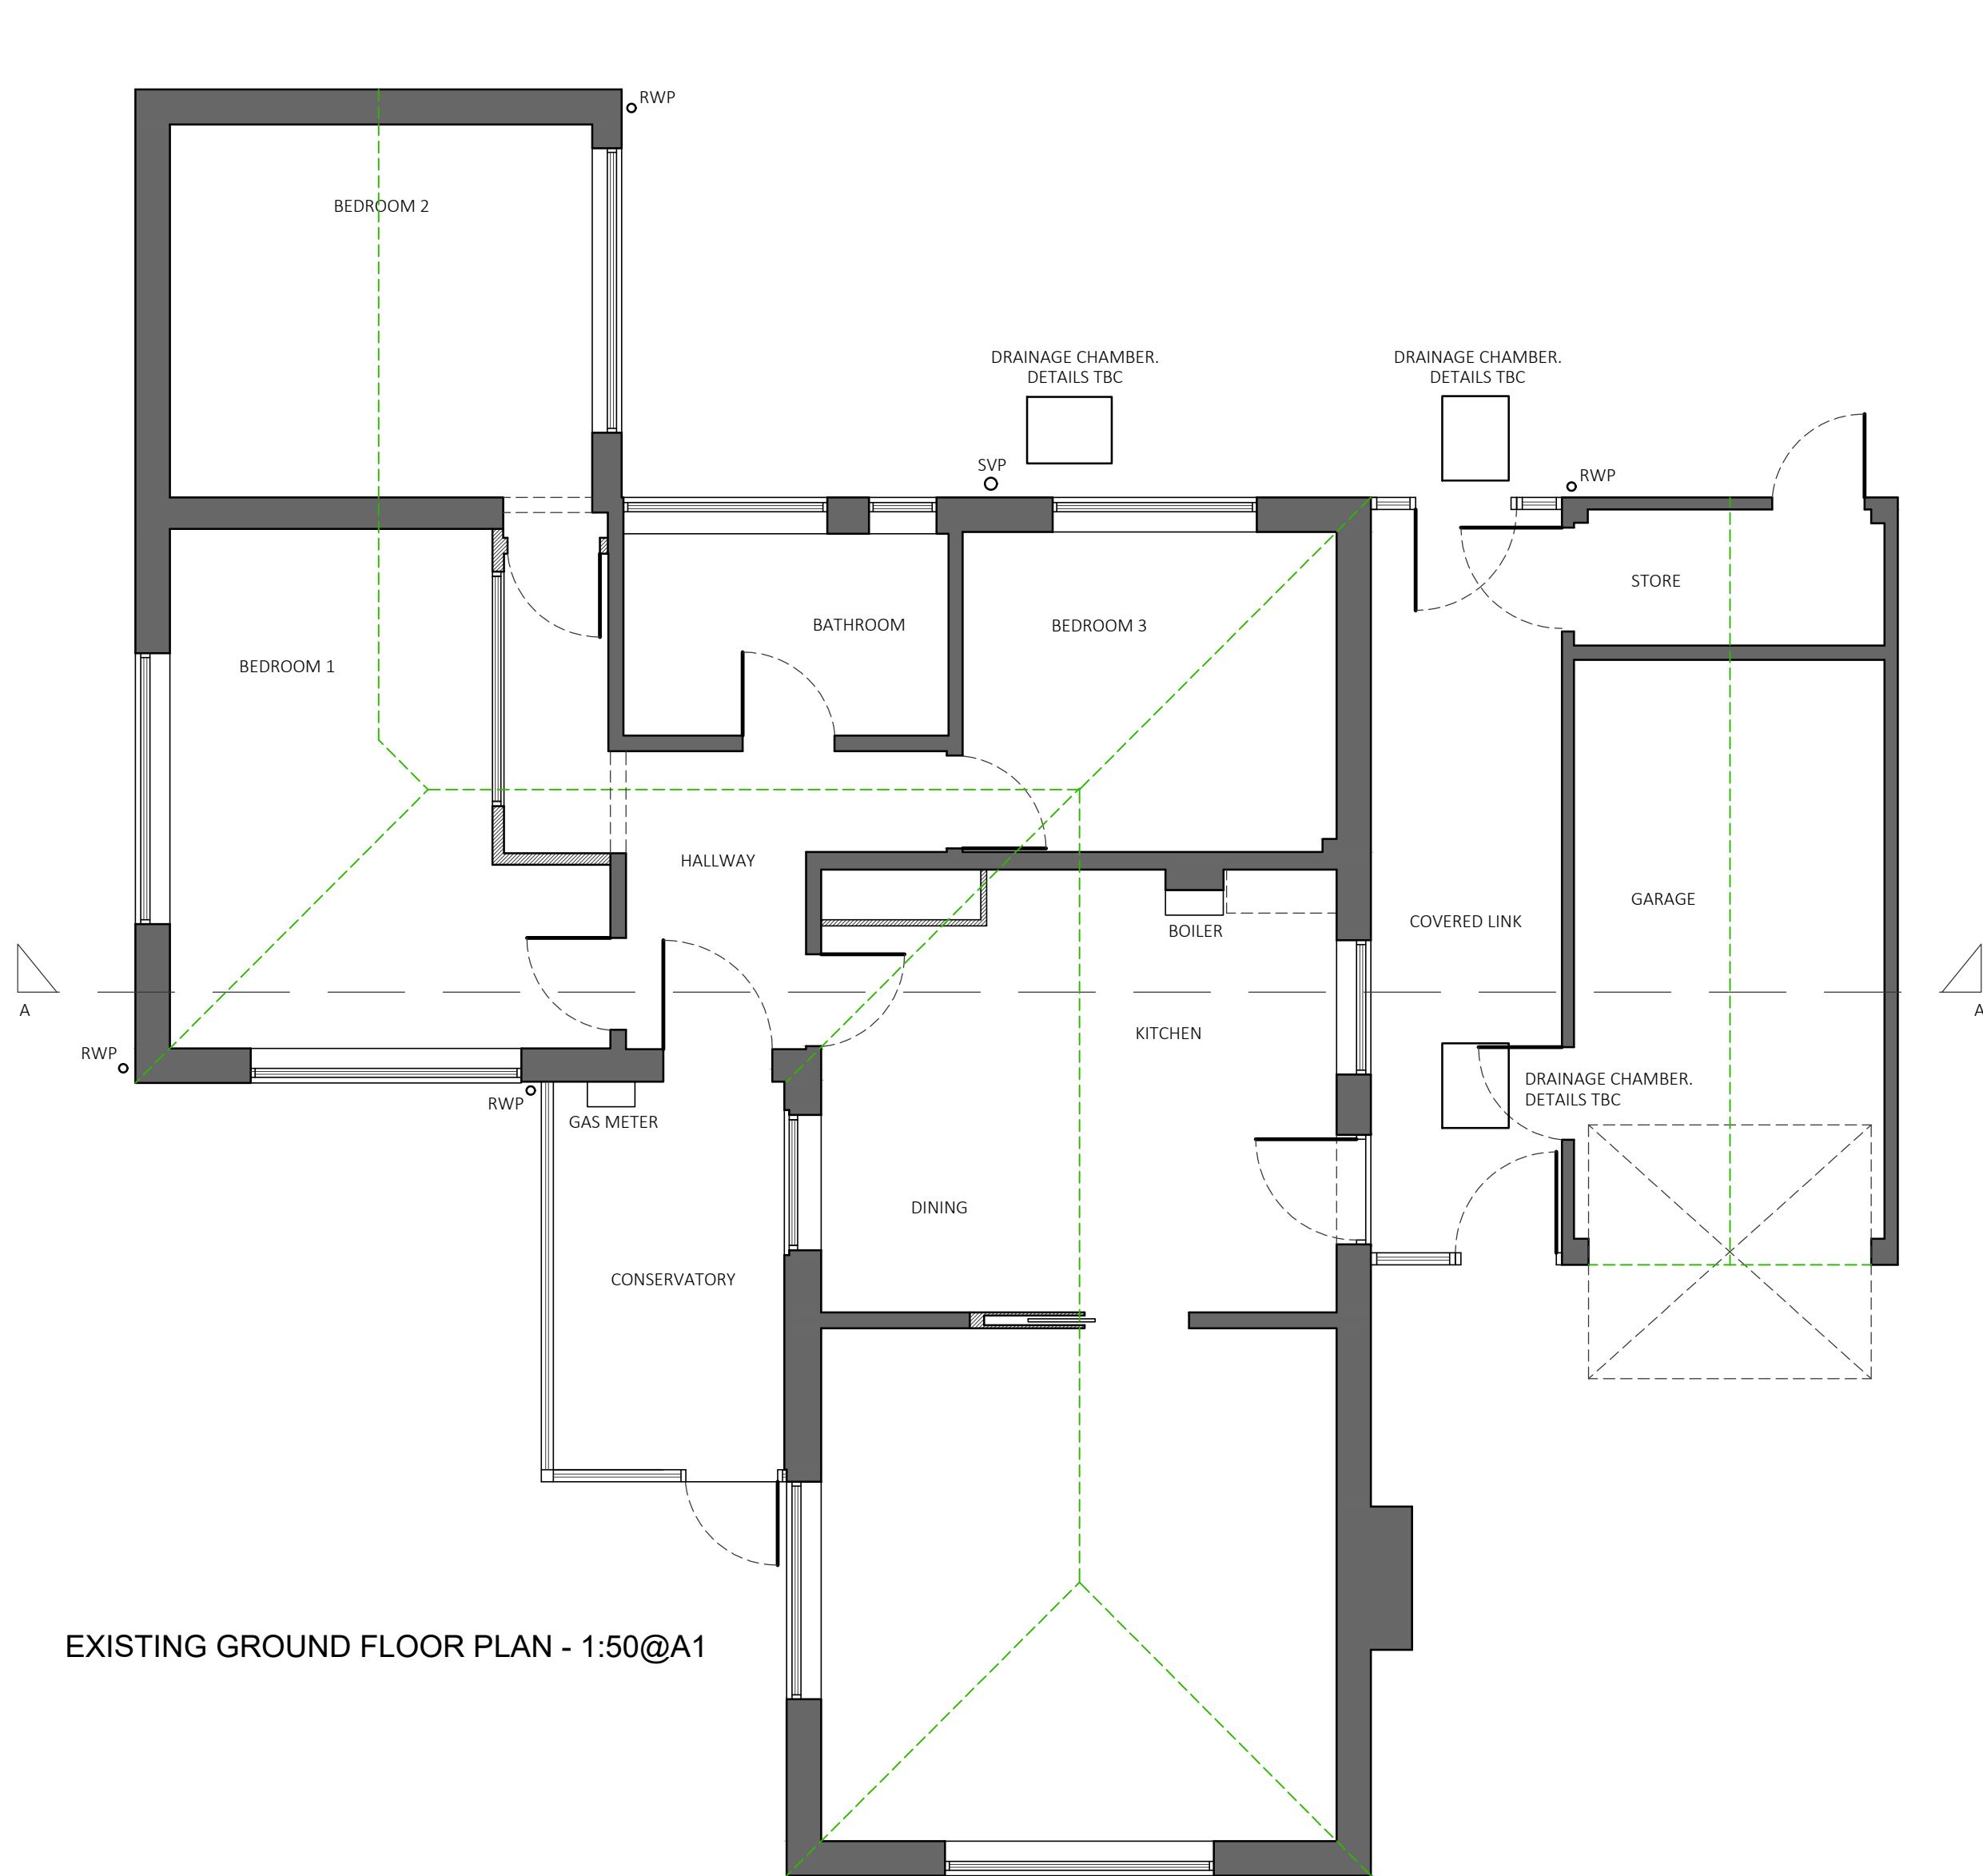


EXISTING GROUND FLOOR PLAN - 1:50@A1

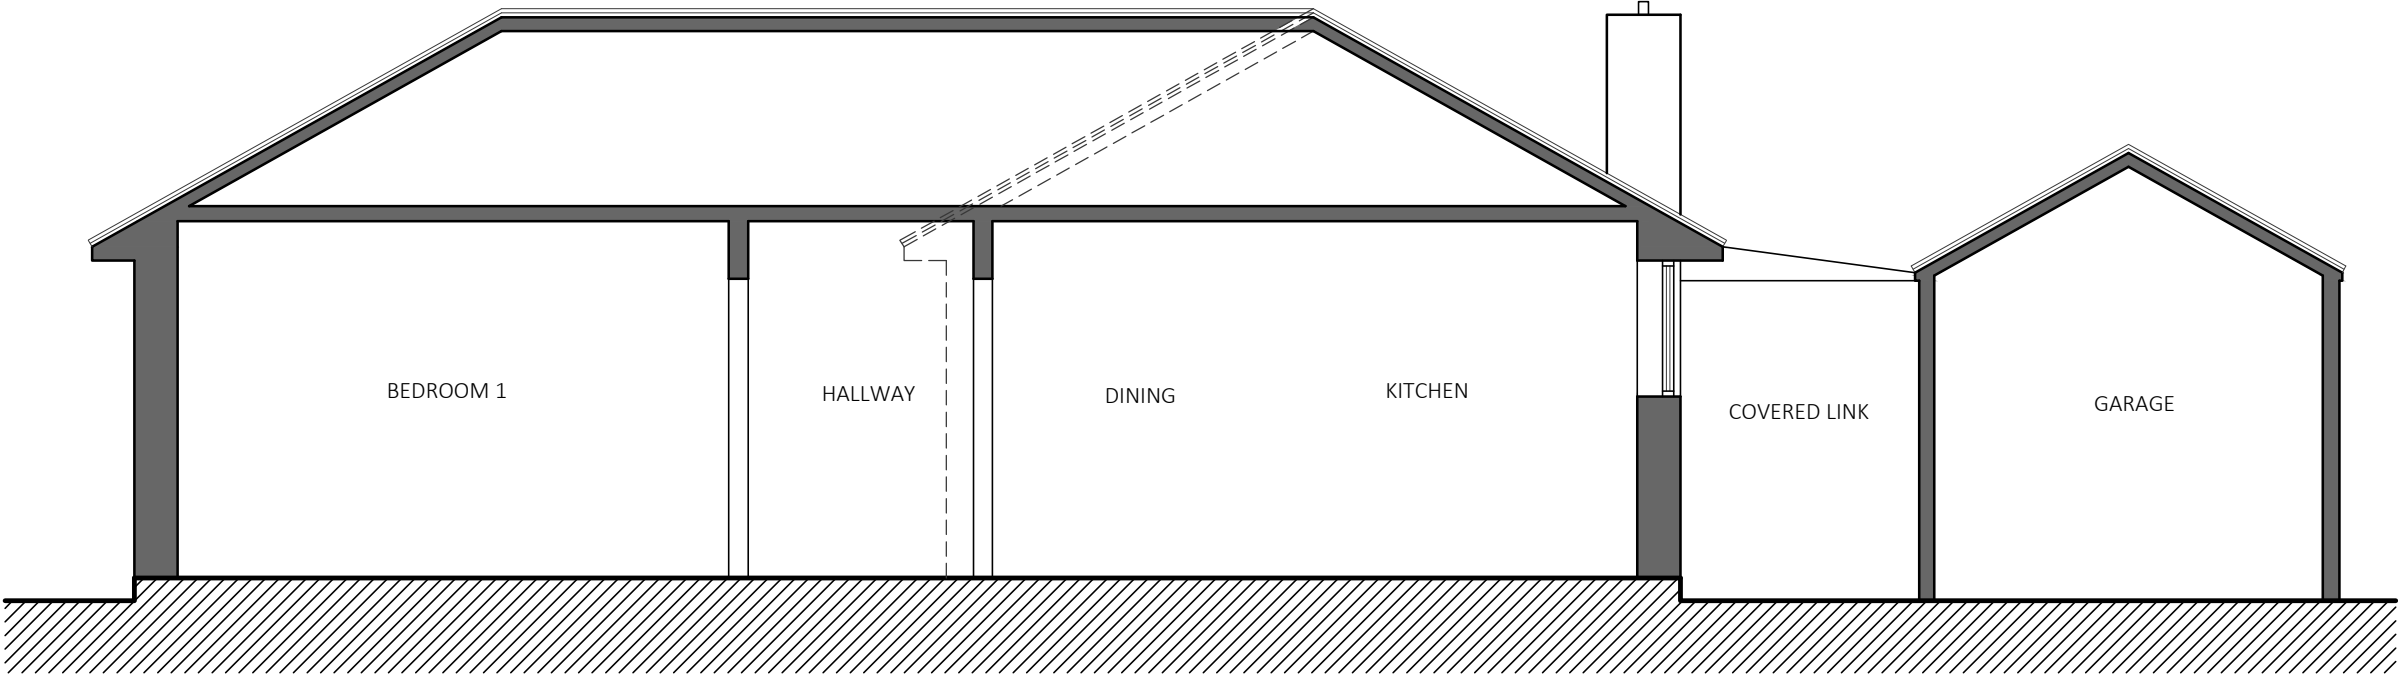


EXISTING SECTION A-A - 1:50@A1

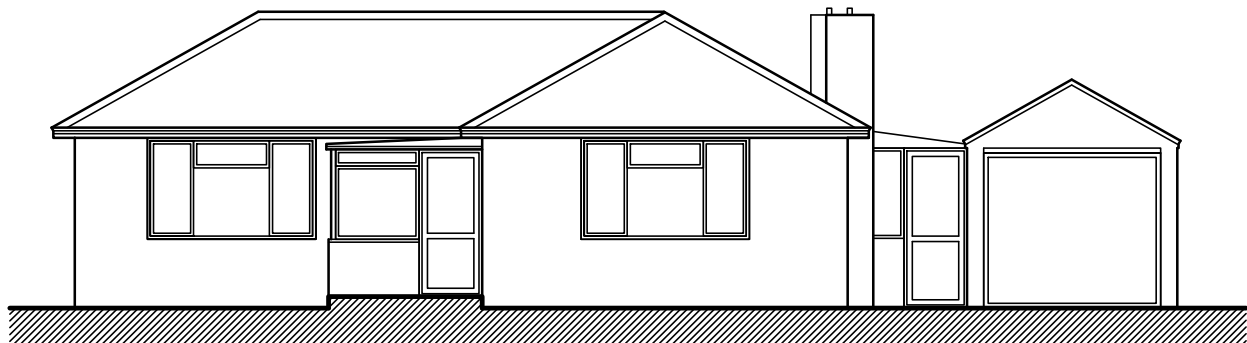


FRONT ELEVATION - 1:100@A1

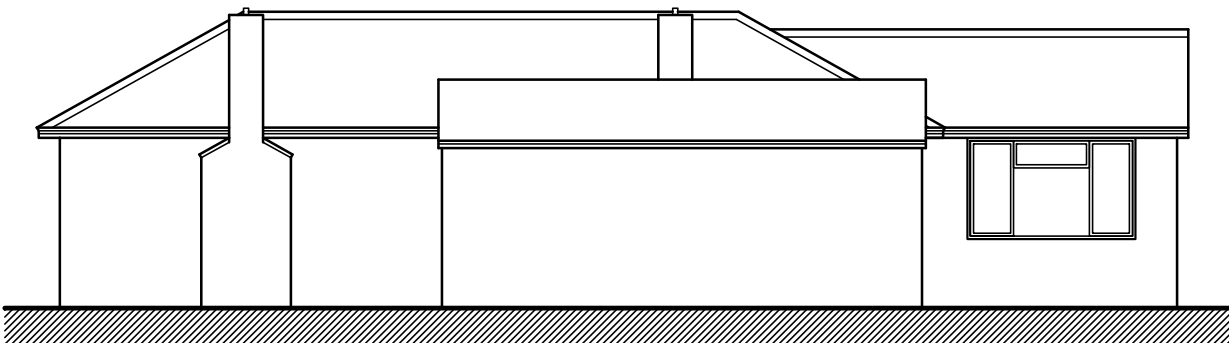


SIDE REAR ELEVATION - 1:100@A1

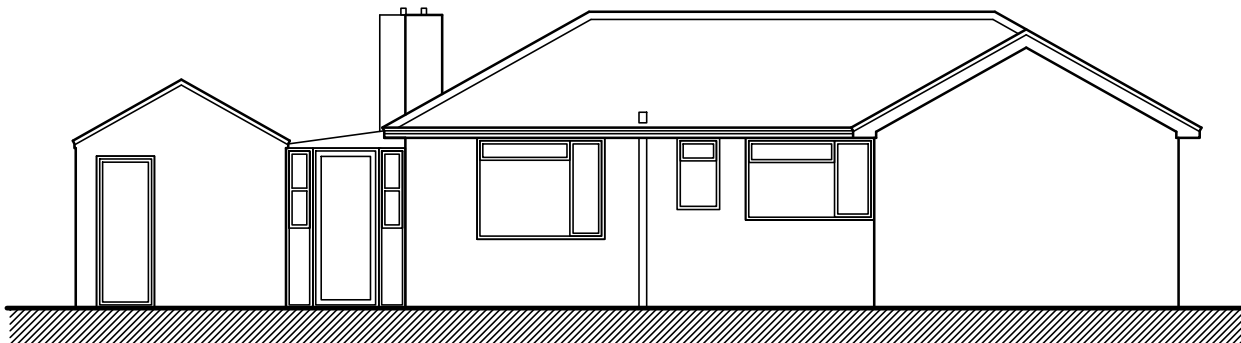

REAR ELEVATION - 1:100@A1

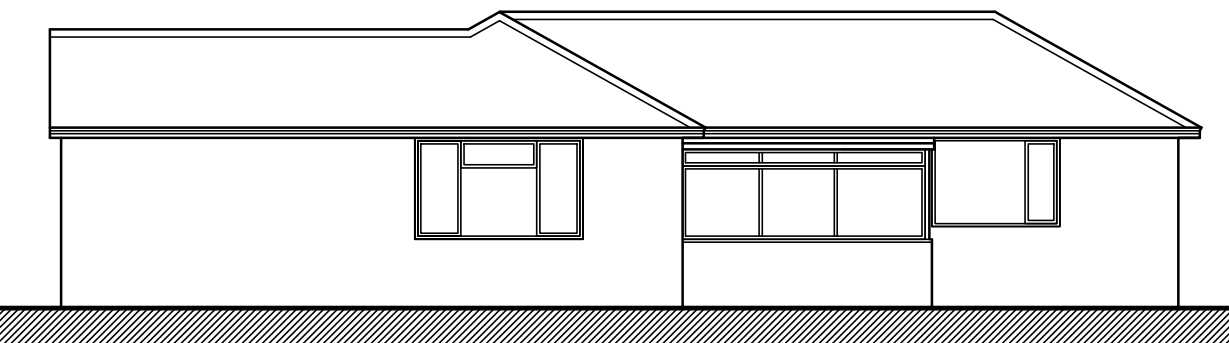

SIDE REAR ELEVATION - 1:100@A1

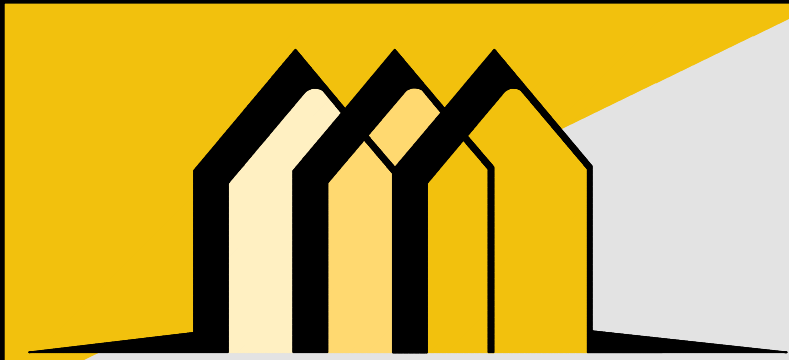

CONTACT INFO

E: Scott@EllisdonArchitecturalAssociates.co.uk
W: WWW.EllisdonArchitecturalAssociates.co.uk
M: 07828 189525

SCALE BARS



REVISION	DESCRIPTION	STATUS:		CLIENT:	CHRIS SHEEHAN	SITE ADDRESS:
0	FIRST ISSUE	PLANNING		JOB REF:	614	8 ELGAR WAY COPTHORNE RH10 3JJ
A				DRG. NO:	01	
				DRG. TITLE:	EXISTING PLANS	
				DATE:	NOVMEBER 2024	
				SCALE:	1:50/100@A1	