


Meadow Line

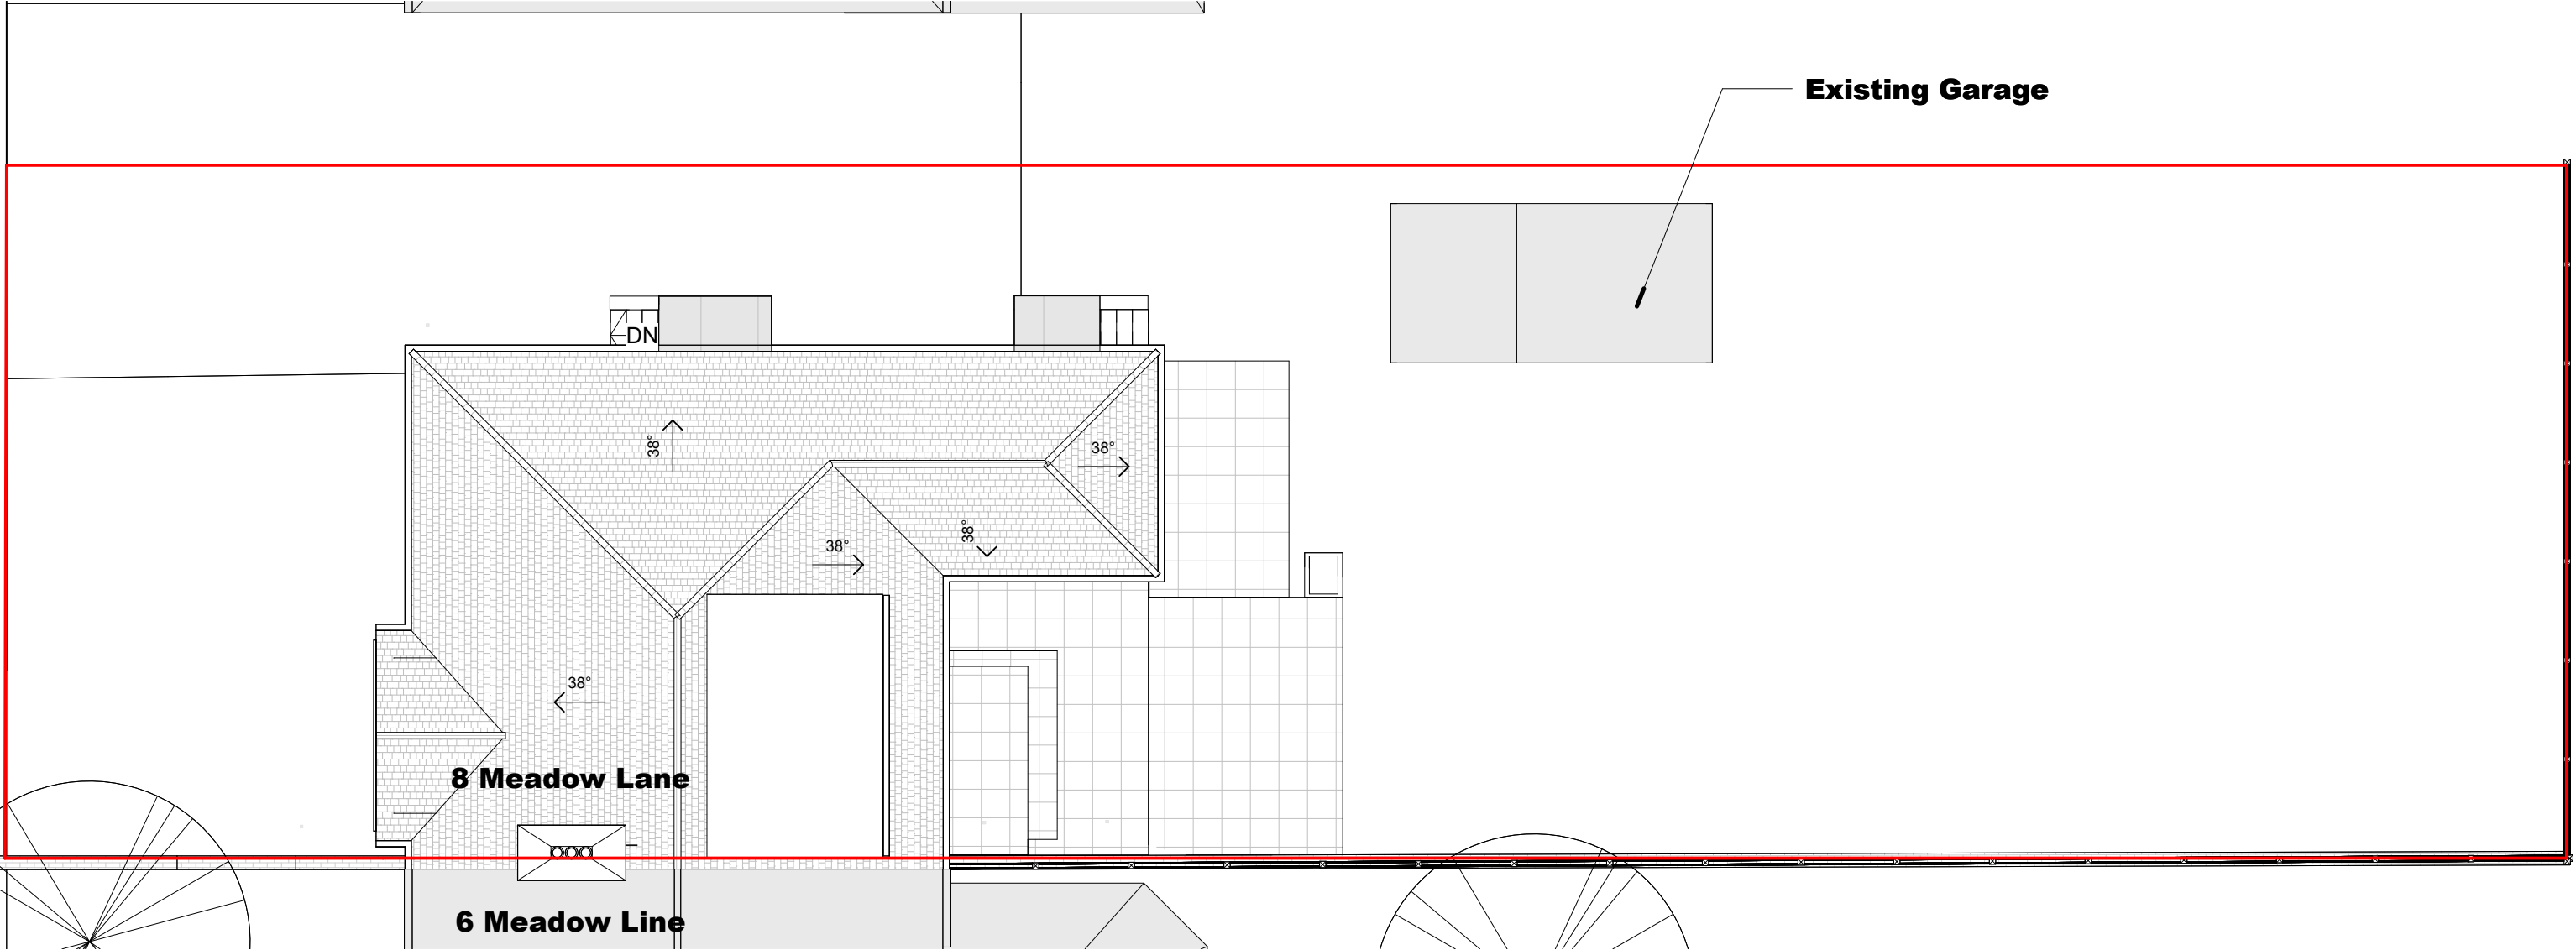

KEY

A3



NOTE: Planning Drawings. Dimensions govern. Do not scale drawings. All dimensions shall be verified on site before proceeding. The contractor is responsible for checking dimensions, tolerances, levels and references. All discrepancies to be notified in writing to MID. This drawing is to be read in conjunction with all relevant architectural and engineers information. All rights reserved and therein are the property of MID and may not be used or reproduced without consent. Area measurements must not be taken to represent contractual documentation. This drawing may contain data under lease from Ordnance Survey. Unauthorised reproduction infringes crown copyright.

- KEY
- Red Line - Application Boundary
 - Grey Lines+ - Structures Existing
 - Black Lines - Structures New
 - Orange Lines - Planning Matters



PROJECT
House Refurbishment

CLIENT
Pawel Radosz

ADDRESS
8 Meadow Lane,
Burgess Hill
RH15 9JA

TITLE
Existing Site Plan

PURPOSE OF ISSUE
Planning

SCALE
1 : 100

JOB NO.
2412-RH15

D MD C MD

DRAWING NO.
A-EX-001

DATE
19.01.2025

REVISION
01

/ architecture
/ interiors
/ design

07956805212
www.marchindesign.com
march.in.design@gmail.com

