




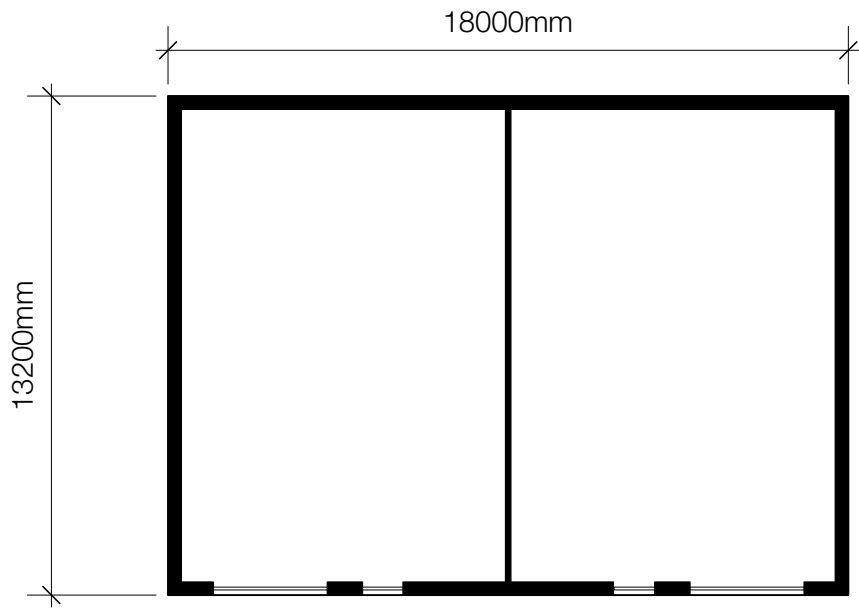


1 **Building M Unit Floor Plan**
Scale: 1:200

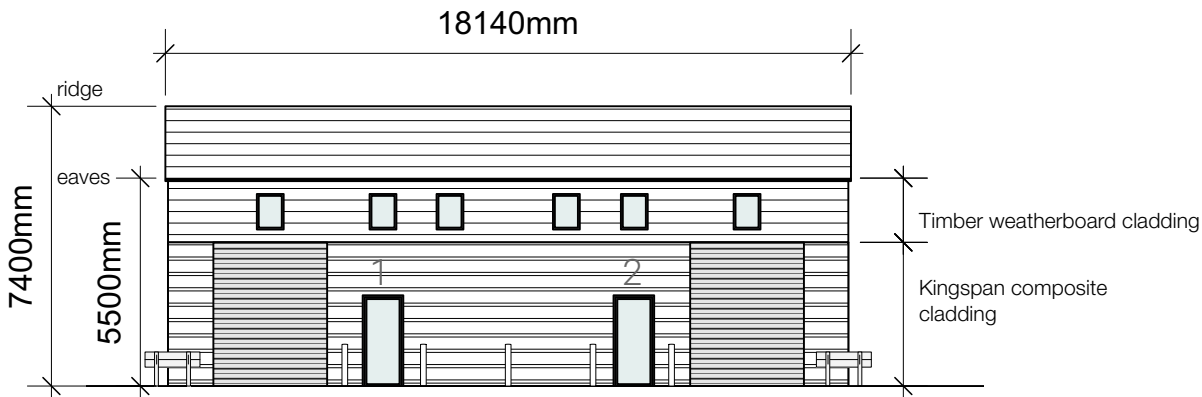


2 **Building M Front Elevation**
Scale: 1:200

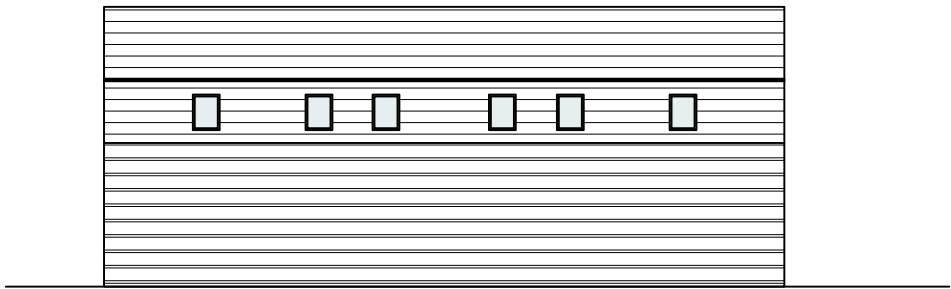

3 **Building M Rear Elevation**
Scale: 1:200

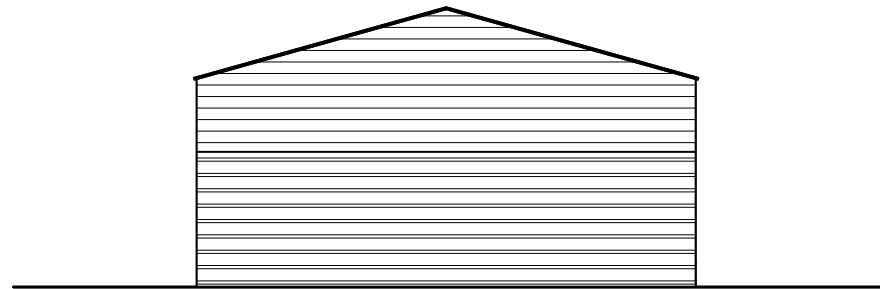

4 **Side Elevation**
Scale: 1:200

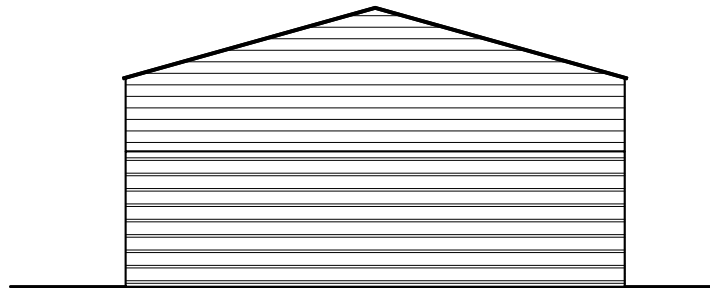

5 **Side Elevation**
Scale: 1:200

Notes: Do Not Scale
Check all dimensions on site
© Dunthorne Parker Architects

0 2 4 6 8 m

No	Date	By	Chkd	Revision
----	------	----	------	----------

Project
Barn Court, Crawley

Drawing
2 Unit Building M Plan & Elevations

Job 1450	Dwg No. 217
--------------------	-----------------------

Scale 1:200	By HN	Date Drawn 11/09/24
-----------------------	-----------------	-------------------------------

DPA

Dunthorne Parker Architects

Call us
Email
Look
Find us

0207 258 0411
contact@dunthorneparker.co.uk
www.dunthorneparkerarchitects.co.uk
Suite 63 | The Hop Exchange |
24 Southwark Street | London | SE1 1TY