




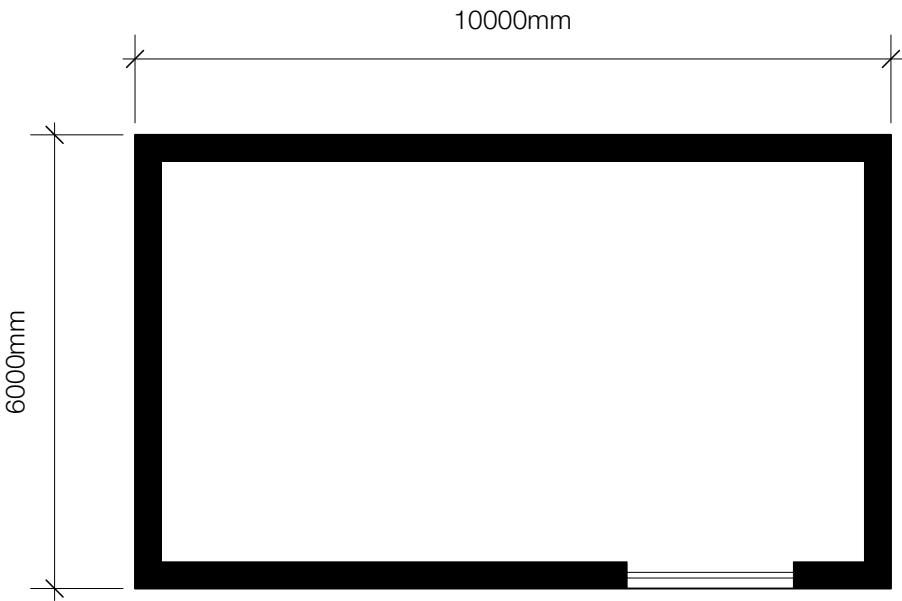

1 Unit N Building Floor Plan
Scale: 1:100

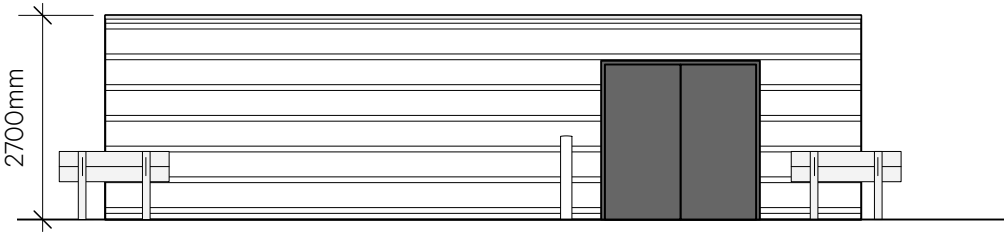

2 Front Elevation
Scale: 1:100

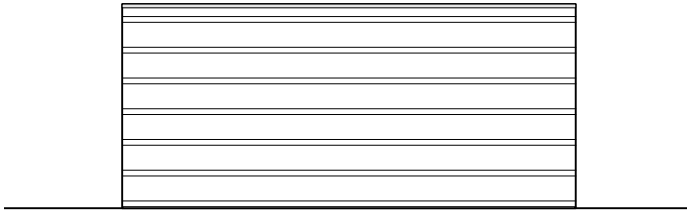


3 Side Elevation
Scale: 1:100



4 Rear Elevation
Scale: 1:100

Notes: Do Not Scale
Check all dimensions on site
© Dunthorne Parker Architects

 

--	--	--	--	--

No	Date	By	Chkd	Revision
----	------	----	------	----------

Project
Barn Court, Crawley

Drawing
Building N Plan & Elevations

Job 1450	Dwg No. 217
--------------------	-----------------------

Scale 1:200	By HN	Date Drawn 01/10/24
-----------------------	-----------------	-------------------------------



Dunthorne Parker Architects

Call us Email Look Find us	0207 258 0411 contact@dunthorneparker.co.uk www.dunthorneparkerarchitects.co.uk Suite 63 The Hop Exchange 24 Southwark Street London SE1 1TY
-------------------------------------	--