



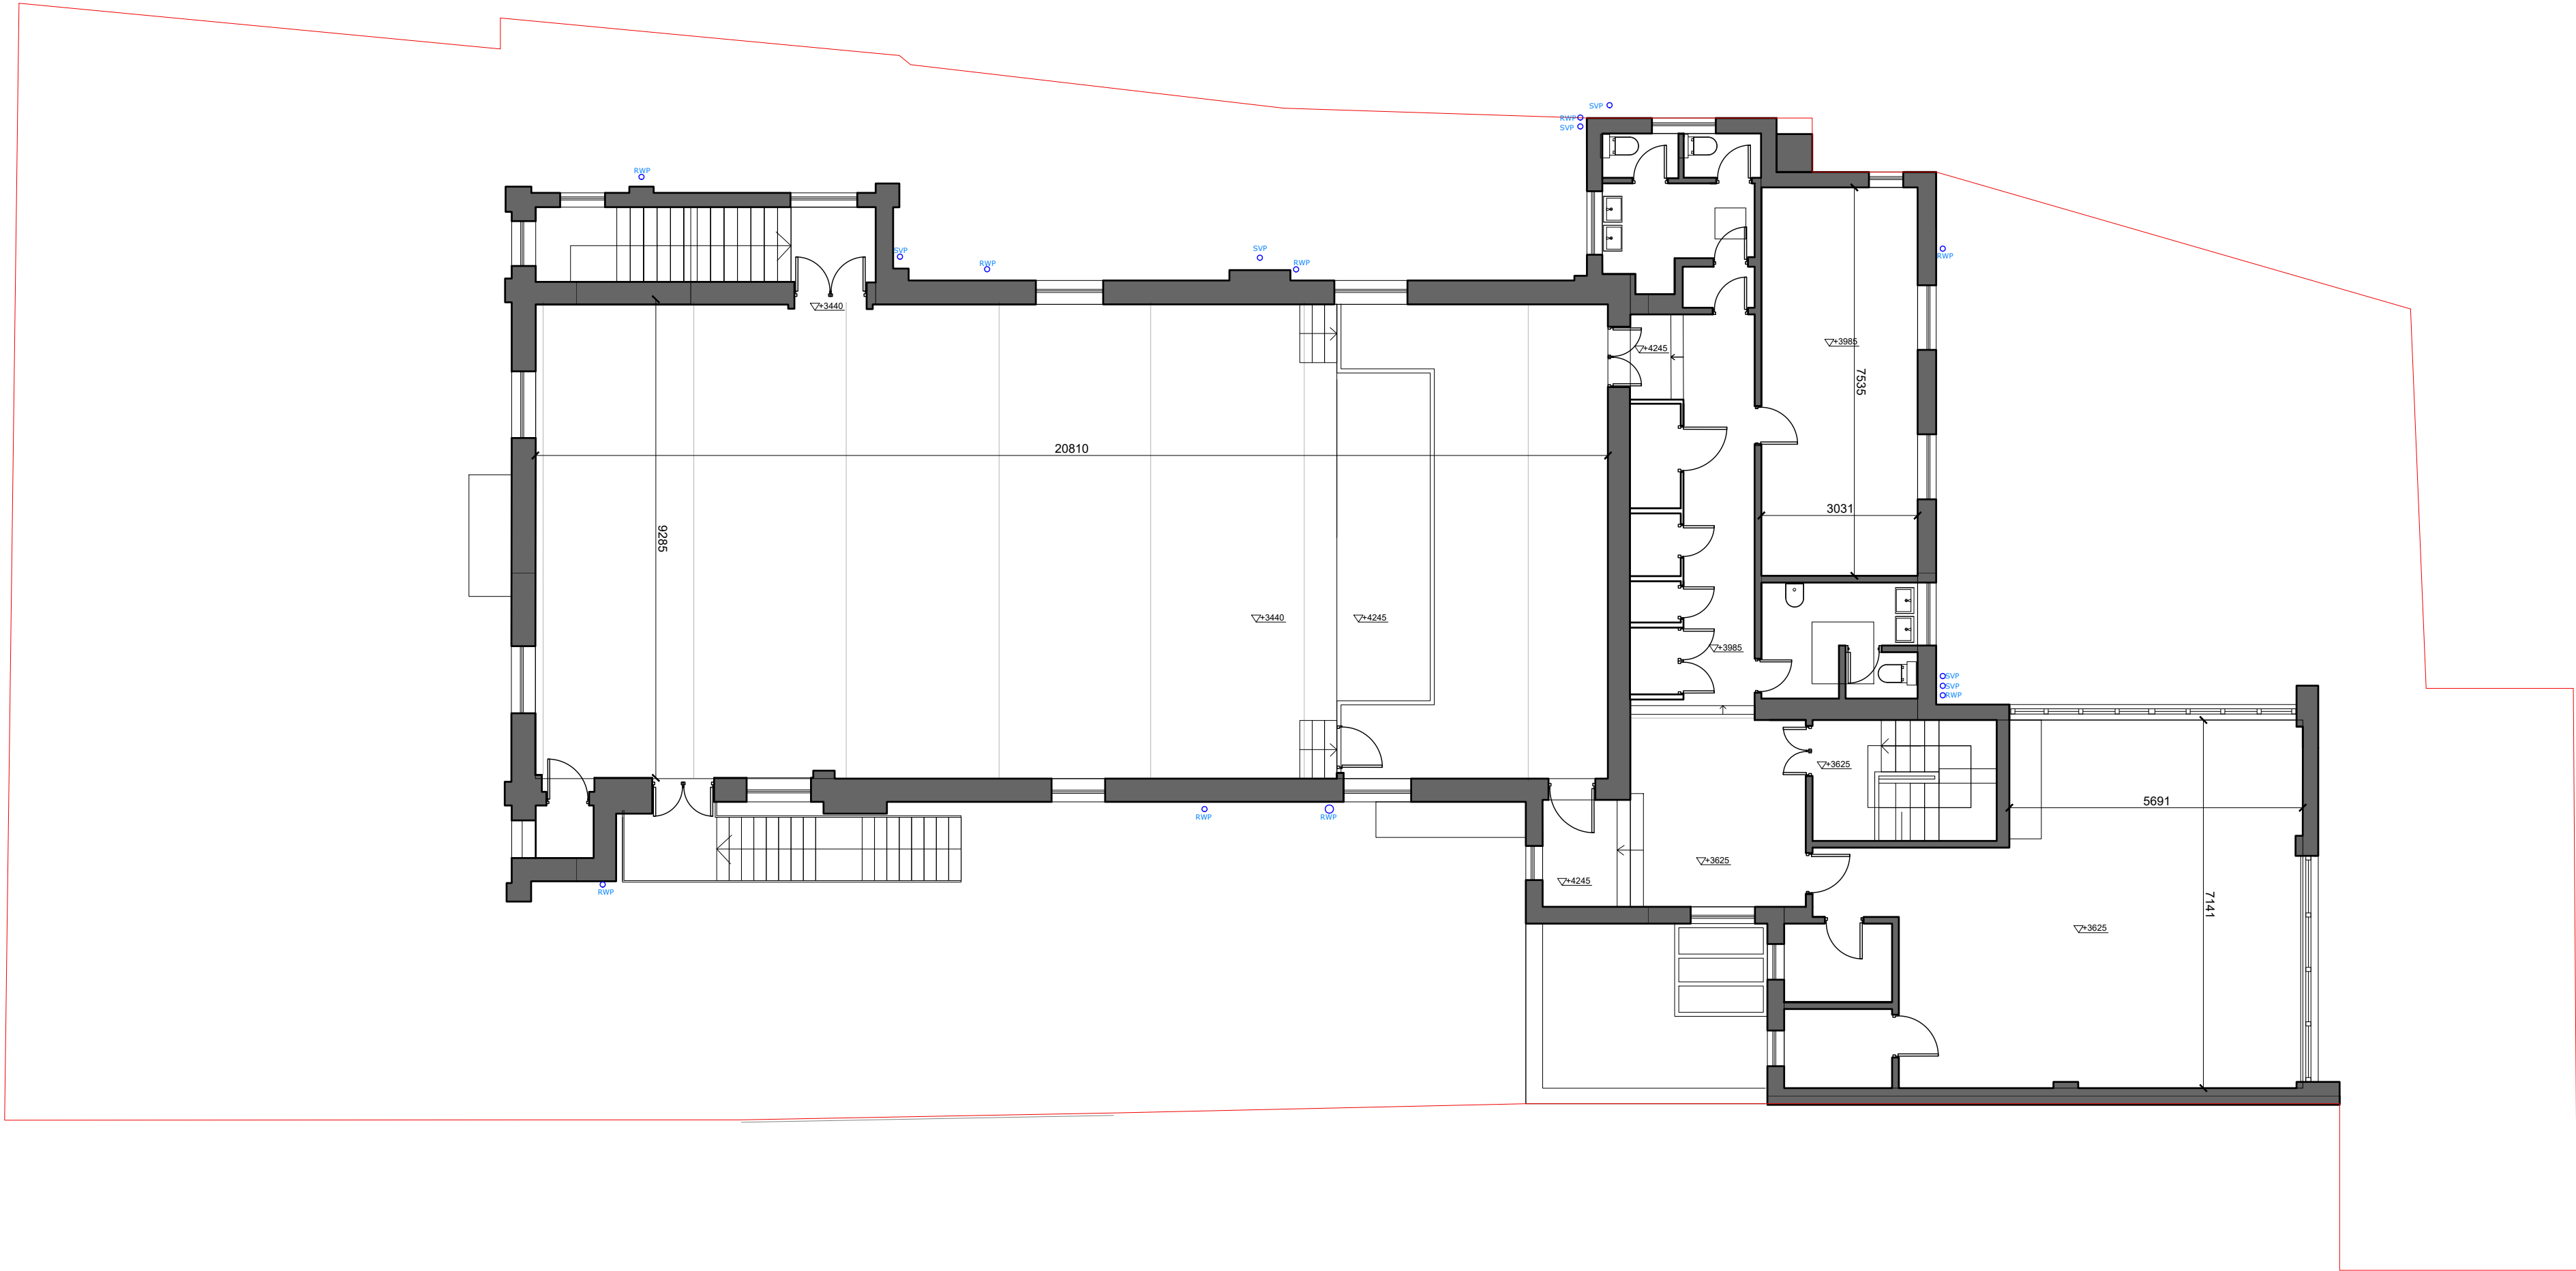

NOTES:

- 1. All dimensions are in mm and must be checked on site.
- 2. Drawings are to be read in conjunction with accompanying documents.
- 3. Any errors or inaccuracies should be brought to the attention of Grumitt Wade Mason.

 

Contact Information				
Unit 3, Tungsten Building, George Street, Portslade, Brighton, BN41 1RA	Tel: 01273 415 940 Email: Mark@grumittwademason.com			
grumittwademason chartered surveyors & architects RIBA Regulated by RICS				
Client Name Park Centre Burgess Hill CIO				
Address 60 Park Road, Burgess Hill RH15 8ET				
Drawing Title Existing 1st floor plan				
Drawing Reference DT/PARKCENTRE60/03				
Date 26/11/25				
Scale 1: 100	Paper A2	Drawn By DT	Revision 7	Direction