


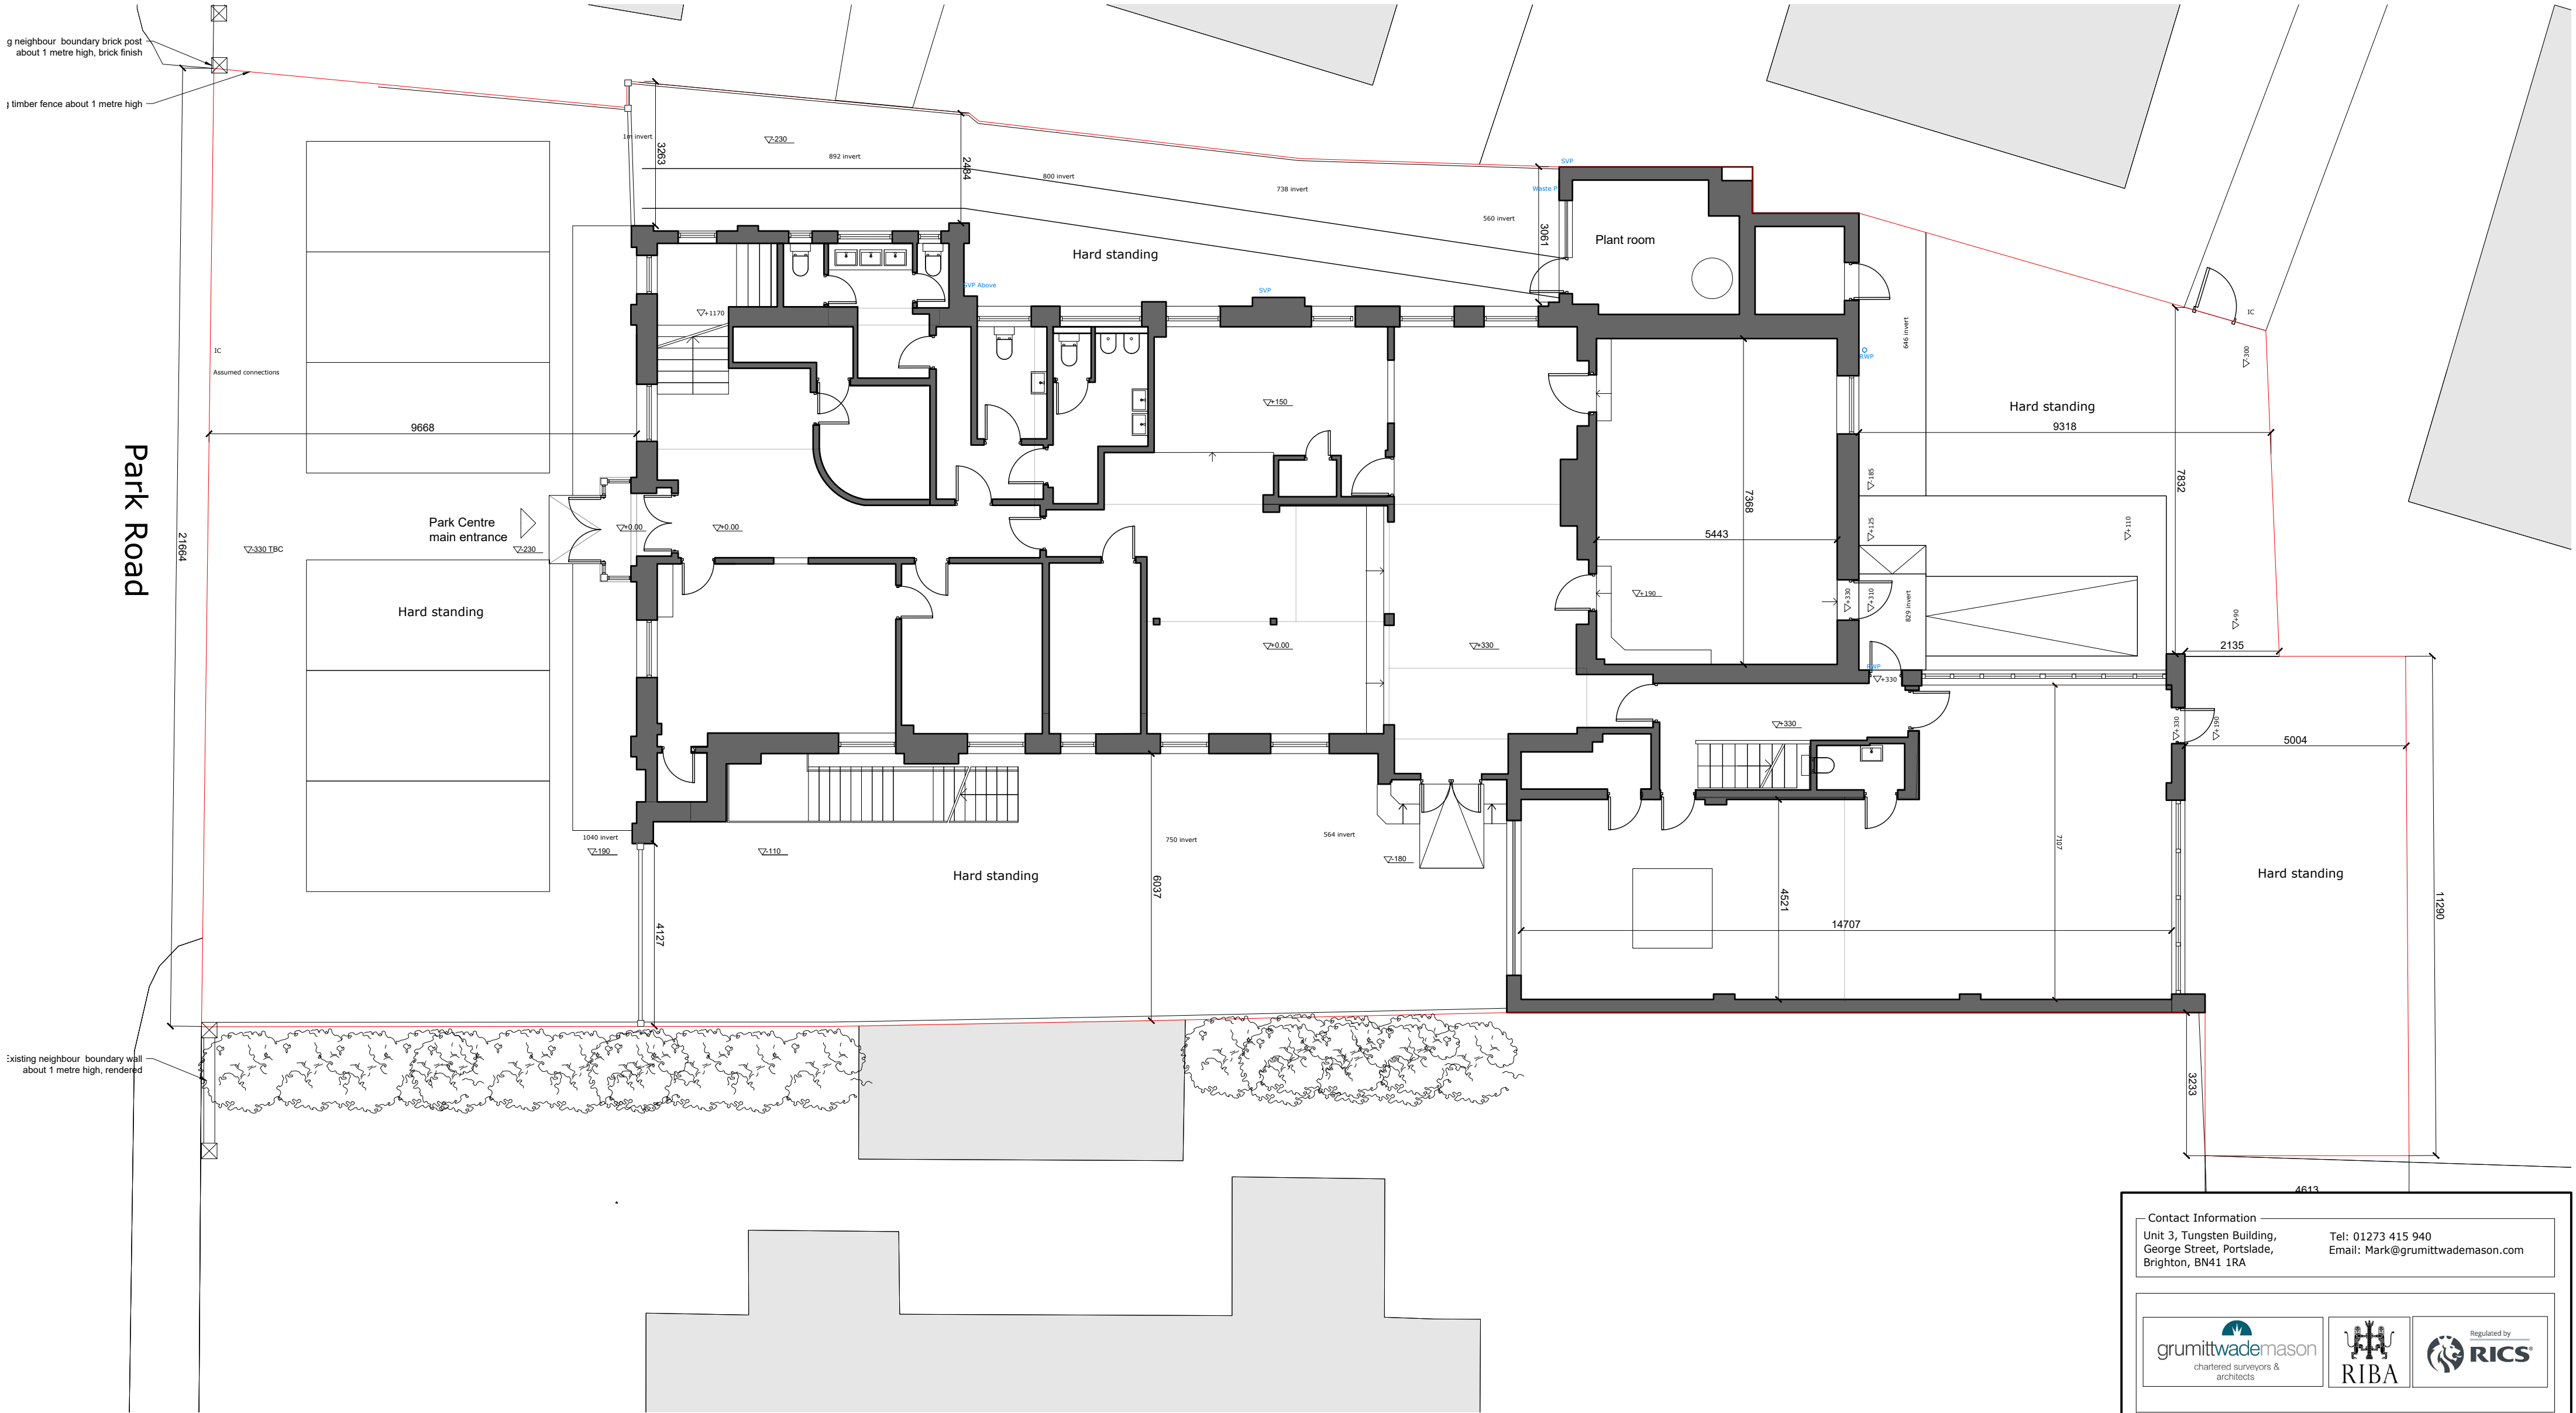

NOTES:

1. All dimensions are in mm and must be checked on site.
2. Drawings are to be read in conjunction with accompanying documents.
3. Any errors or inaccuracies should be brought to the attention of Grumitt Wade Mason.

Contact Information				
Unit 3, Tungsten Building, George Street, Portslade, Brighton, BN41 1RA				
Tel: 01273 415 940 Email: Mark@grumittwademason.com				
grumittwademason chartered surveyors & architects RIBA Regulated by RICS				
Client Name				
Park Centre Burgess Hill CIO				
Address				
60 Park Road, Burgess Hill RH15 8ET				
Drawing Title				
Existing ground floor plan				
Drawing Reference				
DT/PARKCENTRE60/02				
Date				
26/11/25				
Scale	Paper	Drawn By	Revision	Direction
1: 100	A2	DT	7	