



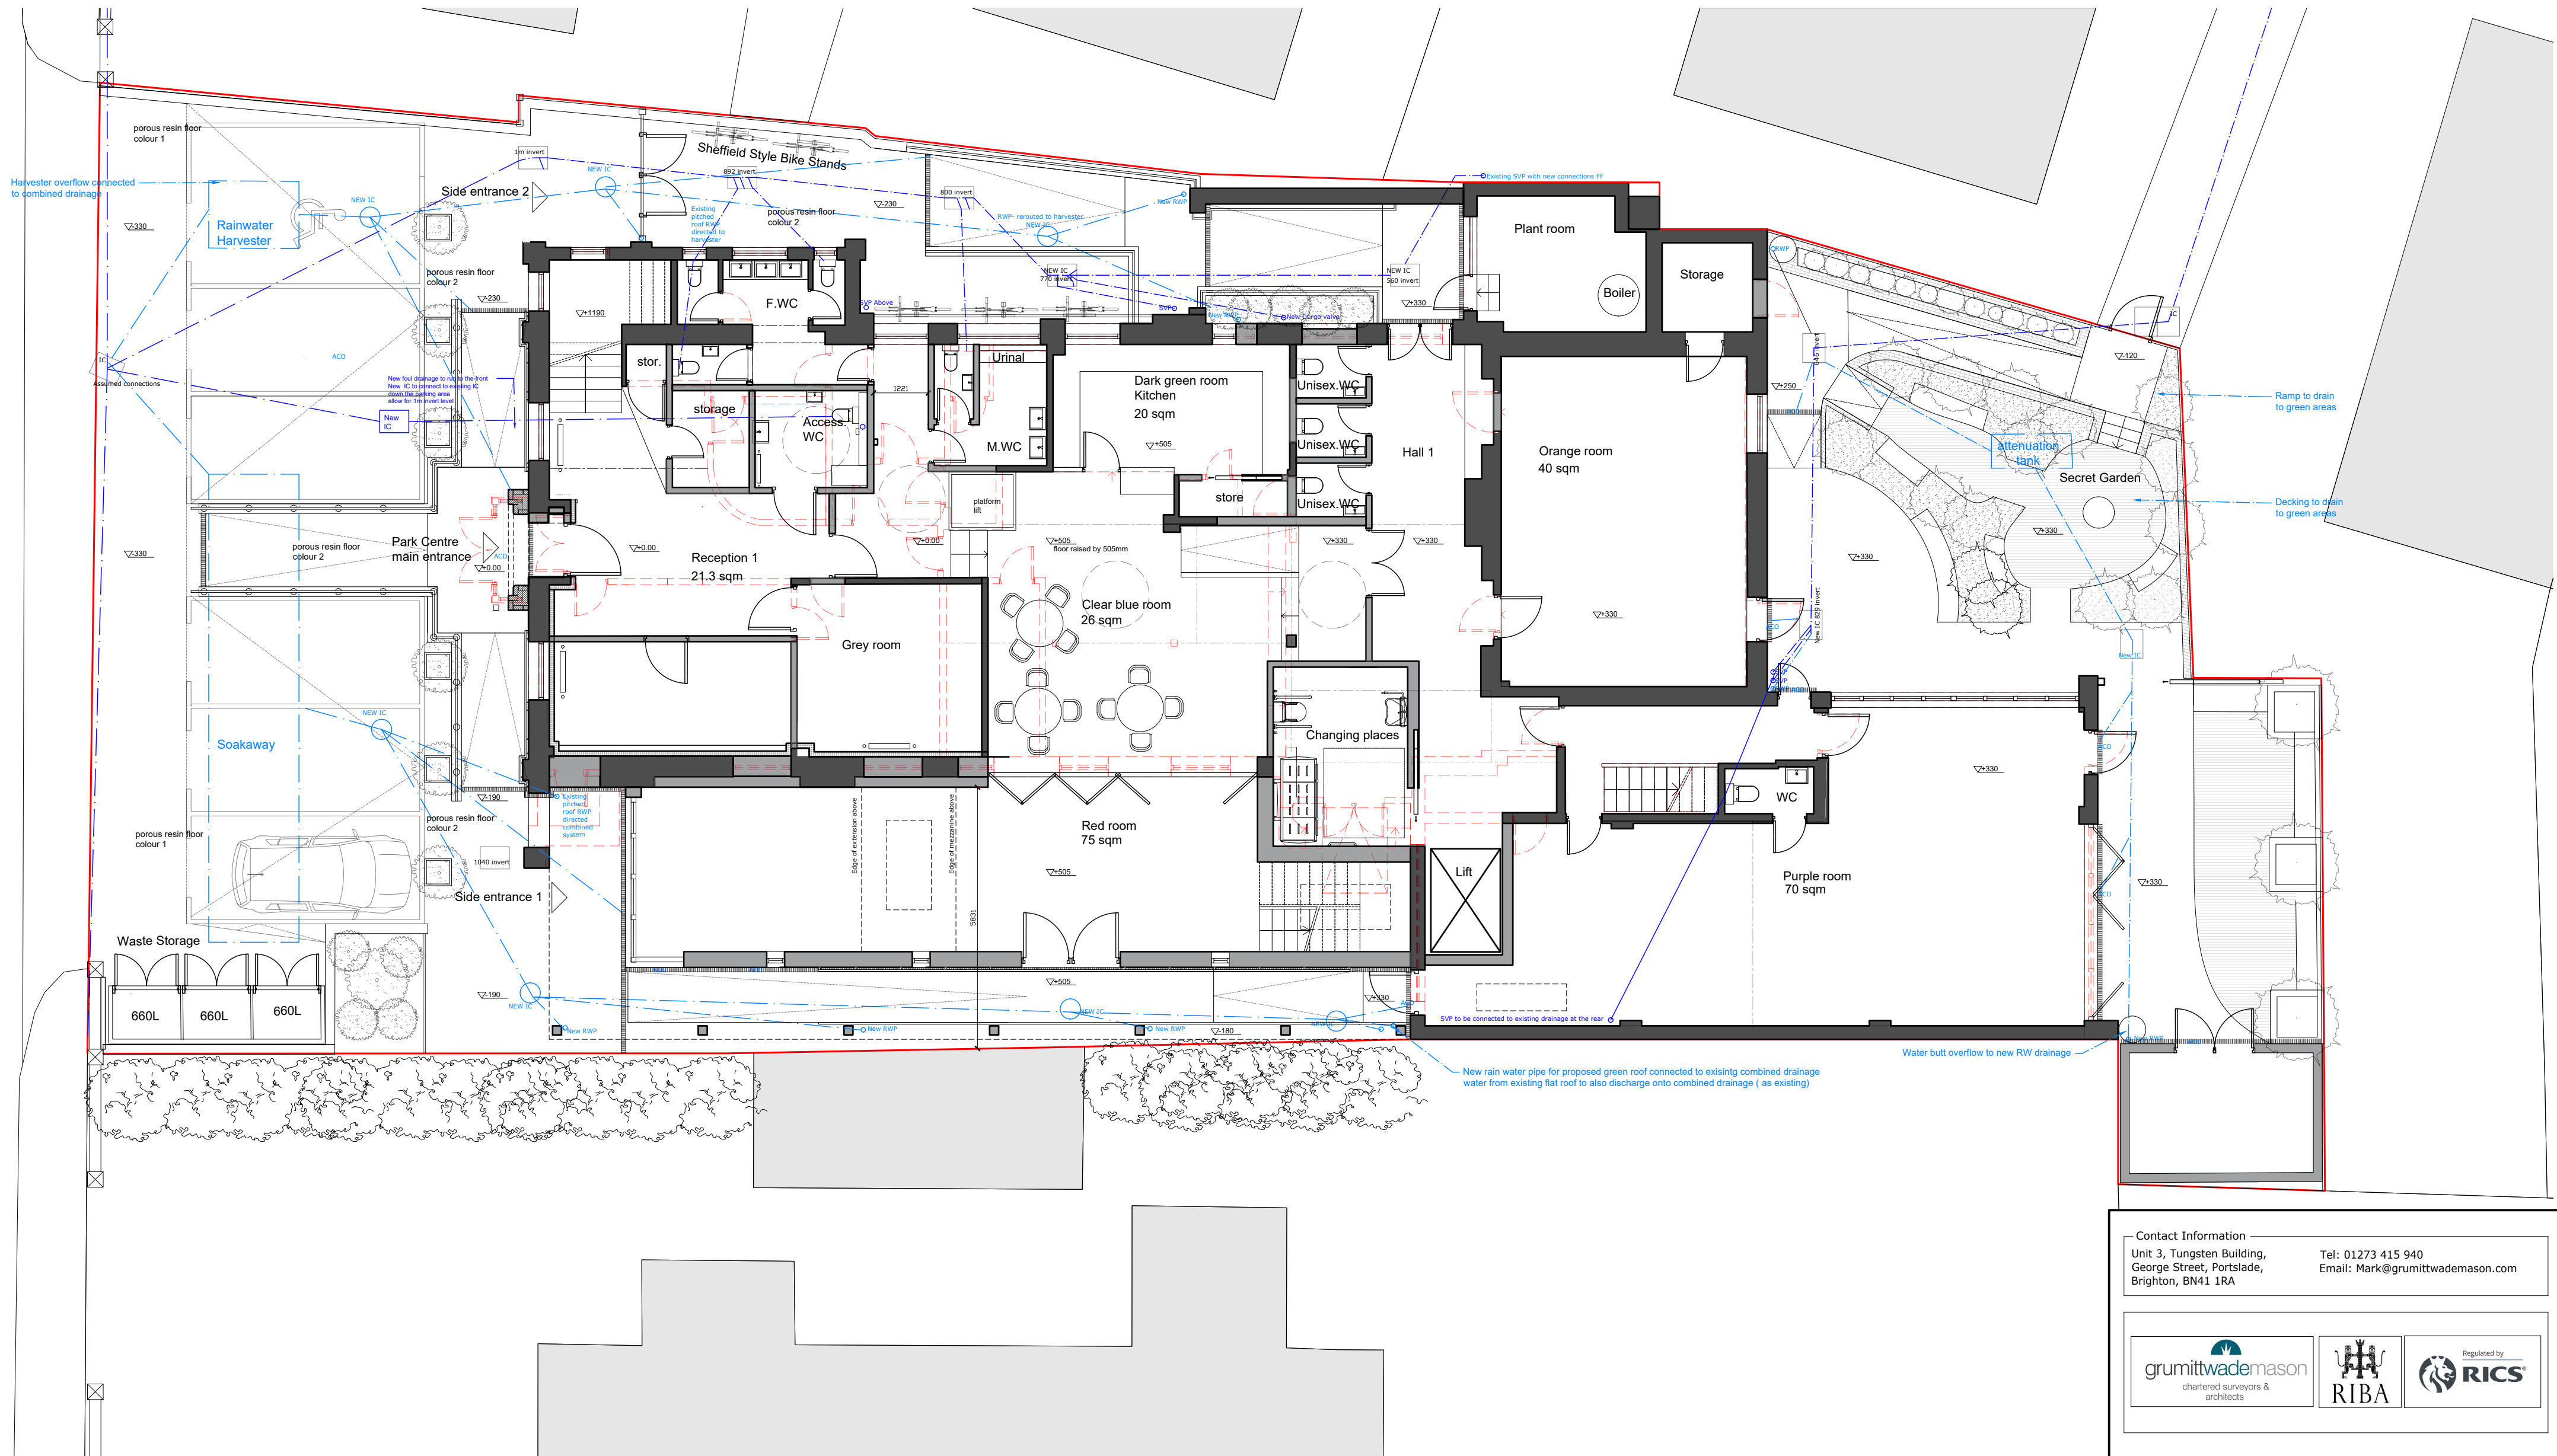

NOTES:

- 1. All dimensions are in mm and must be checked on site.
- 2. Drawings are to be read in conjunction with accompanying documents.
- 3. Any errors or inaccuracies should be brought to the attention of Grumitt Wade Mason.

- KEY:
- Existing walls
 - New walls
 - Foul drainage
 - Rainwater drainage

 

Contact Information

Unit 3, Tungsten Building,
George Street, Portslade,
Brighton, BN41 1RA

Tel: 01273 415 940
Email: Mark@grumittwademason.com



Client Name

Park Centre Burgess Hill CIO

Address

60 Park Road, Burgess Hill RH15 8ET

Drawing Title

Proposed drainage plan

Drawing Reference

DT/PARKCENTRE60/ 06.1

Date

26/11/25

Scale

1: 100

Paper

A2

Drawn By

DT

Revision

7

Direction

