



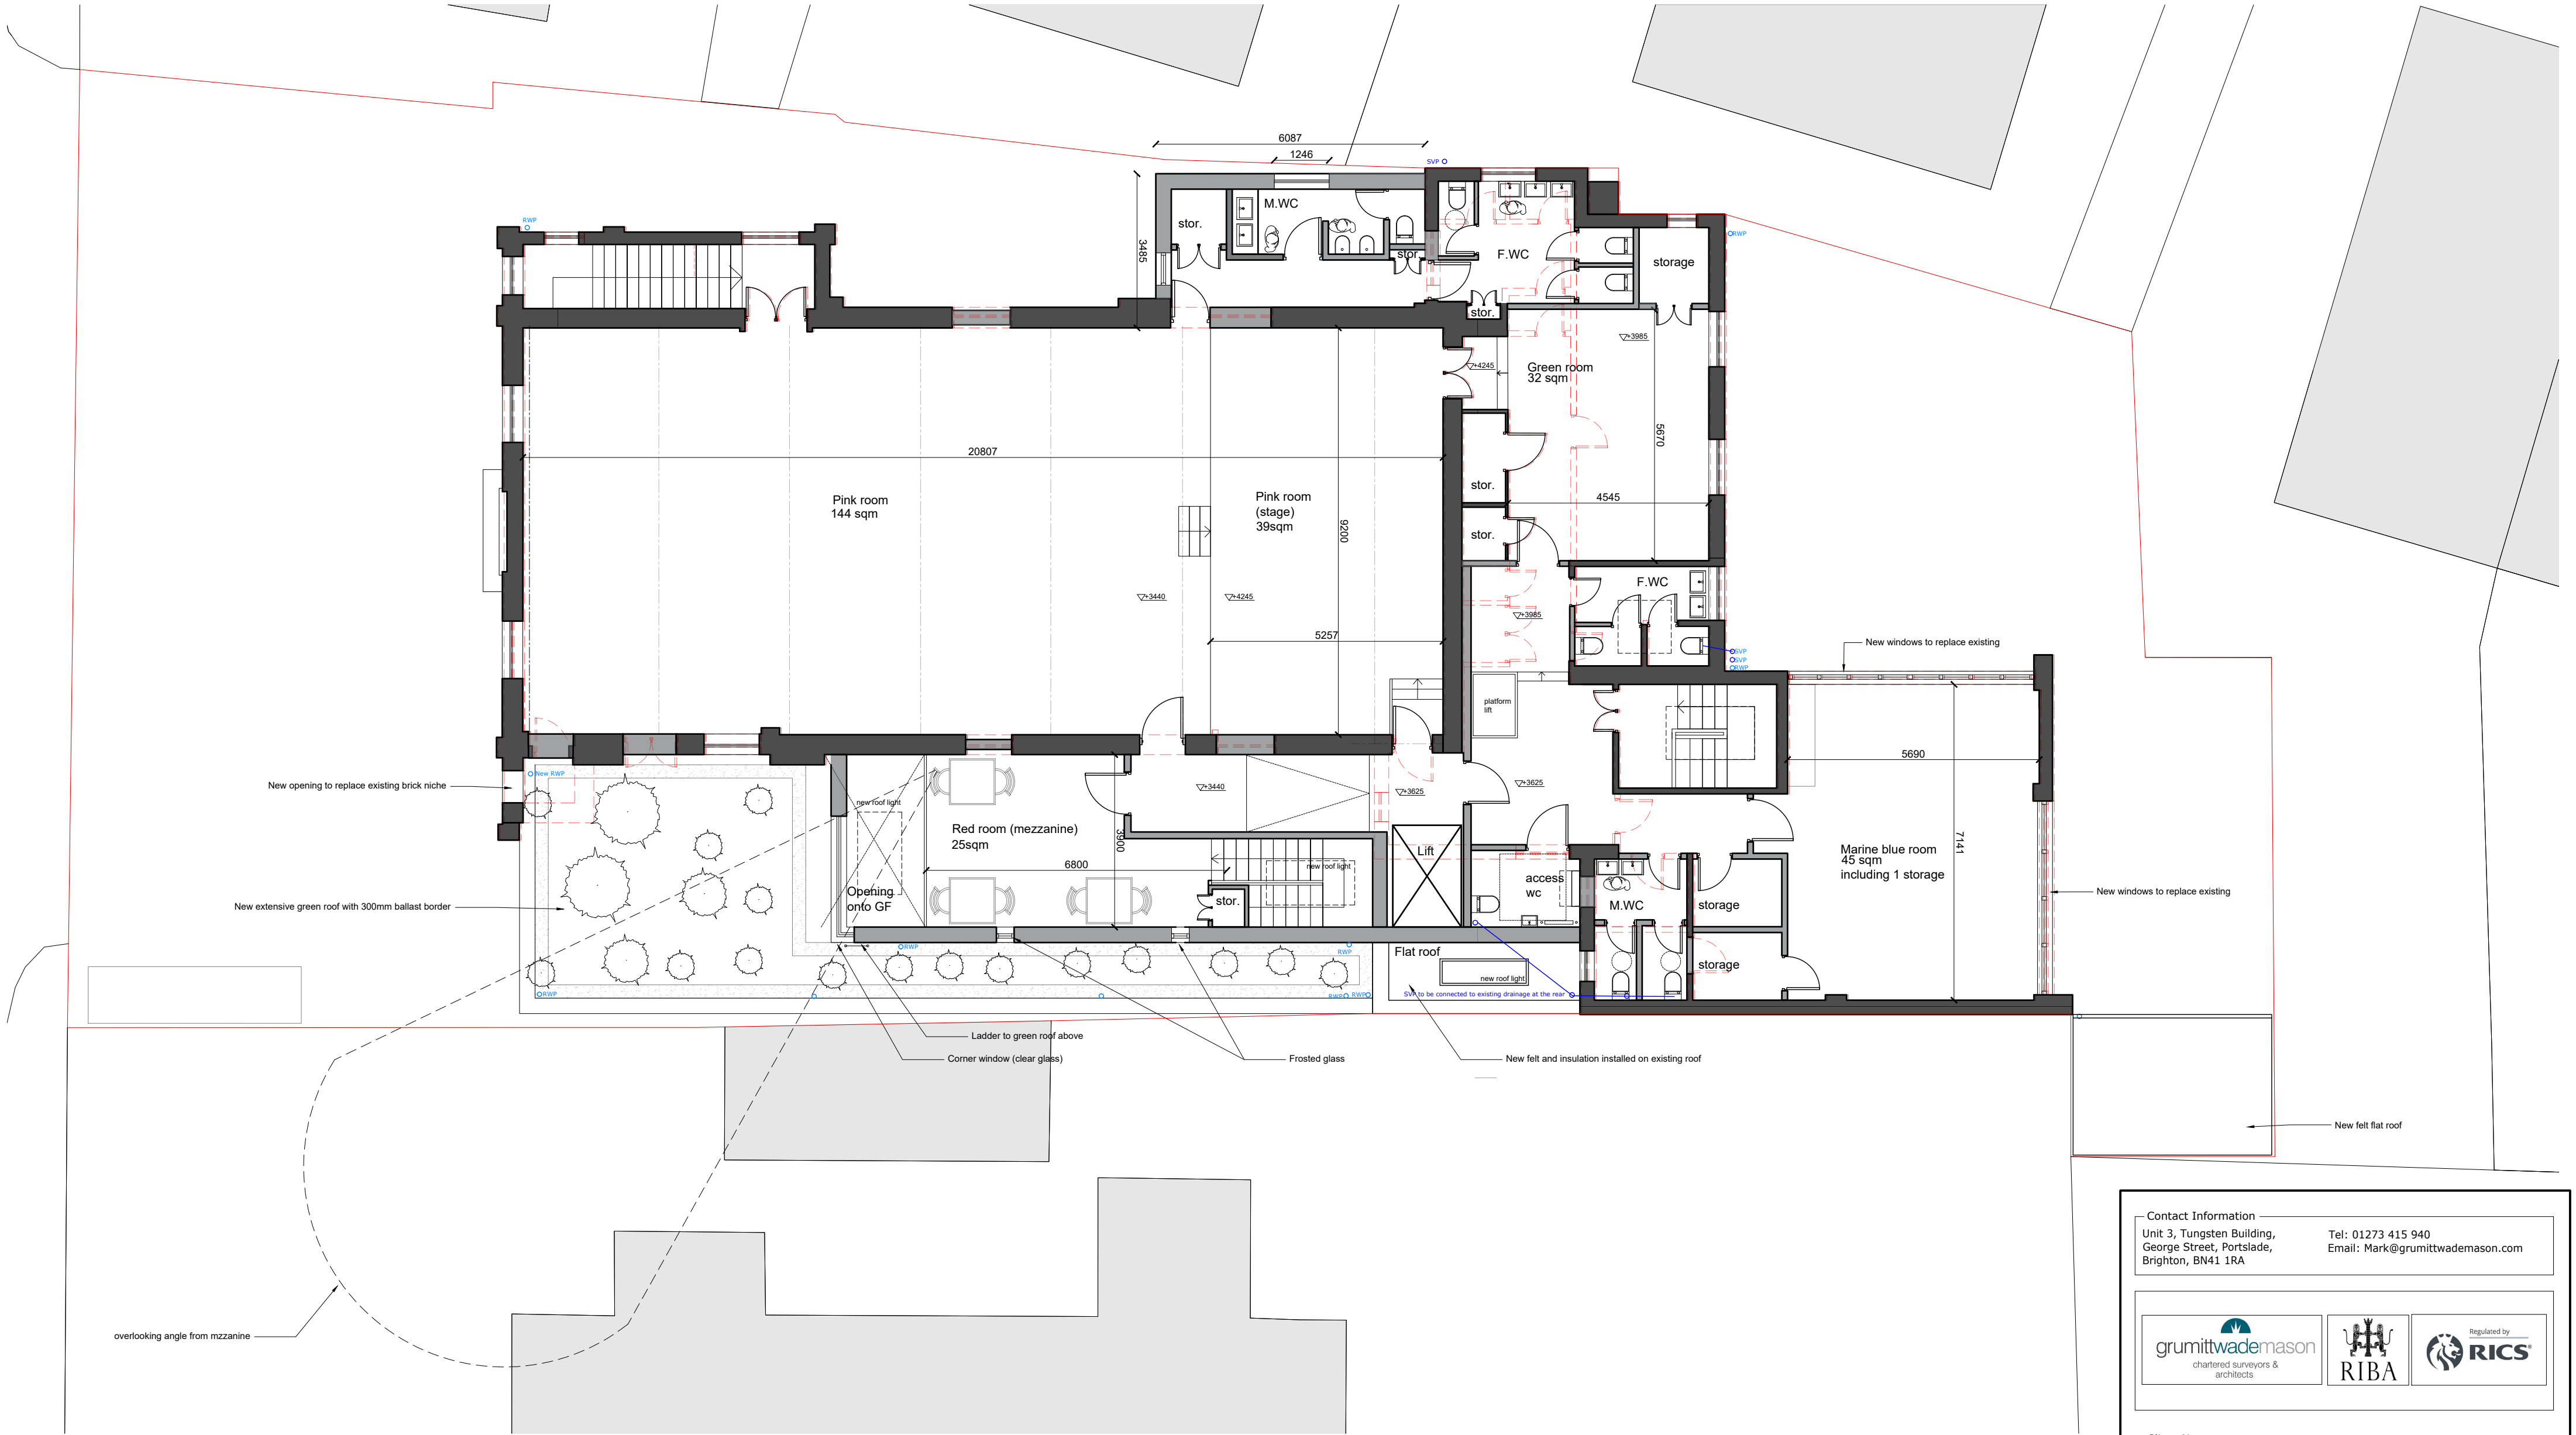

NOTES:

1. All dimensions are in mm and must be checked on site.
2. Drawings are to be read in conjunction with accompanying documents.
3. Any errors or inaccuracies should be brought to the attention of Grumitt Wade Mason.

- KEY:
- Existing walls
 - New Walls

 

Contact Information				
Unit 3, Tungsten Building, George Street, Portslade, Brighton, BN41 1RA	Tel: 01273 415 940 Email: Mark@grumittwademason.com			
grumittwademason chartered surveyors & architects RIBA Regulated by RICS				
Client Name Park Centre Burgess Hill CIO				
Address 60 Park Road, Burgess Hill RH15 8ET				
Drawing Title Proposed first floor plan				
Drawing Reference DT/PARKCENTRE60/07	Date 26/11/25			
Scale 1: 100	Paper A2	Drawn By DT	Revision 7	Direction