


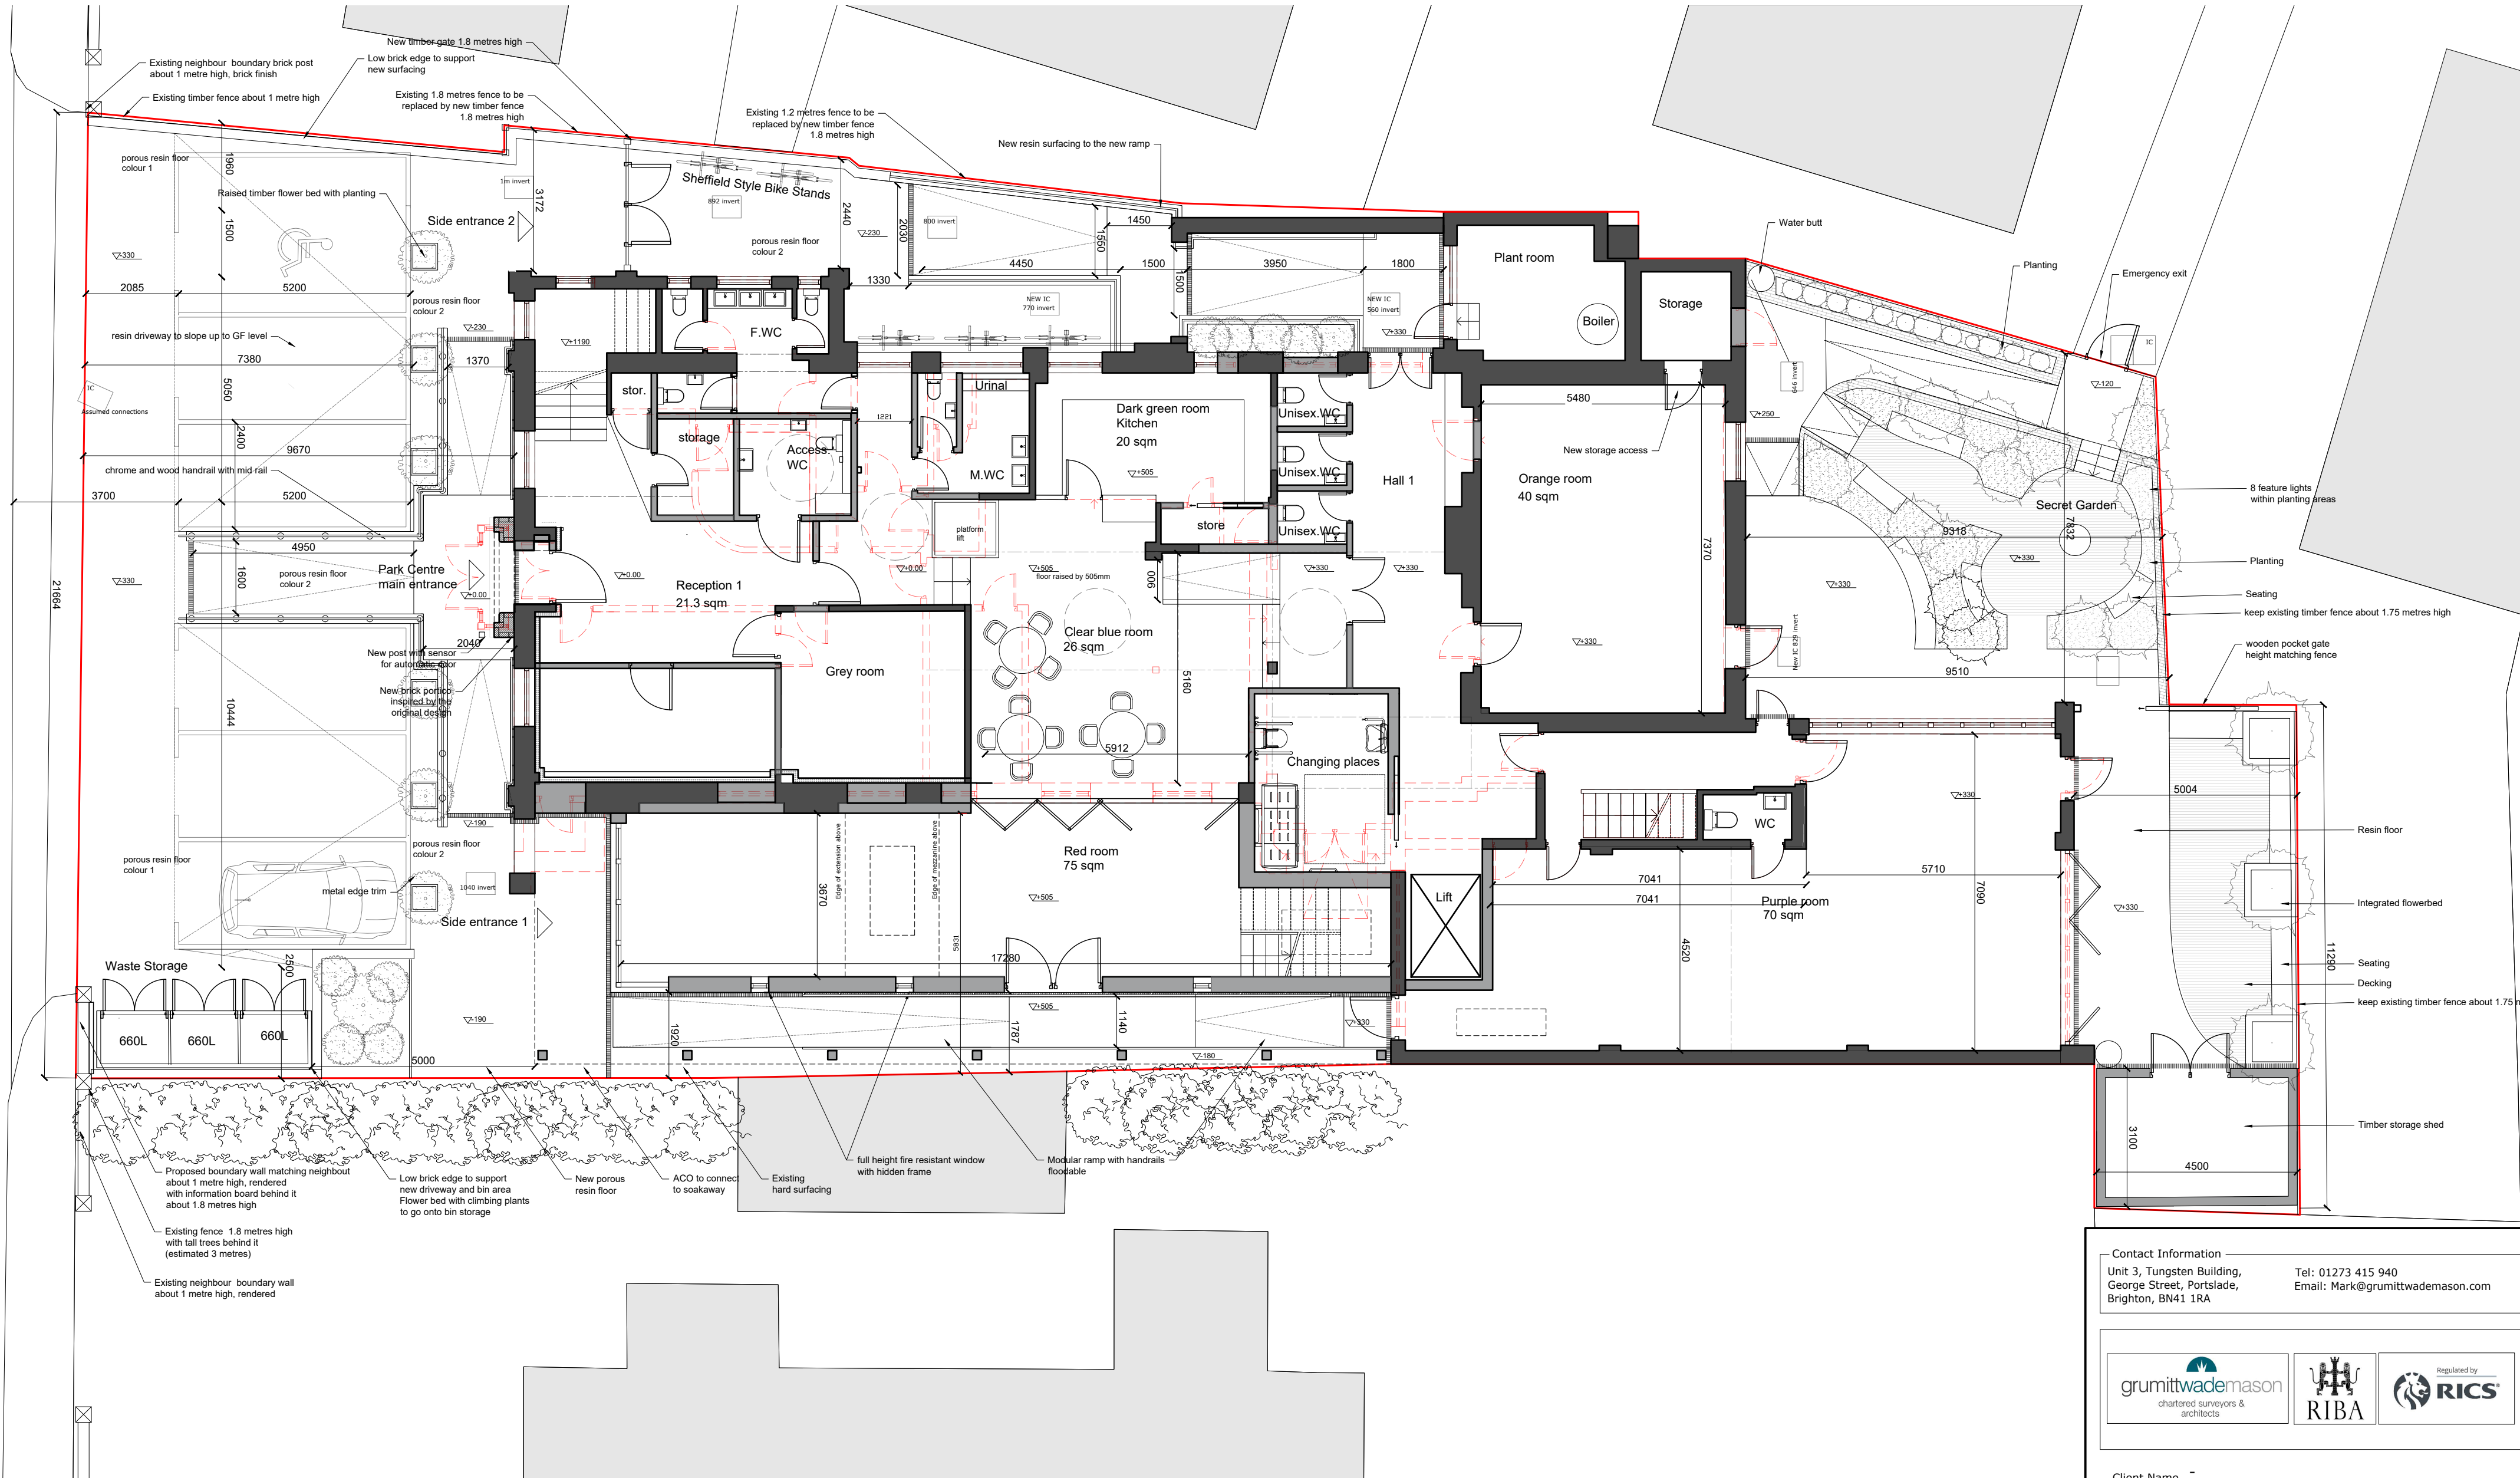


NOTES:

1. All dimensions are in mm and must be checked on site.
2. Drawings are to be read in conjunction with accompanying documents.
3. Any errors or inaccuracies should be brought to the attention of Grumitt Wade Mason.

KEY:

- Existing walls

- New Walls

 

Contact Information

Unit 3, Tungsten Building,  
George Street, Portslade,  
Brighton, BN41 1RA

Tel: 01273 415 940  
Email: Mark@grumittwademason.com

  
chartered surveyors &  
architects

  
RIBA

  
Regulated by  
RICS

Client Name

Park Centre Burgess Hill CIO

Address

60 Park Road, Burgess Hill RH15 8ET

Drawing Title

Proposed ground floor plan

Drawing Reference

DT/PARKCENTRE60/06

Date

26/11/25

Scale

1: 100

Paper

A2

Drawn By

DT

Revision

7

Direction

