



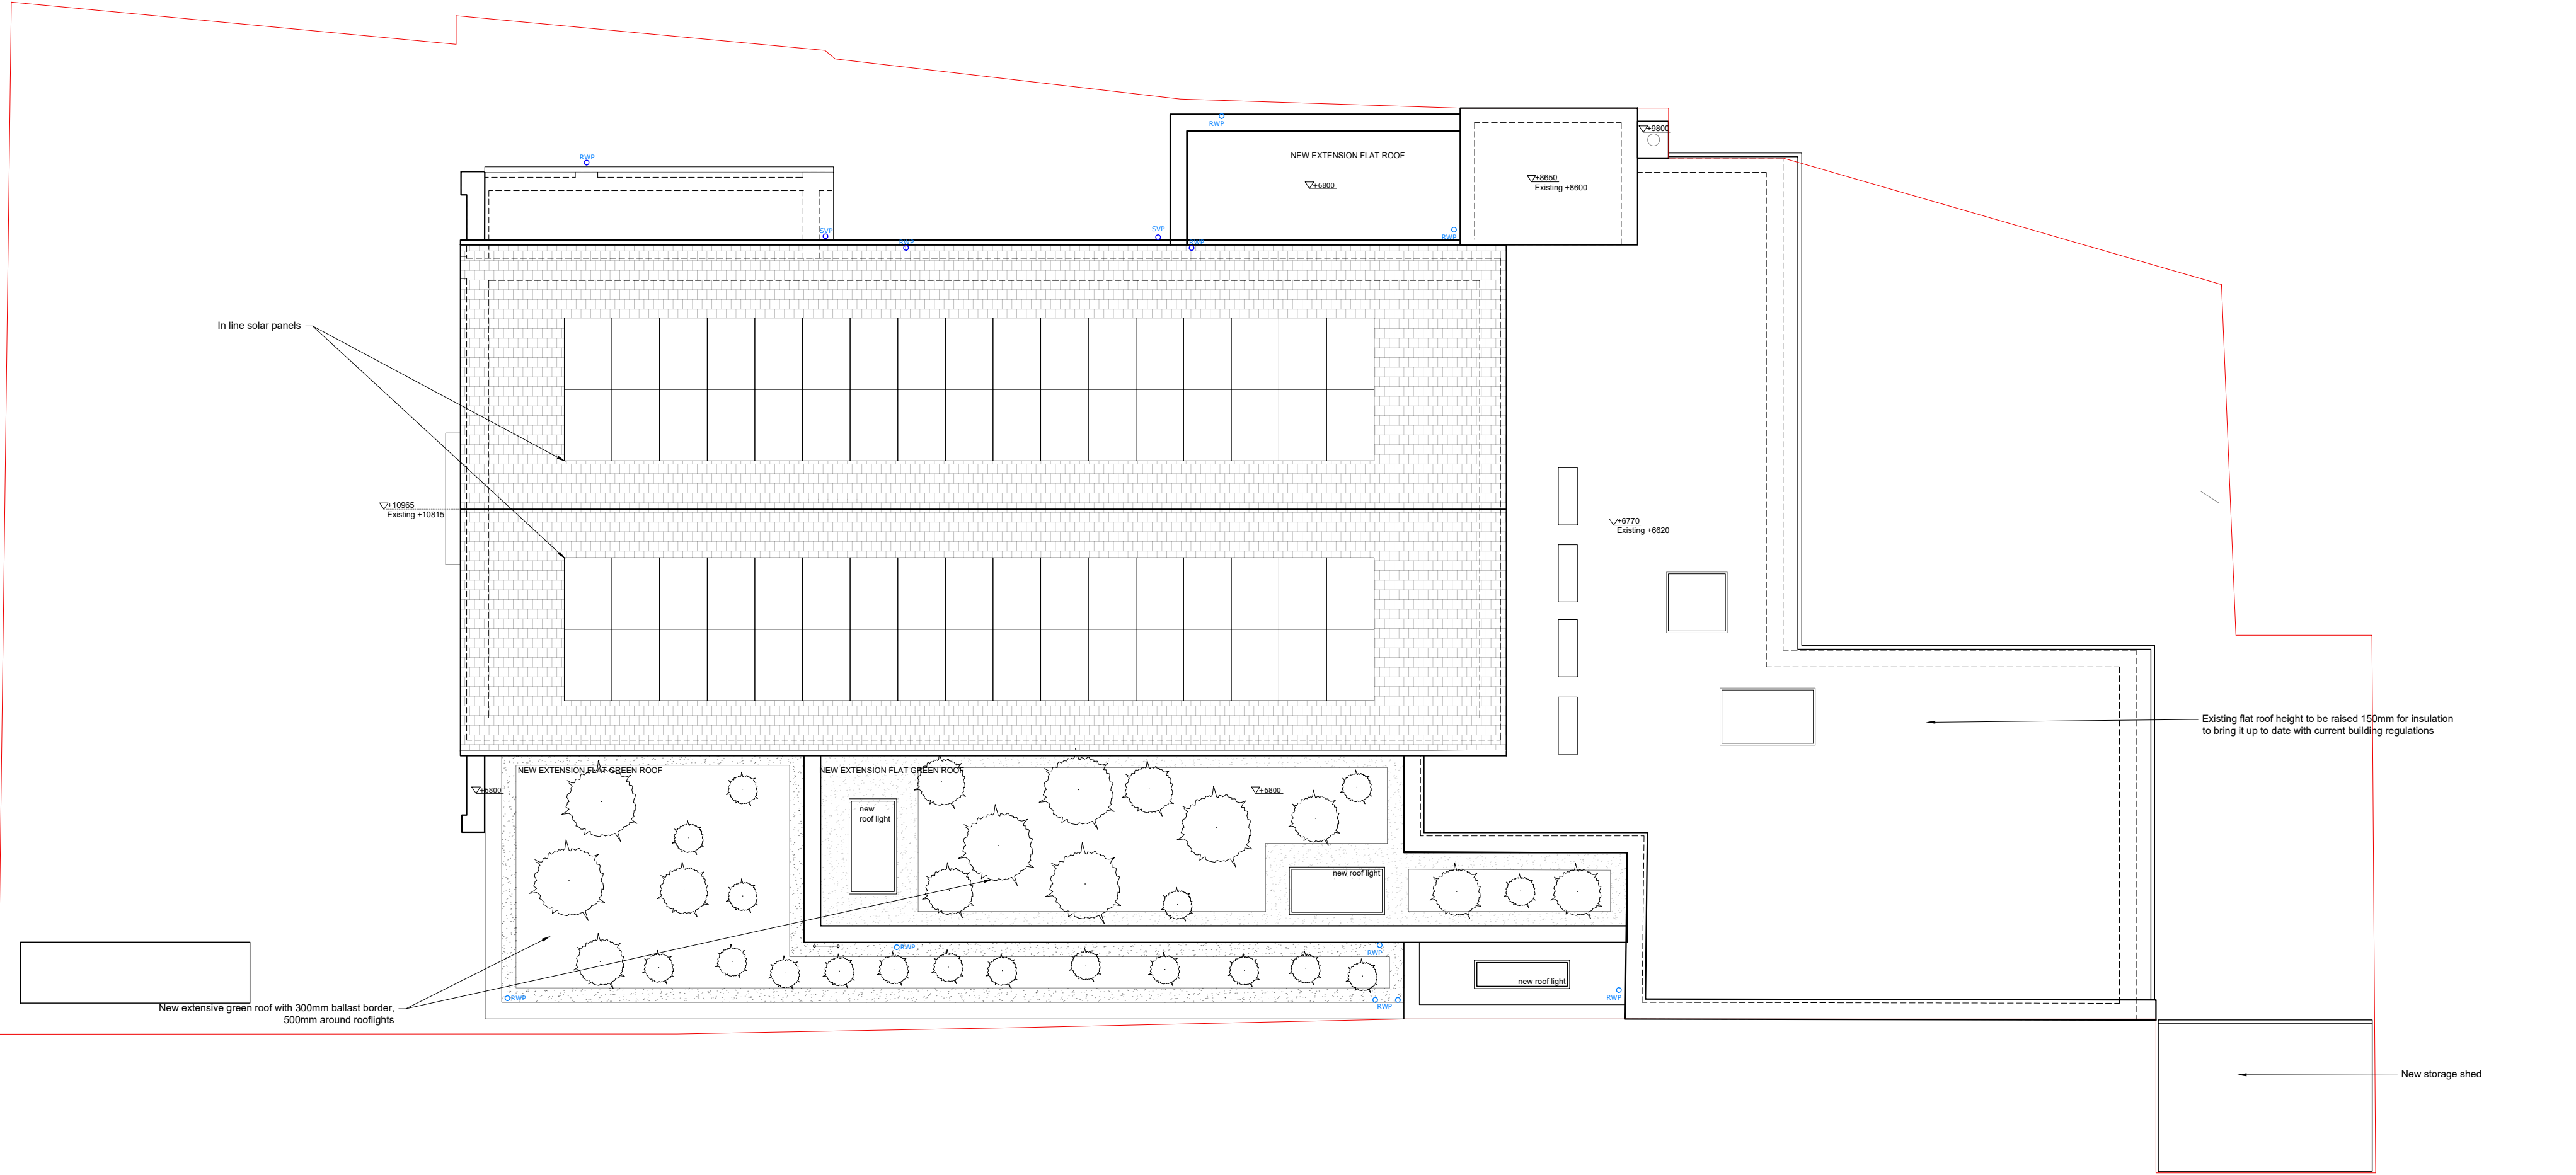

DRAWING NOTES:
All existing roof levels are to be raised 150mm to allow for insulation to be added to comply with building regulations.

NOTES:
1. All dimensions are in mm and must be checked on site.
2. Drawings are to be read in conjunction with accompanying documents.
3. Any errors or inaccuracies should be brought to the attention of Grumitt Wade Mason.

 

Contact Information	
Unit 3, Tungsten Building, George Street, Portslade, Brighton, BN41 1RA	Tel: 01273 415 940 Email: Mark@grumittwademason.com
grumittwademason chartered surveyors & architects RIBA Regulated by RICS	
Client Name Park Centre Burgess Hill CIO	
Address 60 Park Road, Burgess Hill RH15 8ET	
Drawing Title Proposed roof plan	
Drawing Reference DT/PARKCENTRE60/08	
Date 26/11/25	
Scale 1: 100	Paper A2
Drawn By DT	Revision 7
Direction 	