



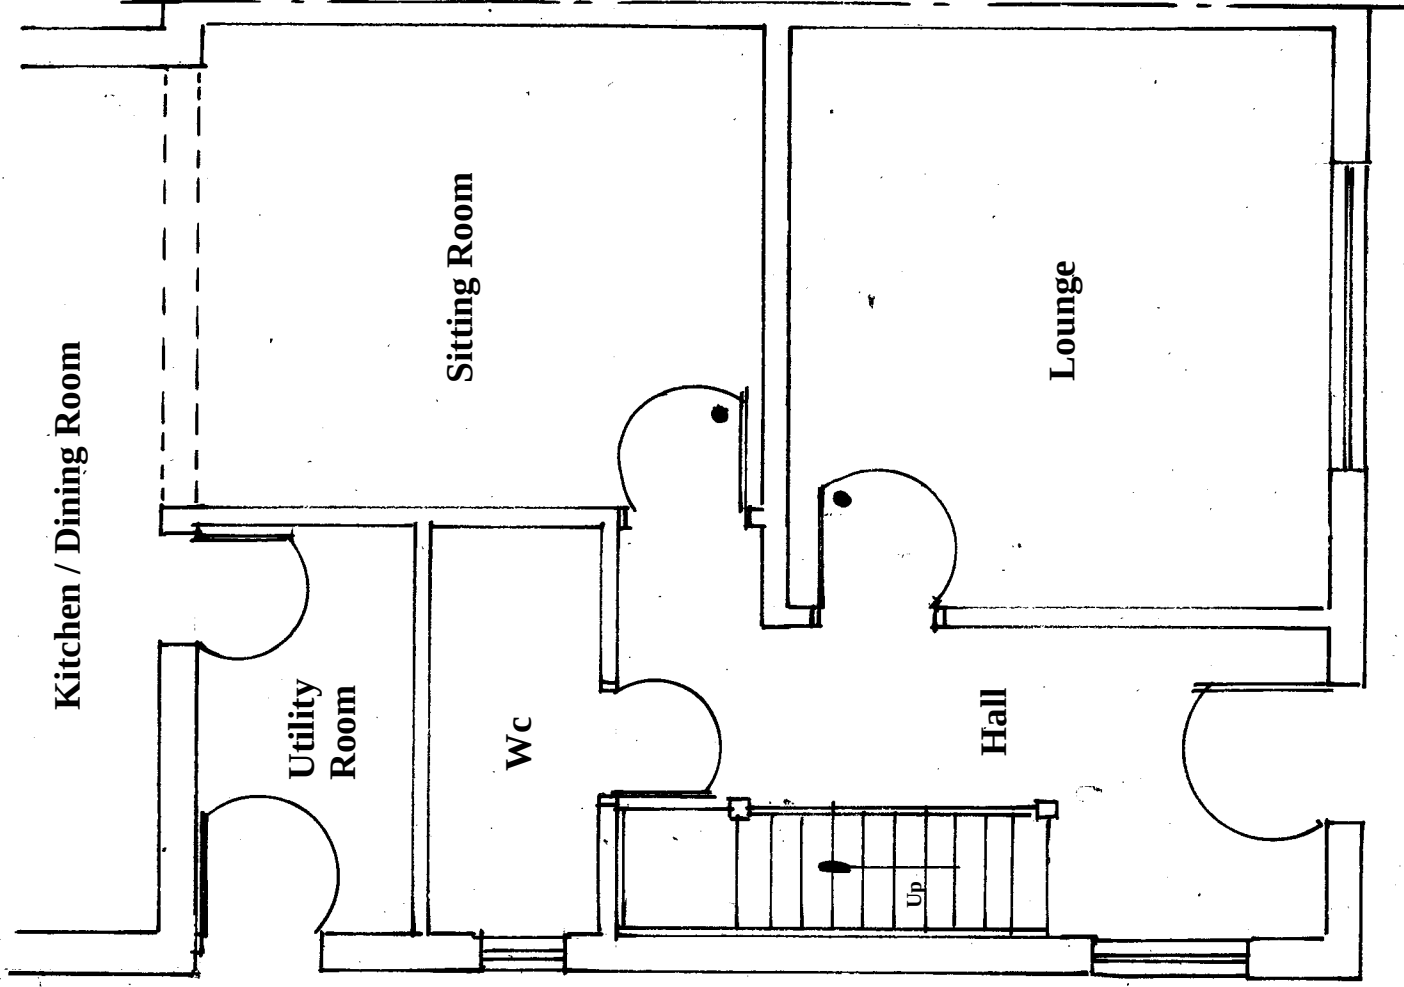

Existing Ground Floor Plan

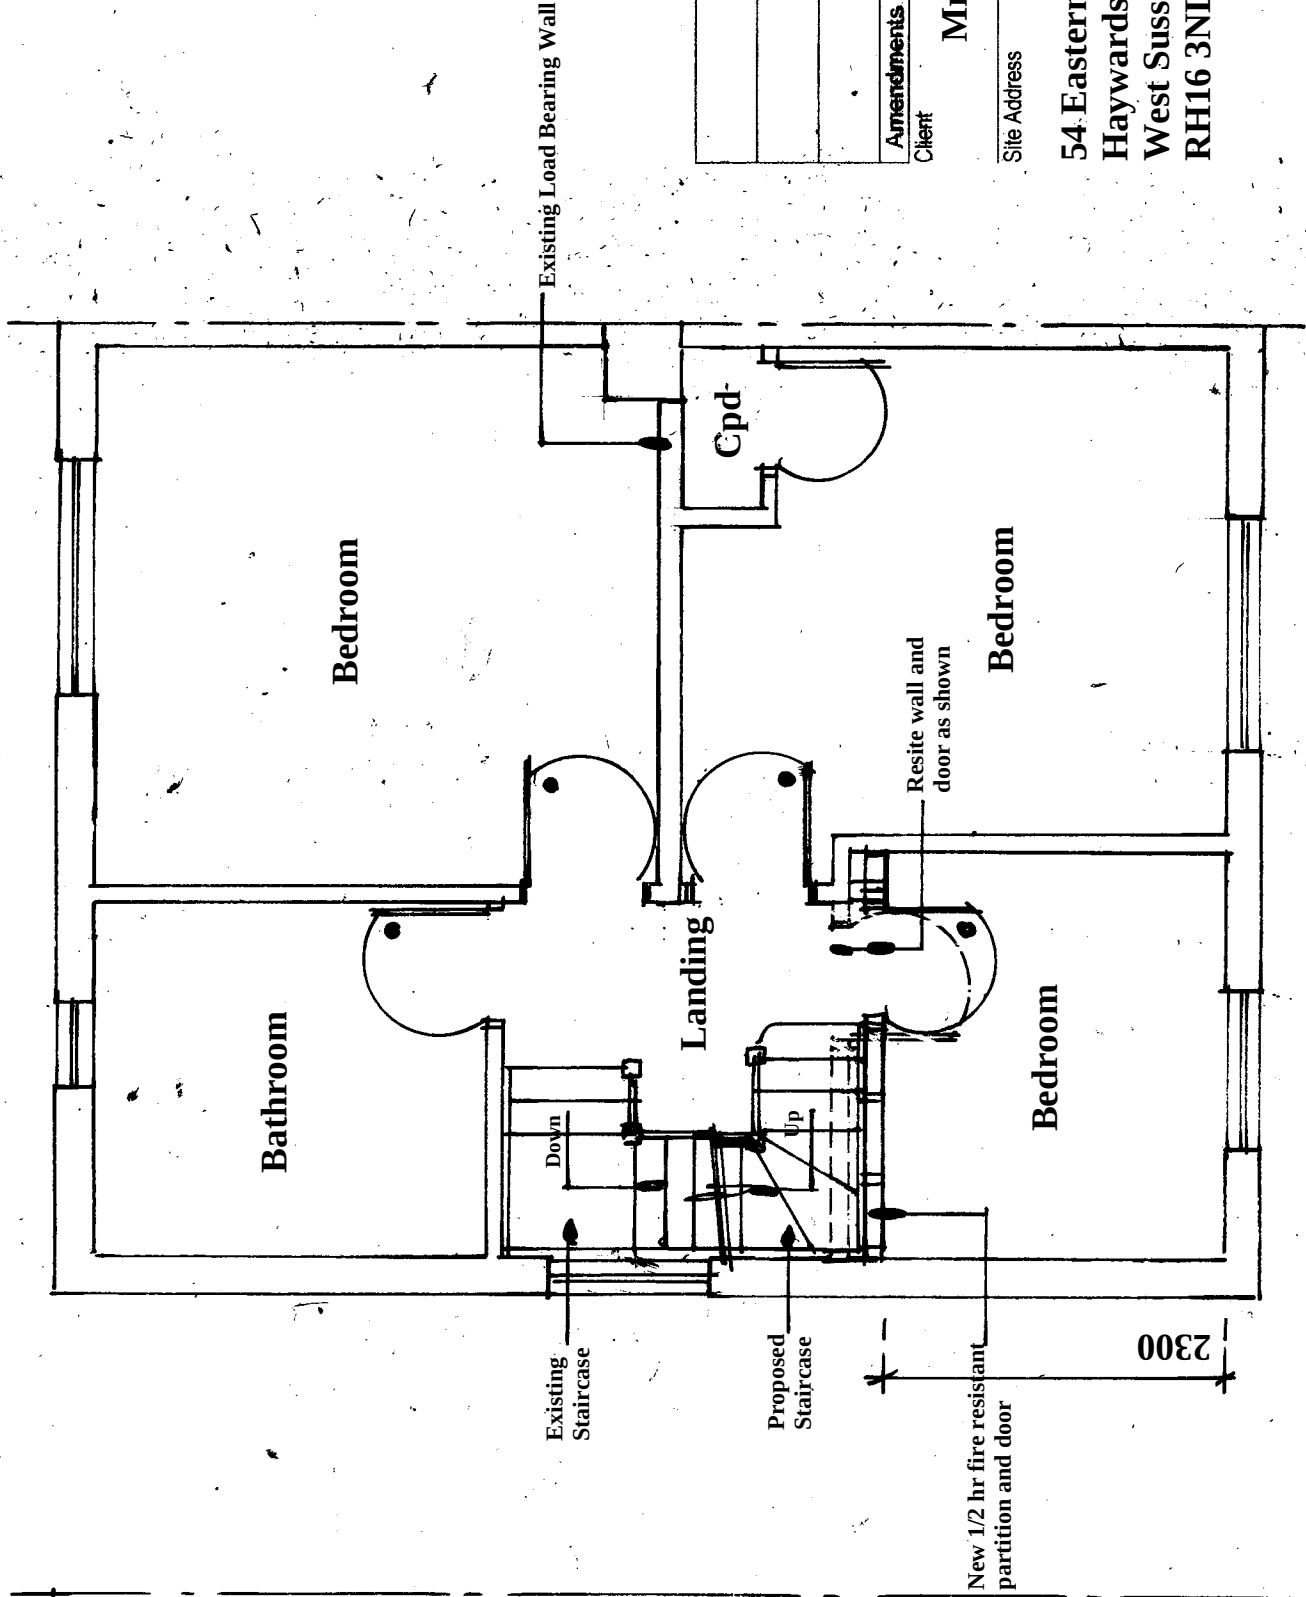

Existing First Floor Plan

Amendments			Date
Client	Mr Radley		

Site Address

54 Eastern road
Haywards Heath
West Sussex
RH16 3NL

Proposal

Loft Conversion

Drawing Title

Existing Grd/ First Floor Plan

Date

16/10/25

Drawn

S. Burrows

Scales

1:50

DWG NO.

S13458/1

REV