



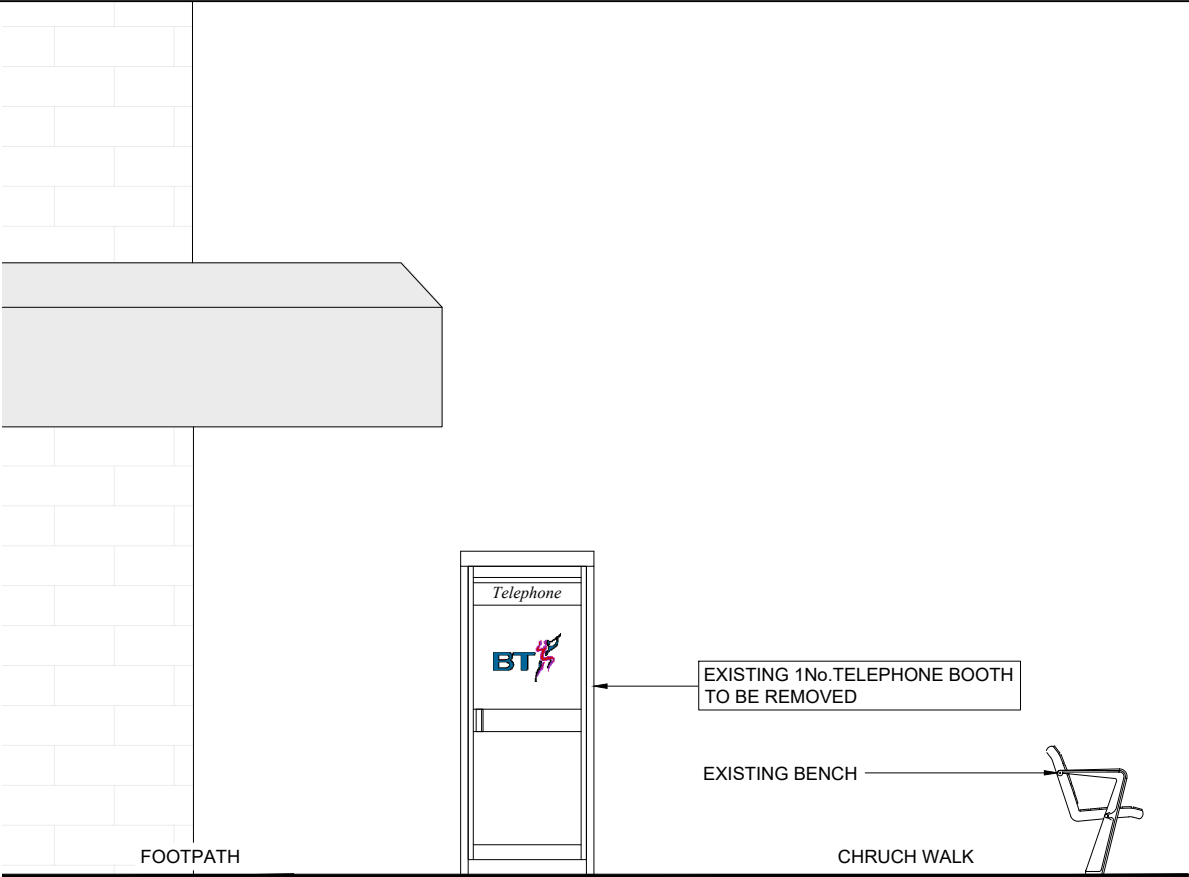


EXISTING FRONT ELEVATION
SCALE 1:50

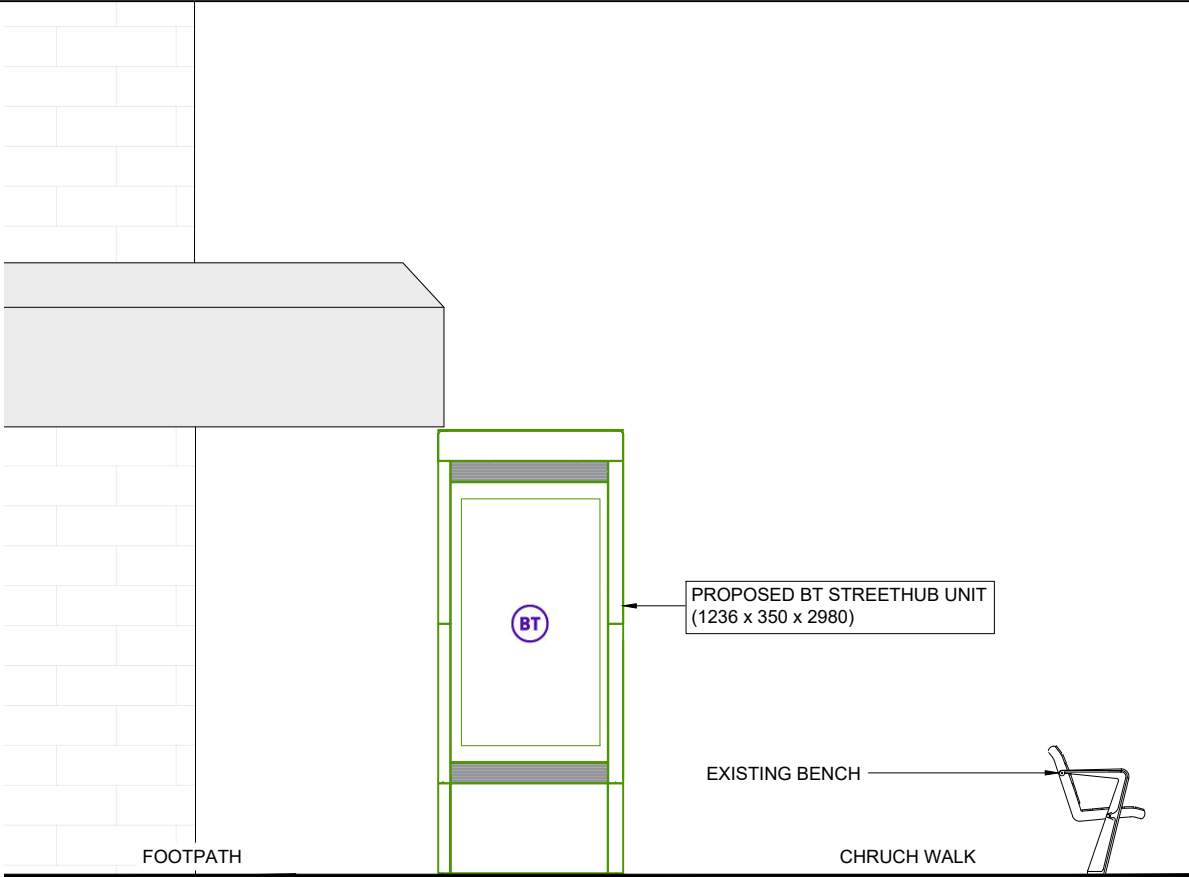

PROPOSED FRONT ELEVATION
SCALE 1:50



PROPOSED PHOTOMONTAGE
NTS

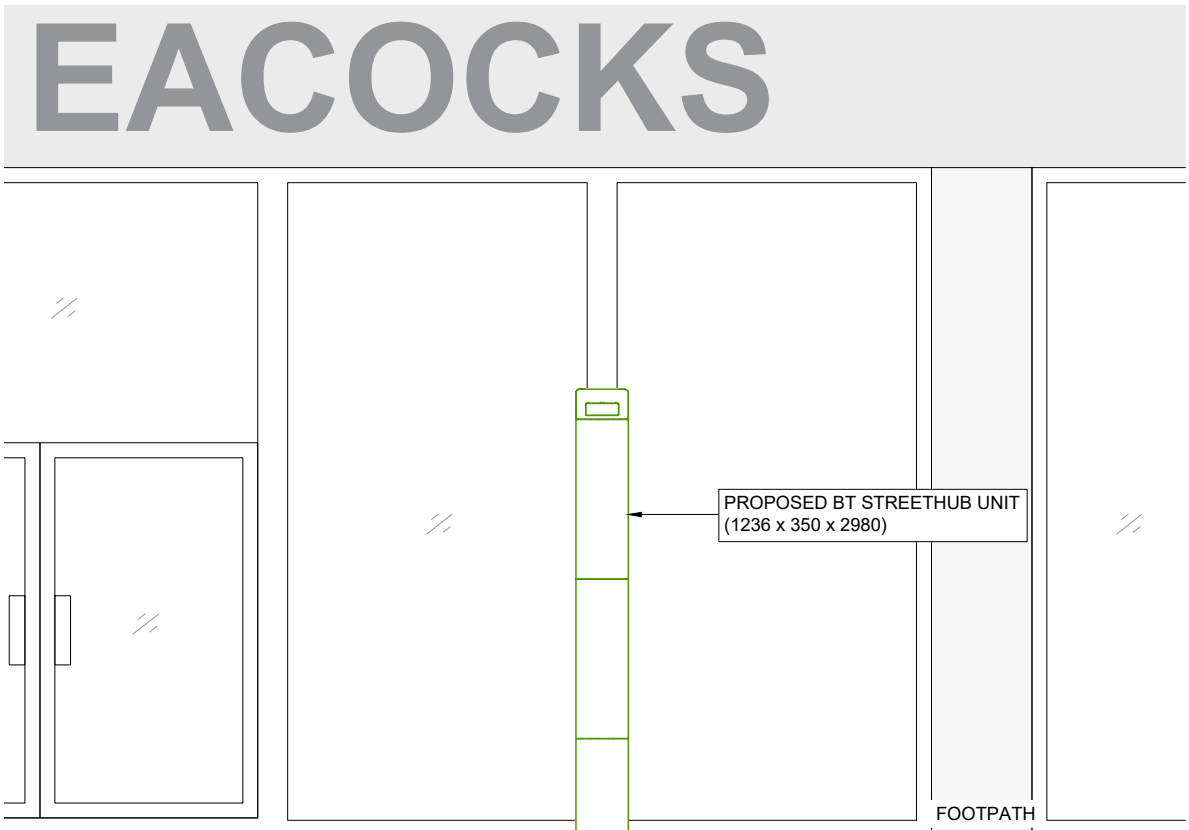

PROPOSED SIDE ELEVATION
SCALE 1:50



GENERAL NOTES

Use written dimensions only, do not scale from drawing. Use latest revision of all referenced information.

LAT 50.956108	LONG -0.131535
---------------	----------------

A	06/10/2025	New BT Streethub Structure	PSB	ADN
Rev	Date	Description	Drawn	Chkd
				
				
Drg Status PLANNING				
Cell No. & Name BGH-101				
Site Name & Address Pavement o/s 63 Church Walk, Burgess Hill, RH15 9BQ				
Drawing Title EXISTING AND PROPOSED ELEVATIONS				
Scale 1:50		Date 06/10/2025		
Drawn By PSB		Checked By ADN		
Drawing Number 003			Revision A	