




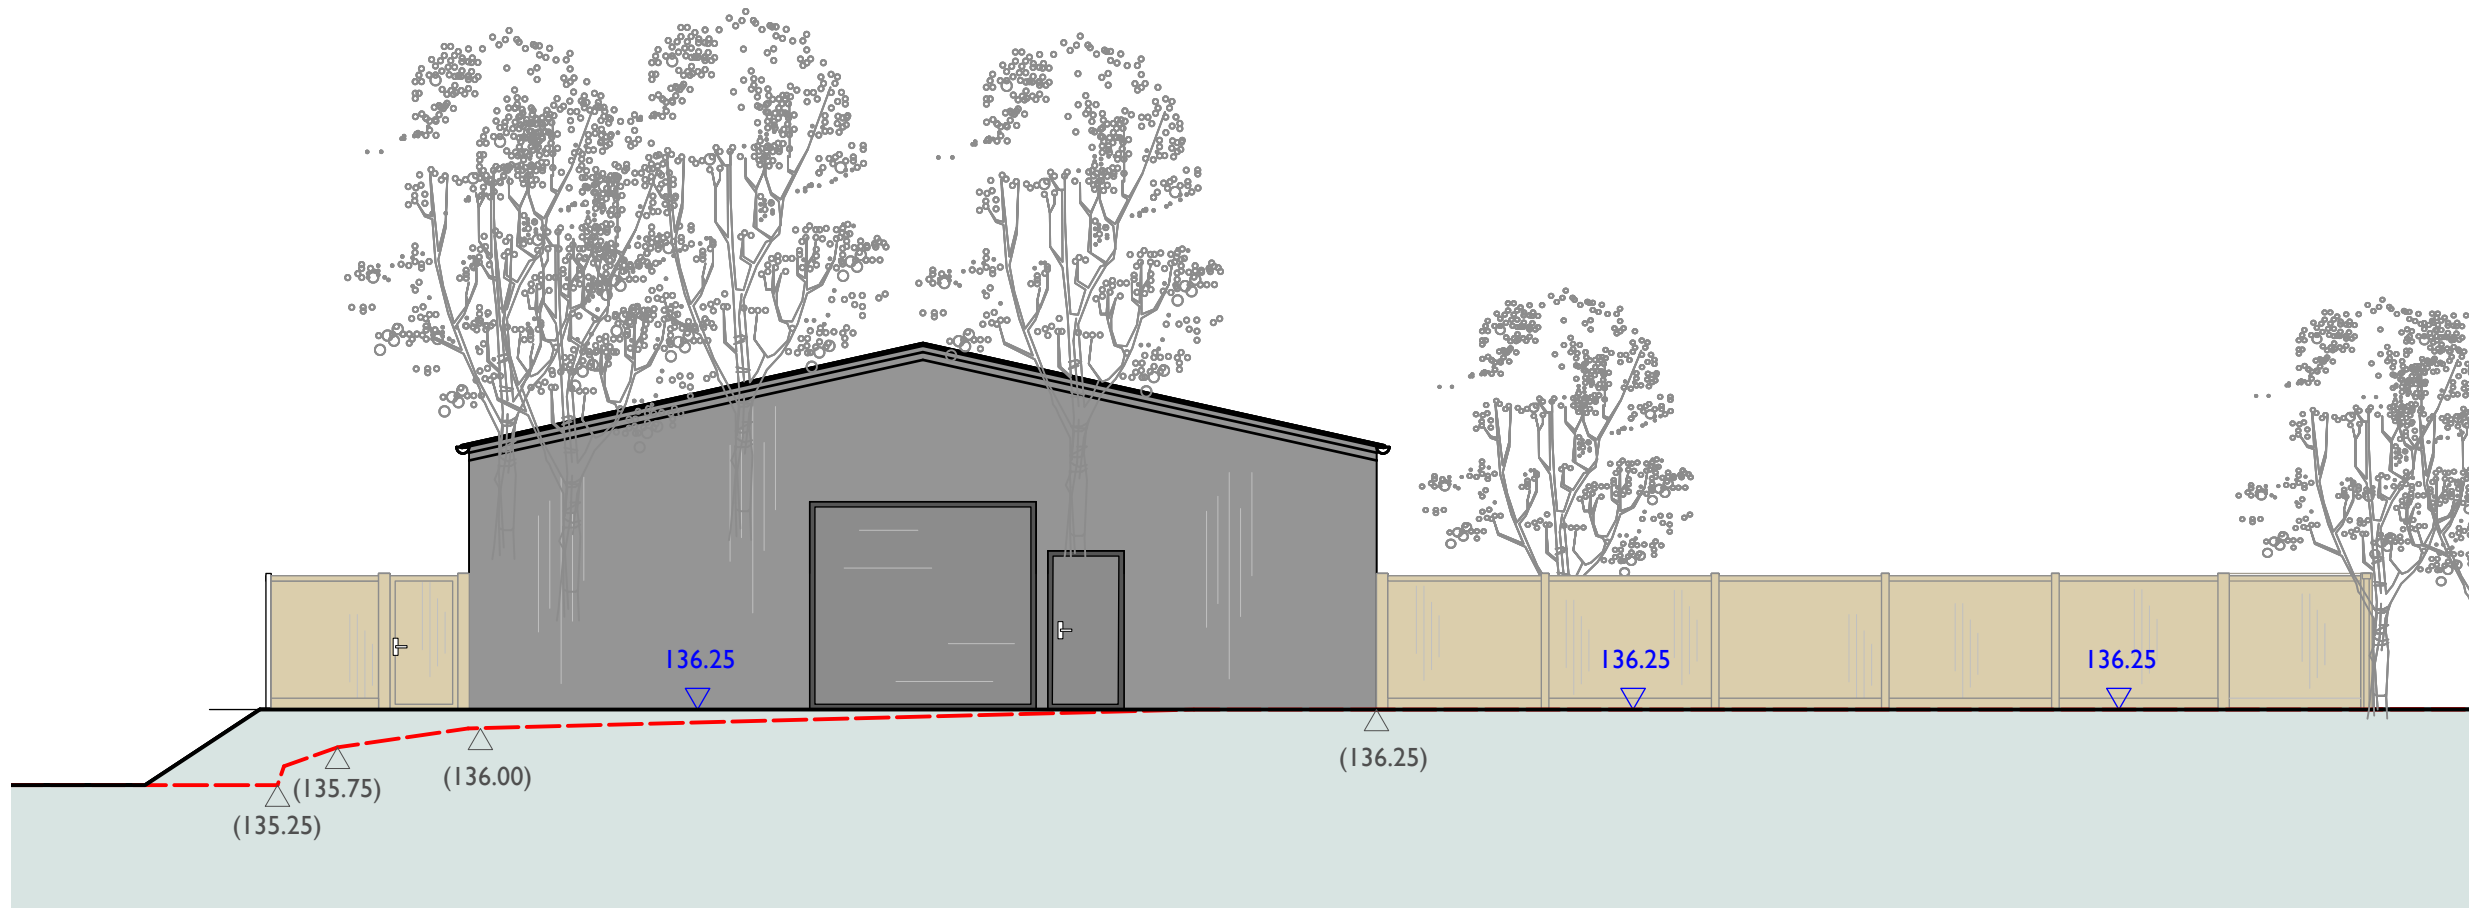


Section 1 SOUTH ELEVATION. 1:100@A1

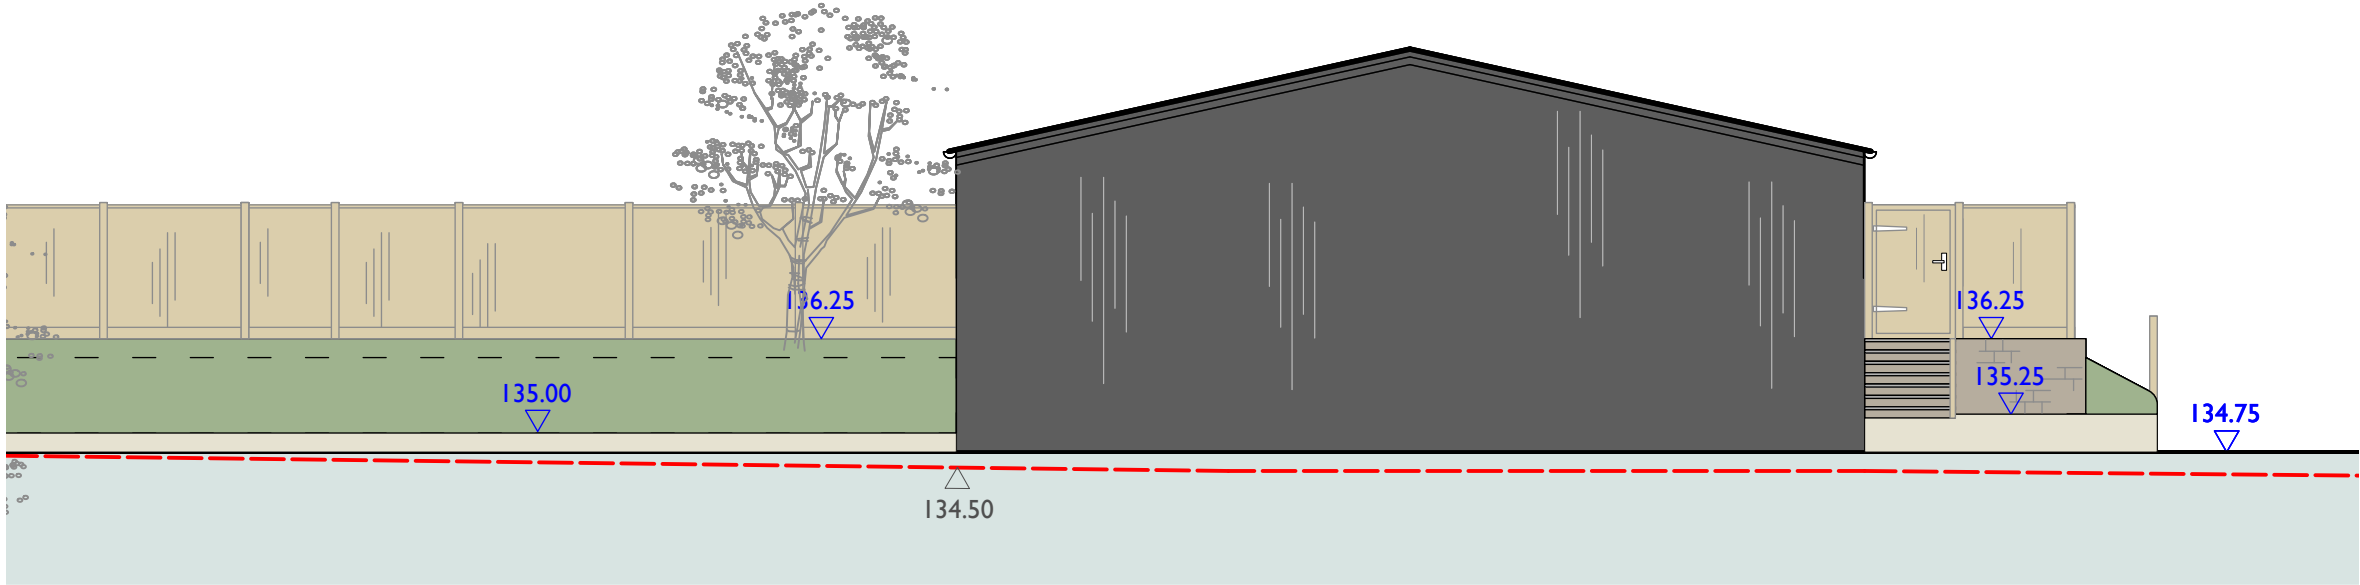

Section 2 NORTH ELEVATION. 1:100@A1

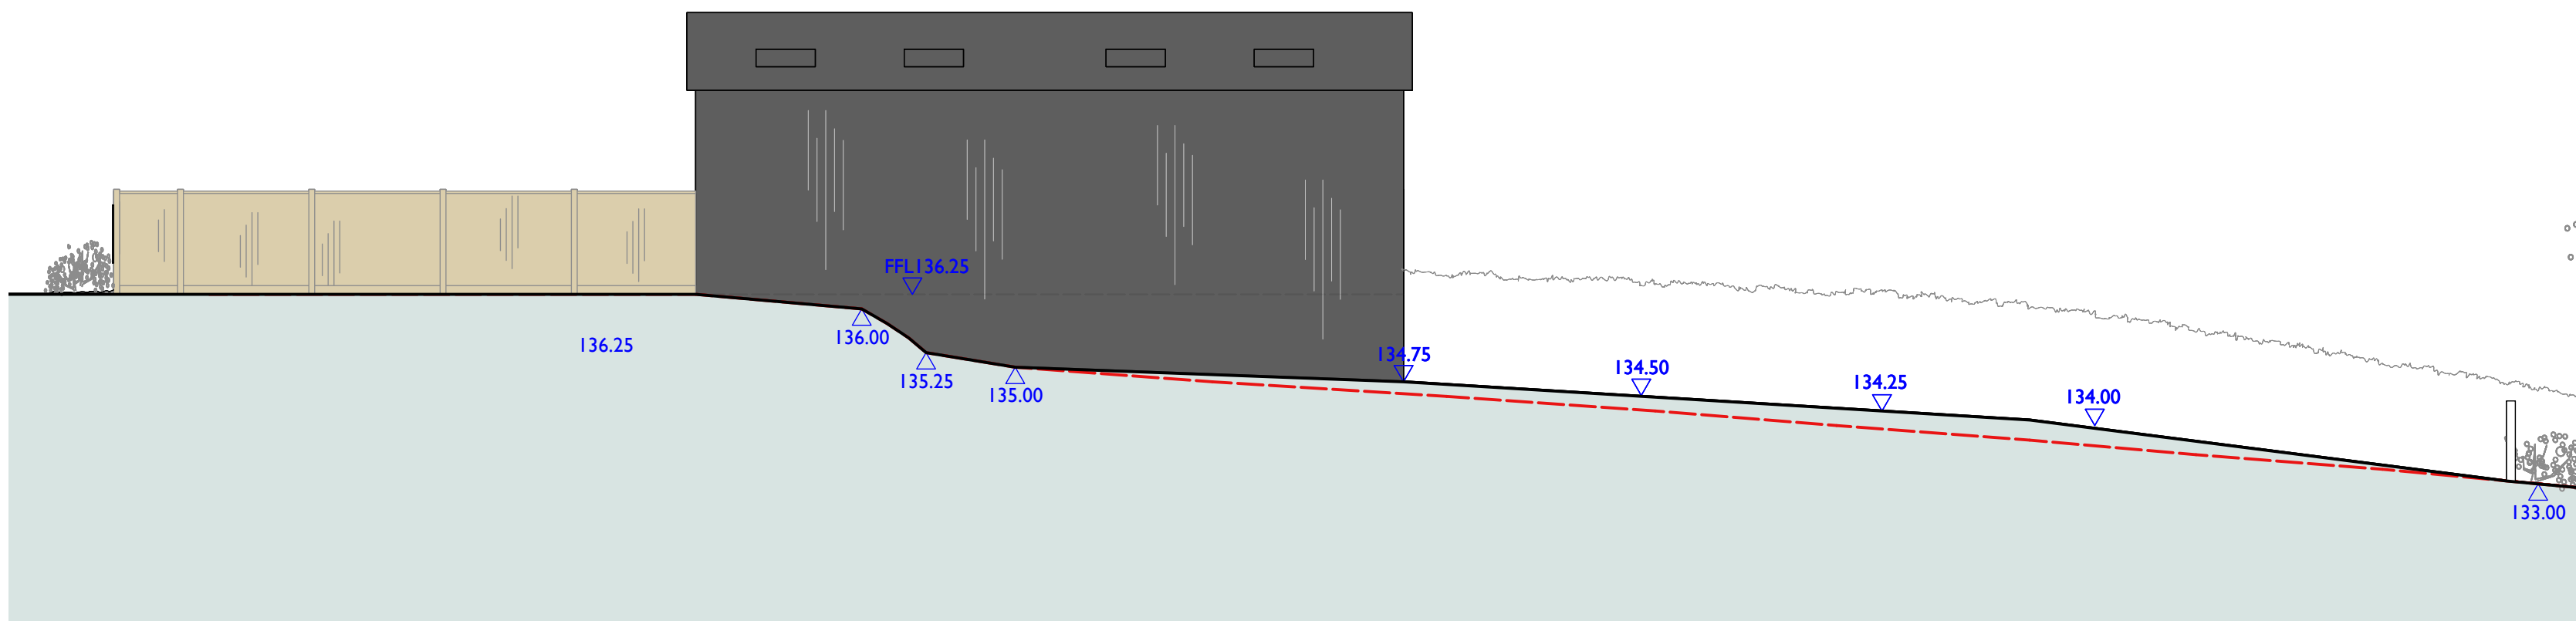

Section 3 EAST ELEVATION. 1:100@A1

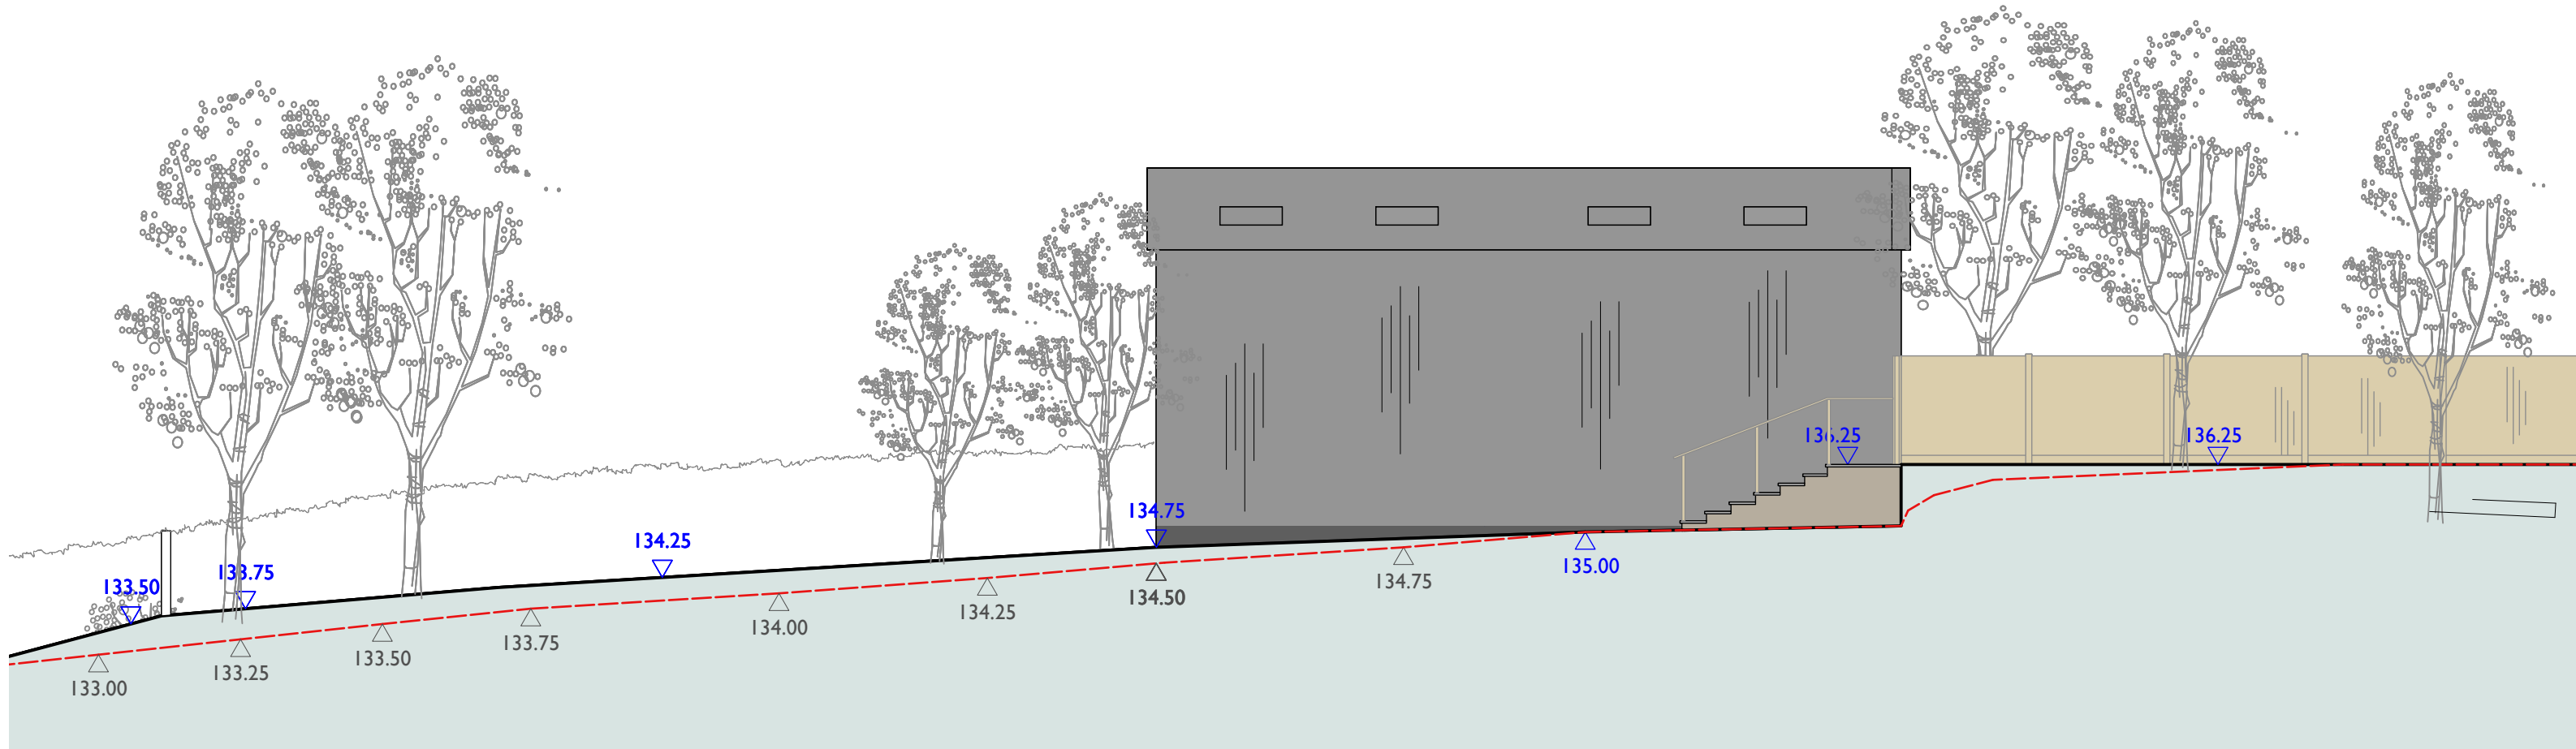


Section 4 WEST ELEVATION. 1:100@A1



KEY

- Existing Levels
- Proposed Levels
- Proposed Ground Level
- Existing Ground Level

 

SCALE BAR 1:100@A1

A 13/10/2025 RCR Landscape changes

THE OUTDOOR ROOM	
Client	Address
Pots and Pithoi	The Barn, East Street, Turners Hill, West Sussex, RH10 4QA
Scale	AS NOTED
Date	MARCH 2025
Drawn By	RCR
Project ID	PP_Papp
CAD File Name	Pots&P_05.vwx
Issue Notes	Do not scale from this drawing. Contractors are advised to check all measurements on site