



BELMONT DESIGNS
ARCHITECTURAL PRACTICE


james@belmont-designs.co.uk
www.belmont-designs.co.uk
37 Ashenground Road
Haywards Heath
RH16 4PS
Tel: 01444 455161 Mobile 07885 387900

NOTES


DO NOT SCALE OFF THIS DRAWING.

CHECK ALL DIMENSIONS ON SITE BEFORE ANY WORK IS COMMENCED.
ALL GOODS MATERIALS AND WORKMANSHIP MUST CONFORM WITH CURRENT BUILDING REGULATIONS, BRITISH STANDARDS AND CODES OF PRACTICE.

A	06/06/2025	JM	Planning Conditions
Rev	Date	By	Amendment
Client Mr & Mrs J Bullivant			
Site Address Land adjacent to Twinham 34 Hurst Road Hassocks BN6 9NL			
Project Proposed detached dwelling with parking			
Drawing Title Proposed Elevations PLANNING			
Date	Scale	Drawn By	JM
Dec 2024	1:50@A1	Checked By	JTM
Job No	Dwg No	Rev	
B.043.24	03	A	

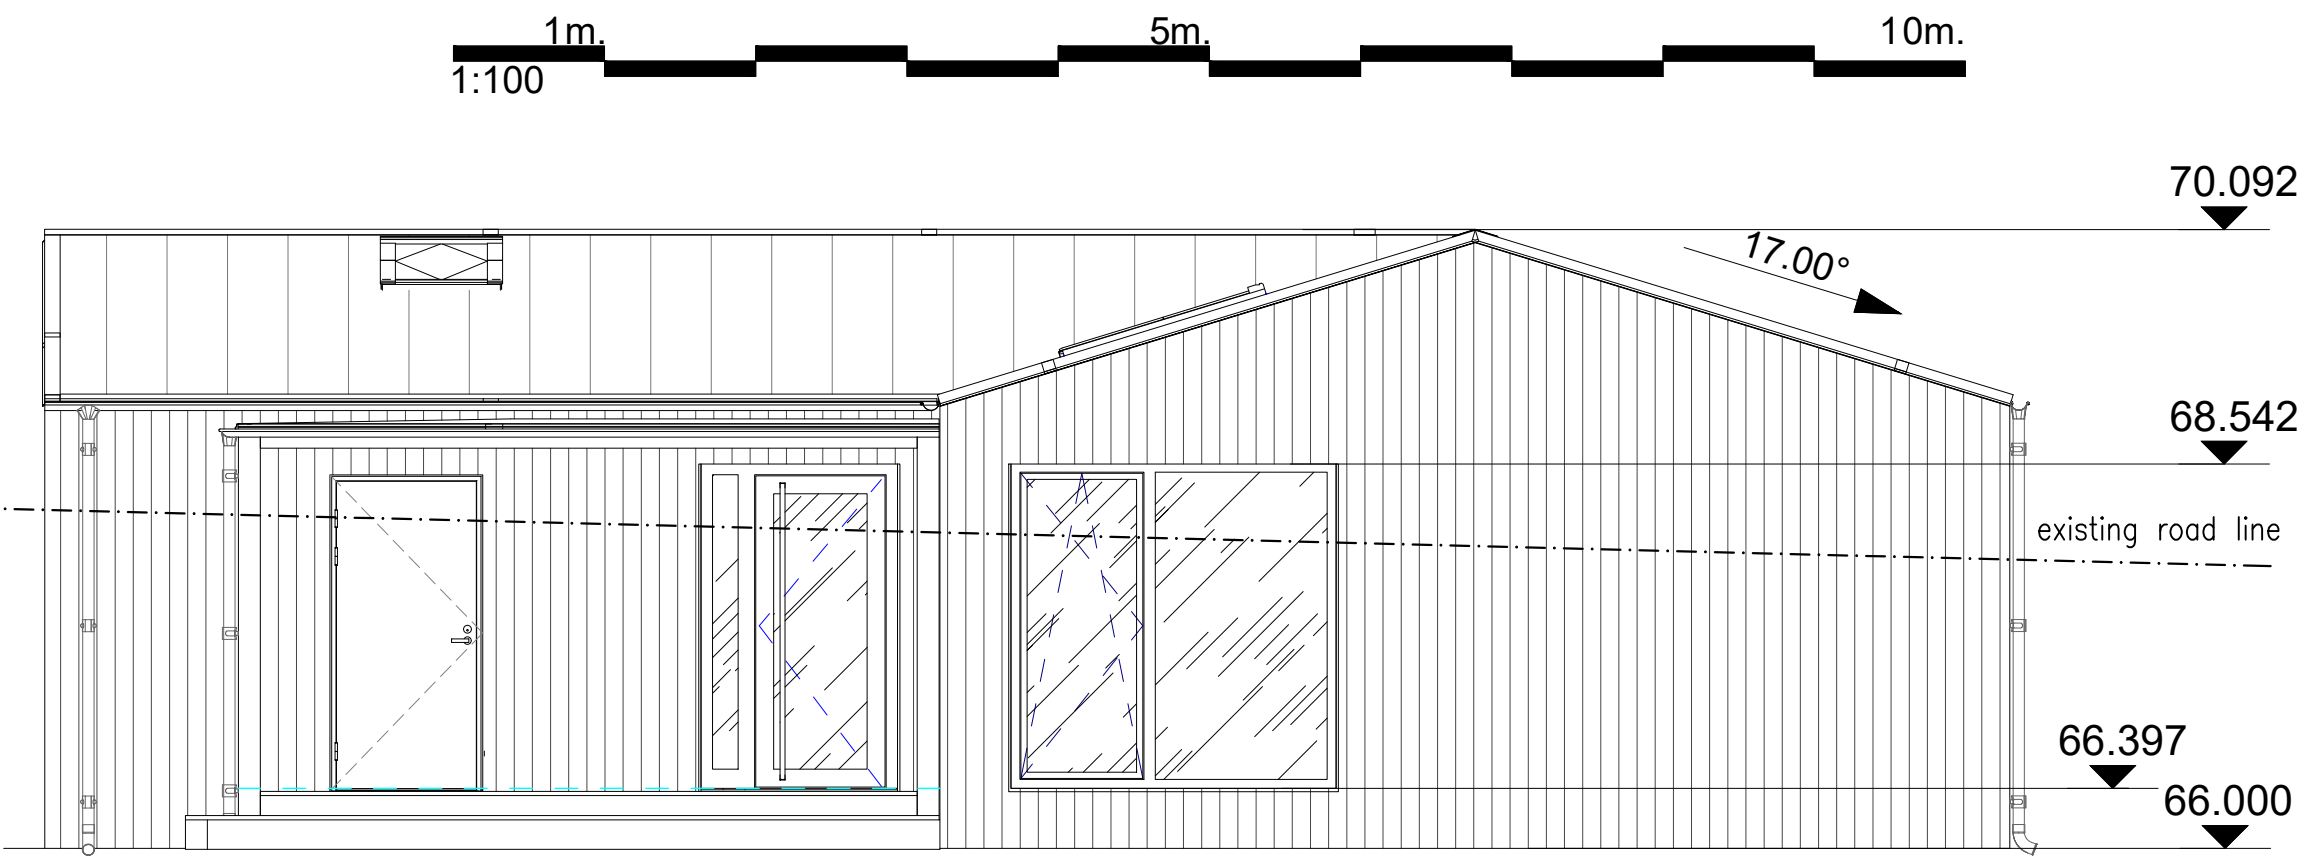


South . Front Elevation as Proposed

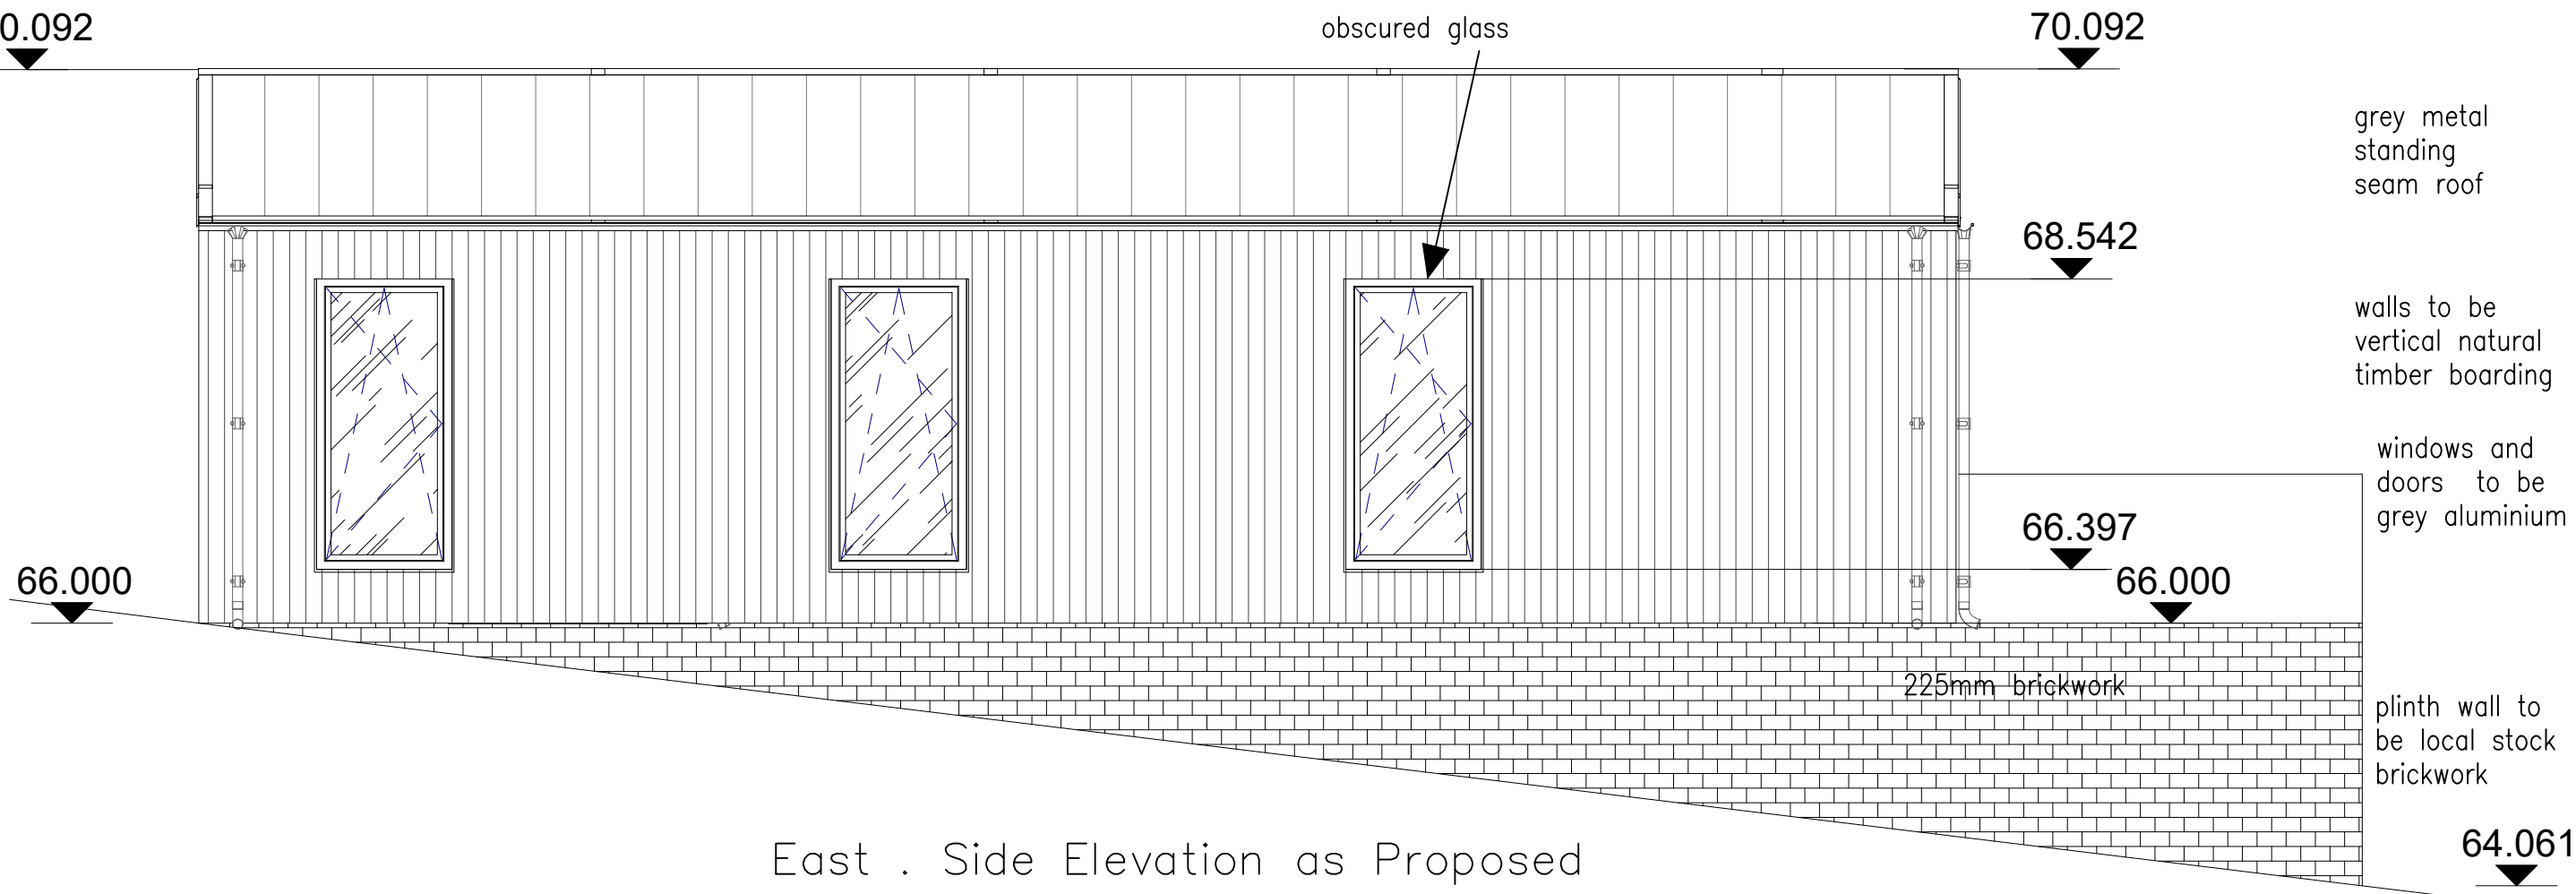

East . Side Elevation as Proposed



North . Rear Elevation as Proposed

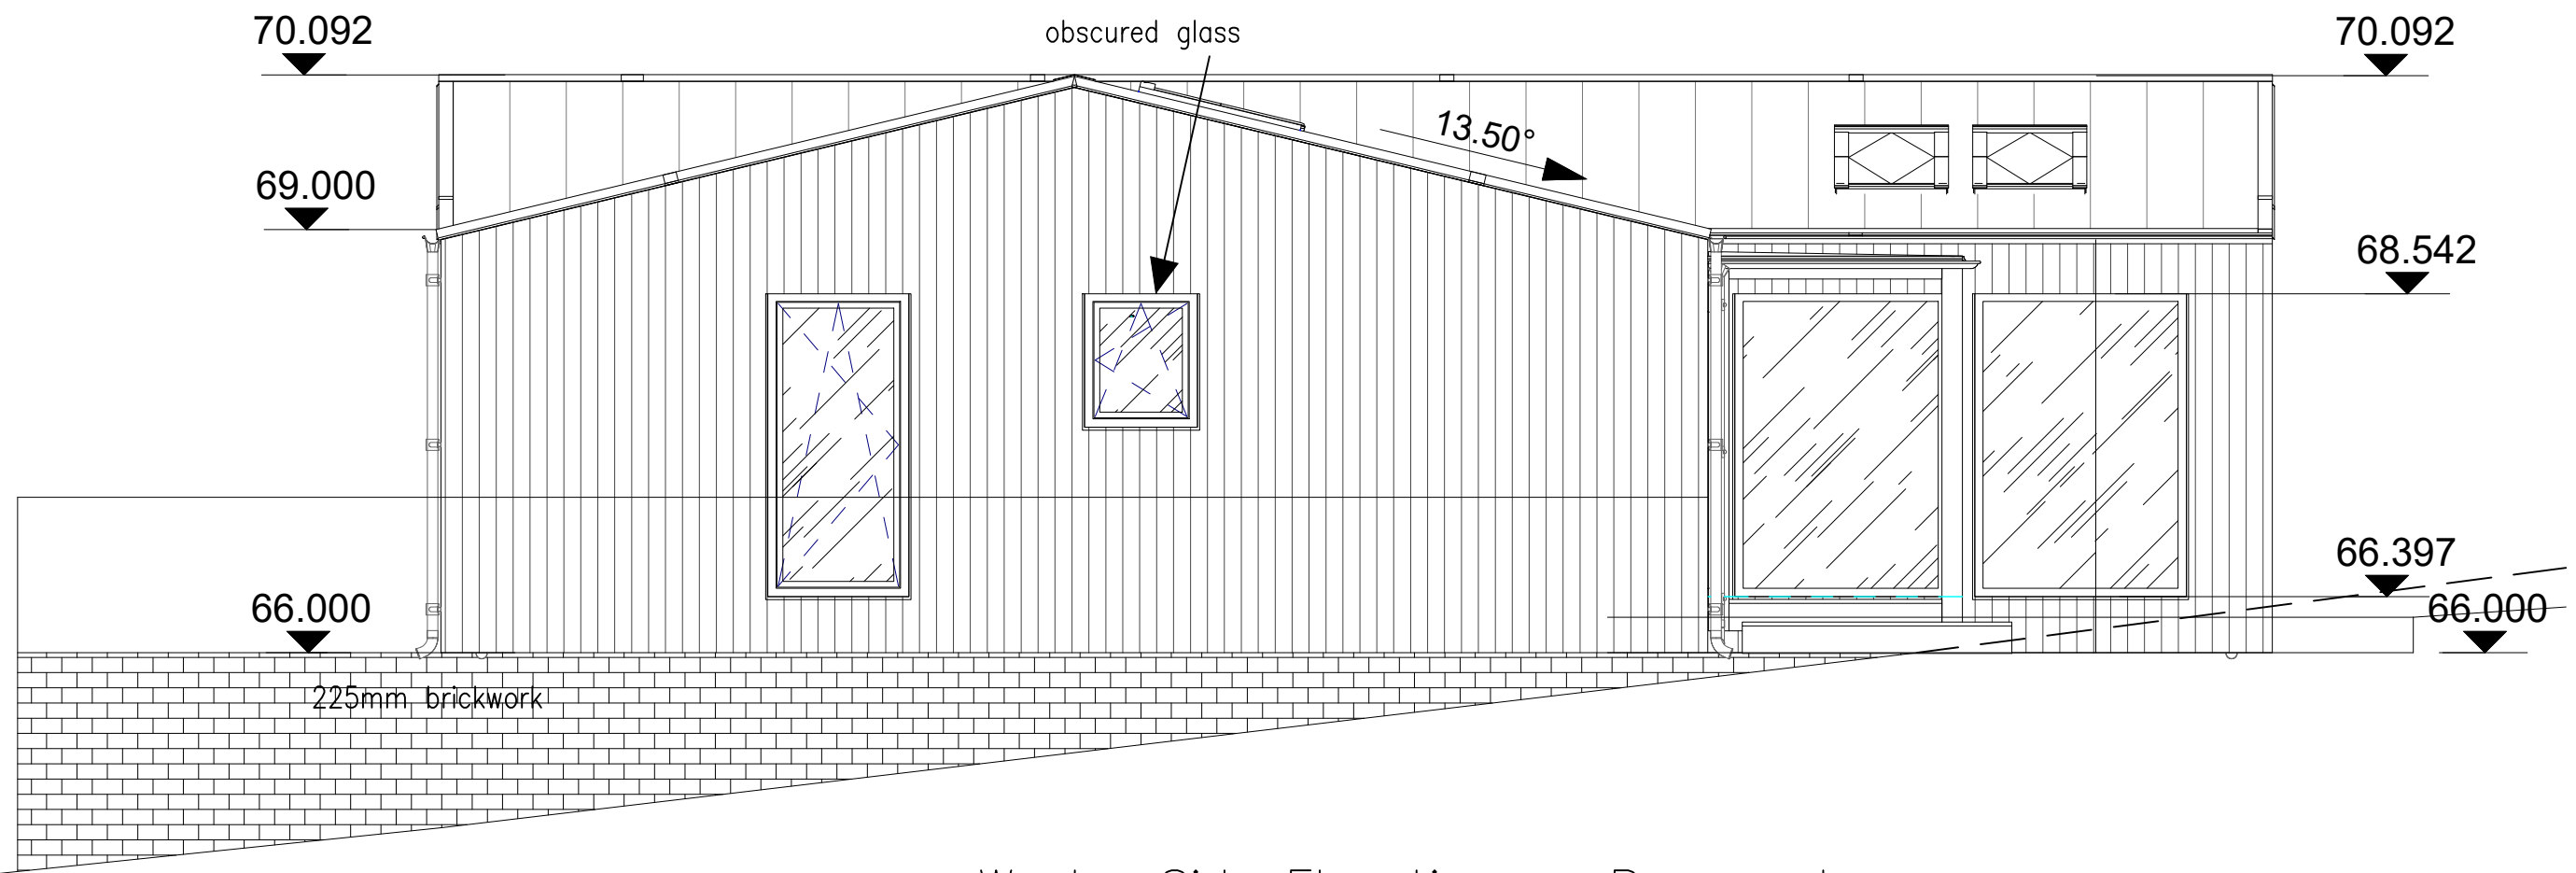

West . Side Elevation as Proposed