



0 1m 2m 3m 4m 5m
SCALE BAR

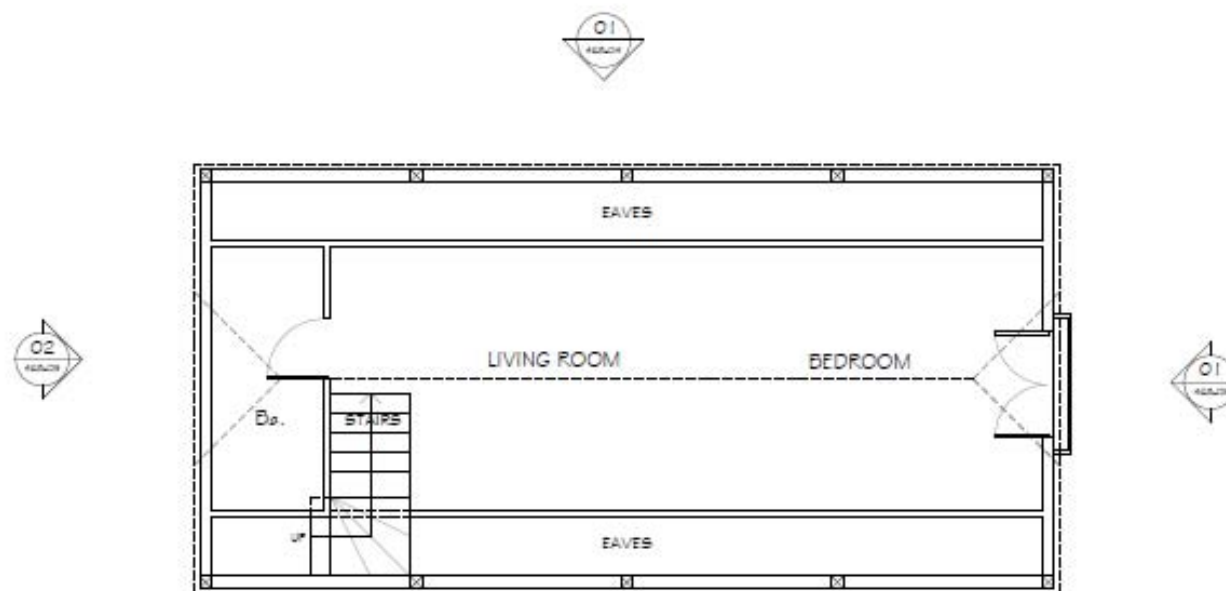

01
First Floor Plan
Scale 1:50 @ A1

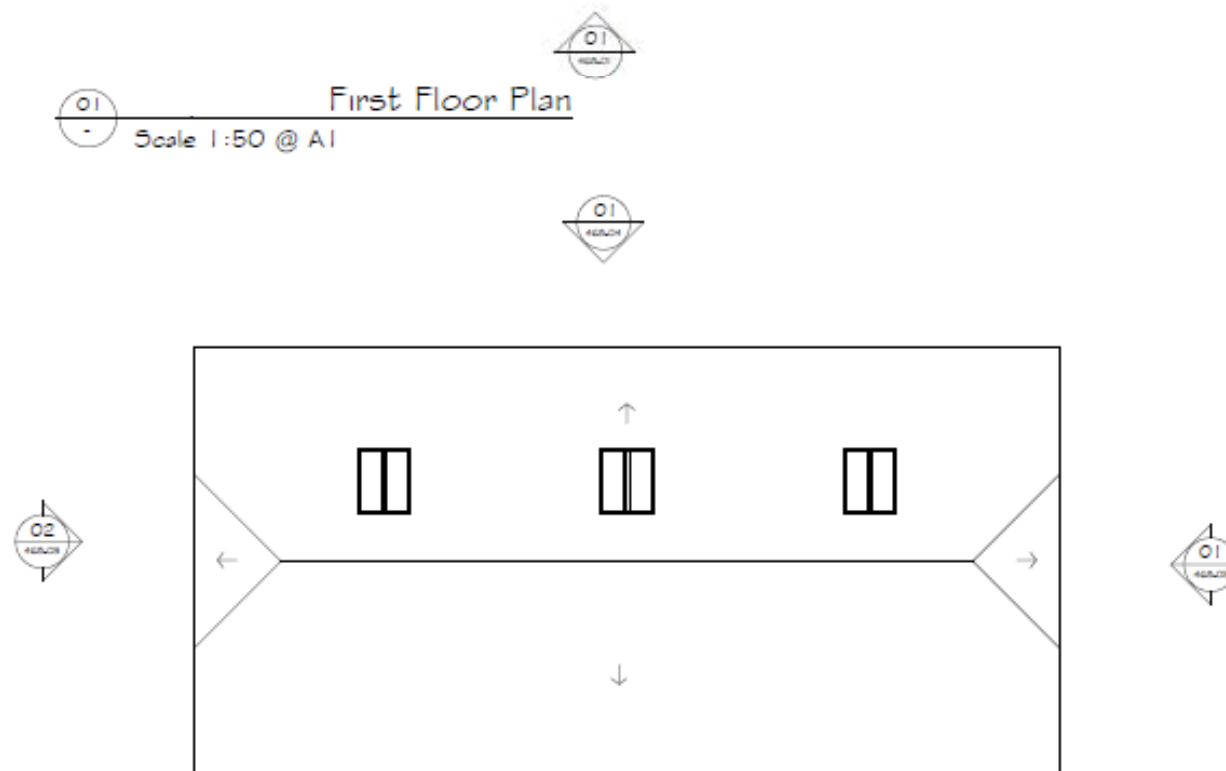

01
Roof Plan
Scale 1:50 @ A1

General Notice

This drawing is the copyright of Nathaniel Lee Architects.
All levels, setting out and dimensions must be checked on site by the Contractor and any apparent discrepancies must be reported to the Architect before work is put in hand.
This drawing is not to be used. Dimensions shown are in Millimetres.
The information contained in this drawing is intended only for the person or entity to whom it is addressed and may contain confidential and/or privileged material.
If you are not the intended recipient of this drawing, the use of this information or any disclosure, copying or distribution is prohibited and may be unlawful.
If you received this in error, please contact the sender and delete the material from any computer.

Notice

Studio 107, Westbourne Studios
242 Alham Road, London W10 5JL
t. +44 (0)20 7637 5822
m. 079 5654 9715
e. ngeearchitect@aol.com

Client

Mr. & Mrs. C. Baldey

JOB GARAGE - Big Edgerley, College Lane,
Hurstpierpoint
West Sussex BN9 9QY

DATE
JULY
2015

TITLE
FIRST FLOOR
& ROOF PLANS

JOB No.
489
Drawn
SW

Scale
1:50 @ A1

Drawing Number
489 - P - 102

Revision
A