



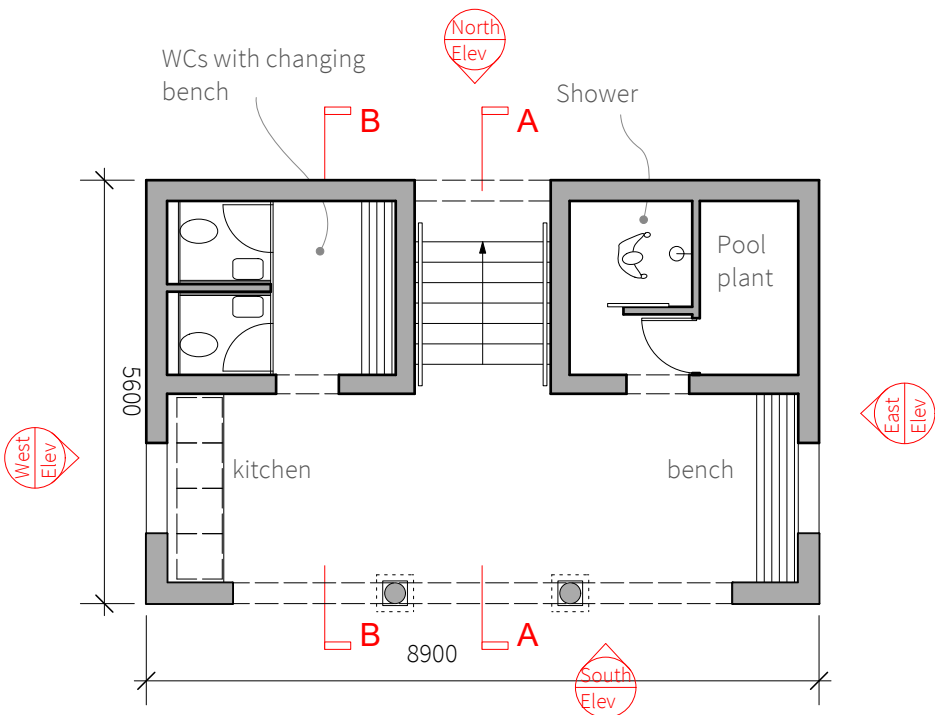

Wykehurst House - Pool Building
Proposed Plan
1:100


Keystone, arch moulding and
column details refer to
drawing 101 for details

Cornice detail refer to
drawing 101 for details

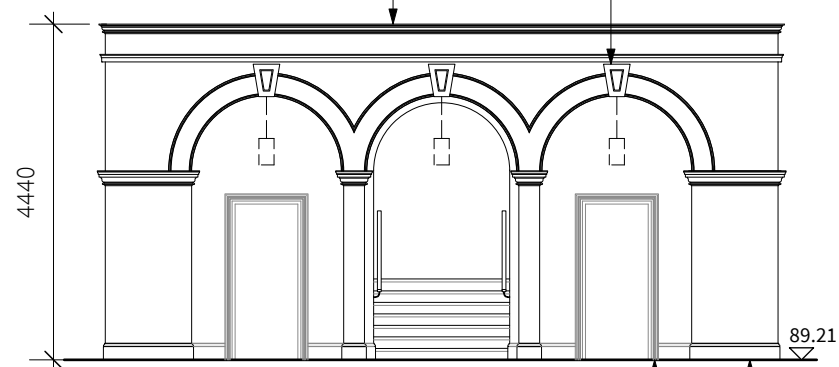


Proposed Front Elevation (South)
1:100

Plinth details refer to
drawing 101 for details
Architrave details refer to
drawing 101 for details

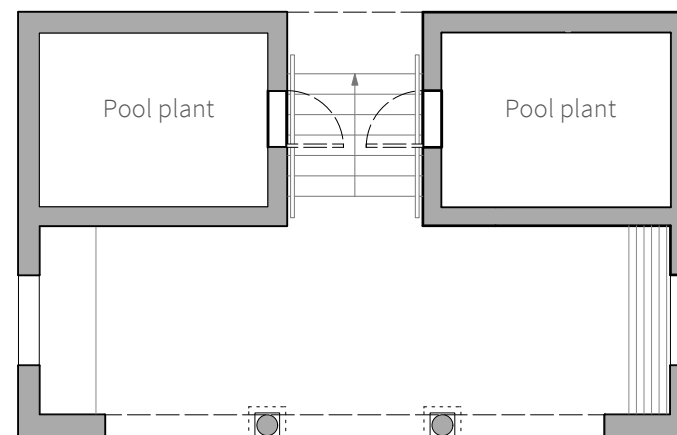

Wykehurst House - Pool Building
Proposed Plan - Mezzanine Level for pool plant
1:100

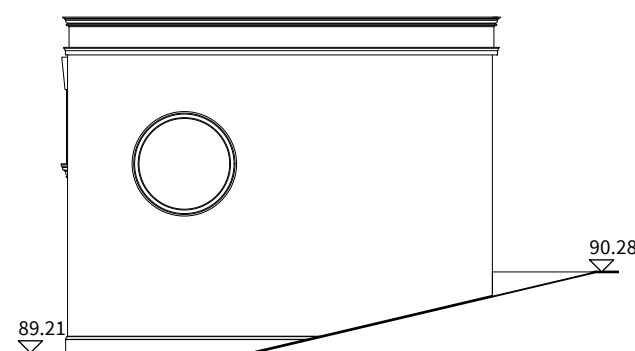


Proposed Side Elevation (East)
1:100




Proposed Rear Elevation (North)
1:100

SEE DRAWING - 25041E-P-101 FOR DETAILS OF
ARCHITECTURAL MOULDINGS

STONEWORK DETAILS AND MATERIAL TO
REFERENCE MAIN BUILDING

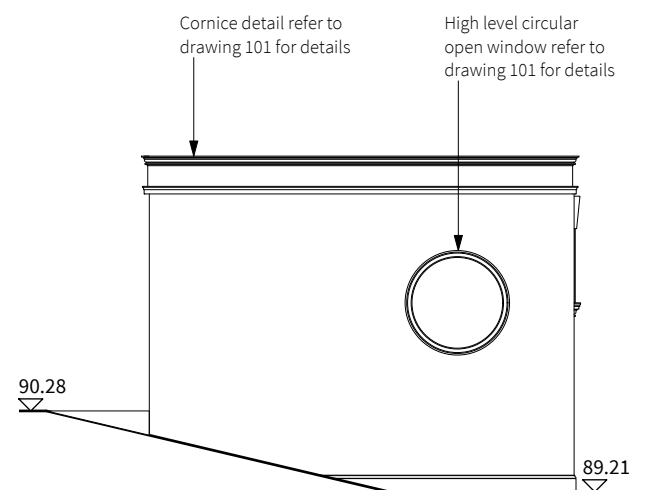


Proposed Side Elevation (West)
1:100

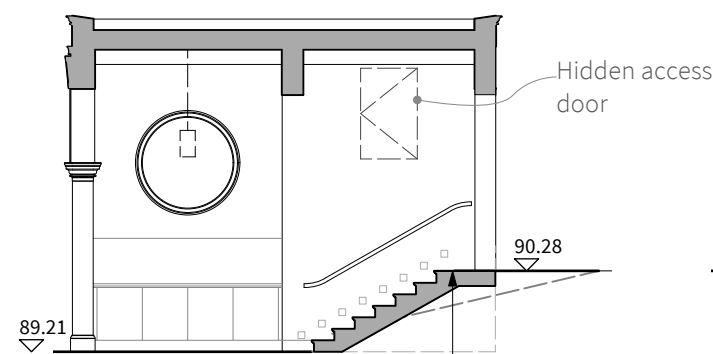

Proposed Section AA
1:100

Stair nosing details refer
to drawing 101 for details

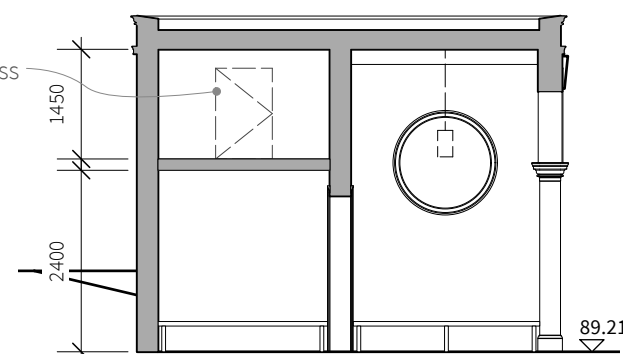

Proposed Section BB
1:100

23 Vine Street, Brighton BN1 4AG
e: studio@sticklandwright.co.uk
t: 01273 964051
Company registered in England No. 11222477


Disclaimer:

This drawing is the copyright of Stickland Wright Ltd. and may not be reproduced or used except by written permission. Figured dimensions to have precedence over scaling. Check all site dimensions prior to fabrication. Refer any discrepancies found to Stickland Wright.

Revisions:

No.	Date	Description
1	17/03/2026	Issued for planning

Checked

 

Dwg No. 25041E-P-100 /

Drawing Title Pool Building
Address Wykehurst House
Client M Blencowe
Scale 1:100@A3
Stage Planning
Drawn by nc
Checked by ns



architecture + interiors
www.sticklandwright.co.uk