




Existing Front Elevation
Scale 1:100



Existing Rear Elevation
Scale 1:100



Existing Side Elevation
Scale 1:100

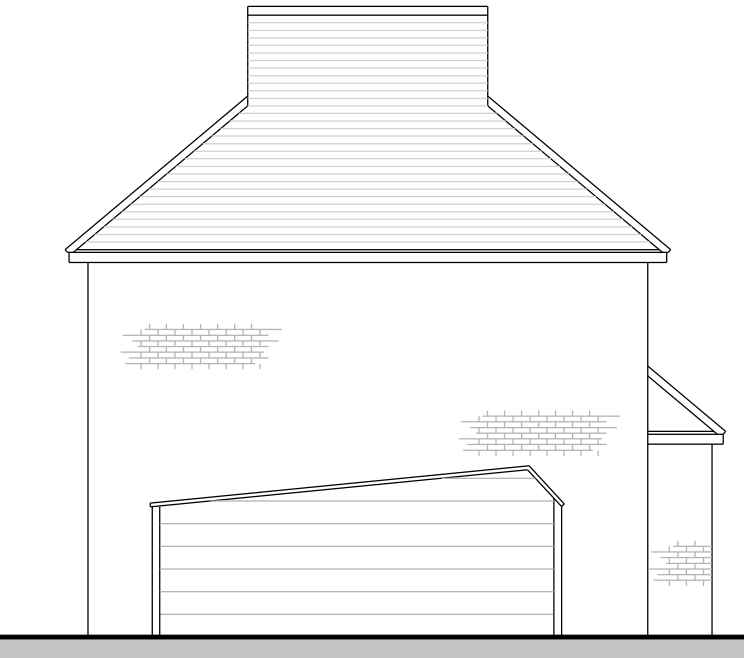

Existing Side Elevation
Scale 1:100



Client Mr & Mrs Stavrakis	Title 42 Fairlawn Drive, East Grinstead, West Sussex, RH19 1NT	Title Proposed 1st Floor Dormer to Side Elevation & New Garage to Replace Existing Existing Elevations	Drawn By	Size A3	Date 05/09/25
			Drawing Number JBD/RH19/1NT/052		Rev A