


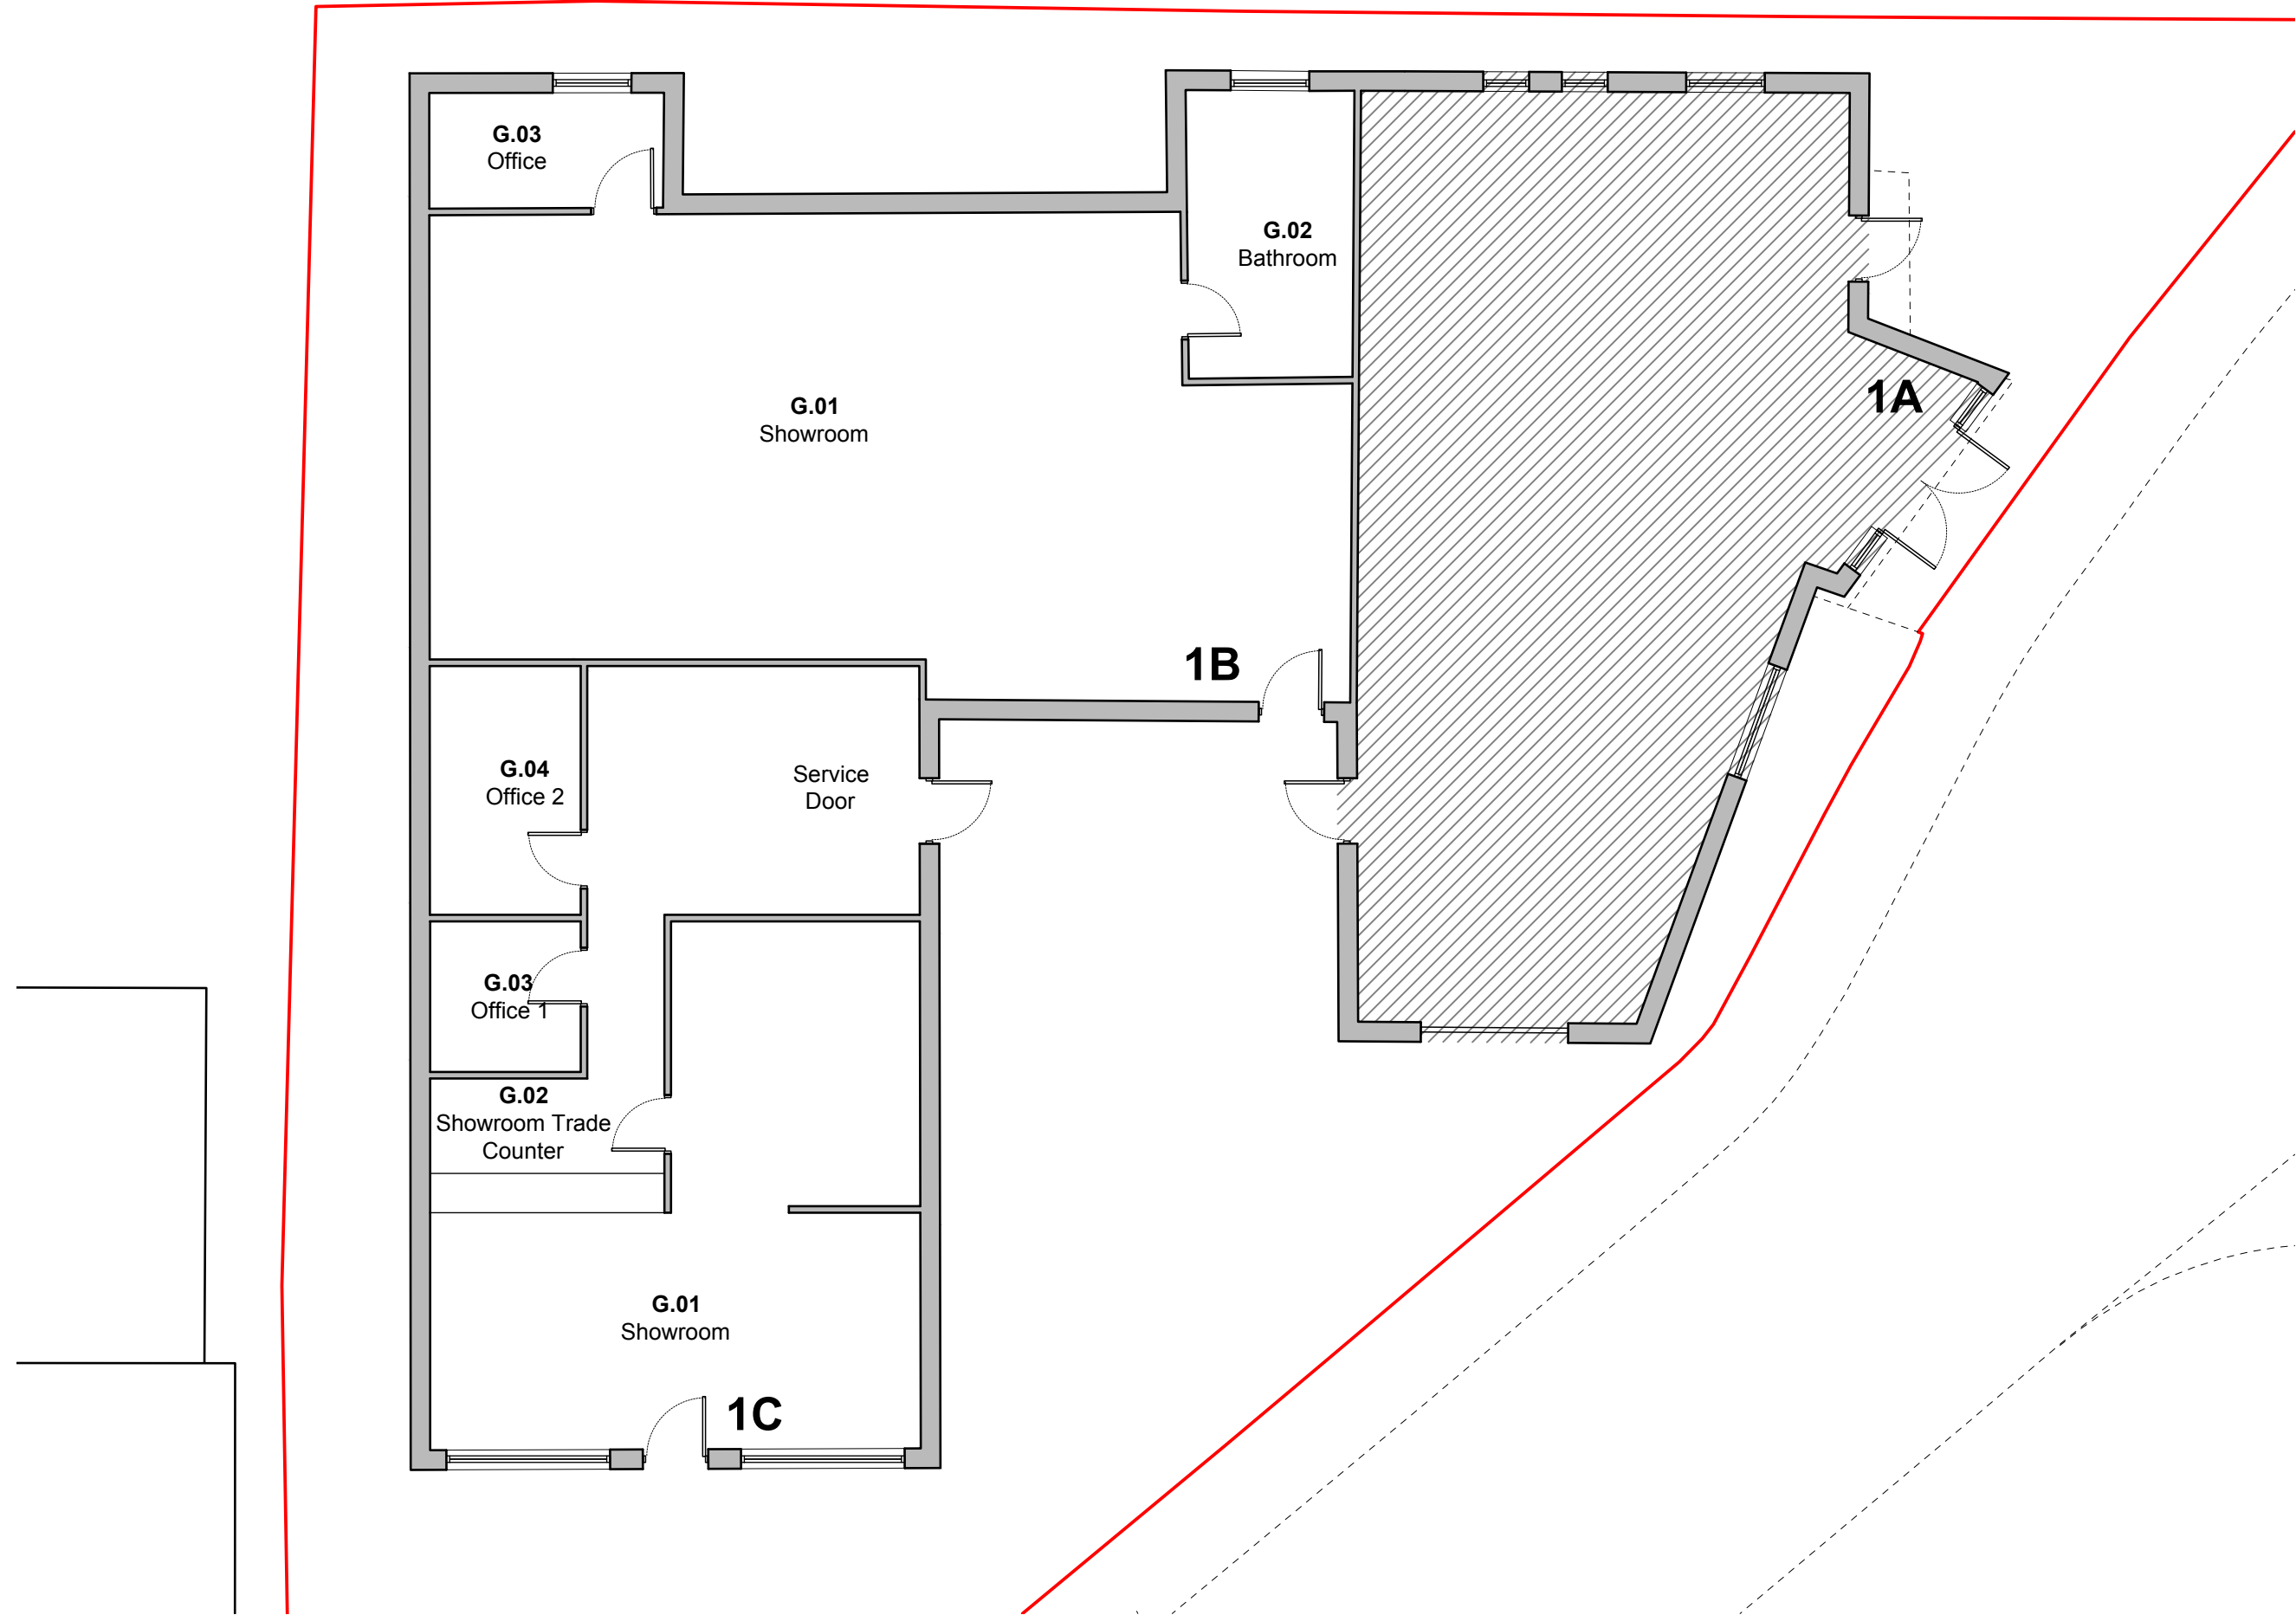

① GROUND FLOOR PLAN - AS EXISTING
Scale: 1:100

Notes
B Newton Architecture take no responsibility for dimensions obtained by scaling from this drawing. If no dimension is shown the recipient must ascertain the dimension specifically from the architect or by site measurement and may not rely on the drawing. Supply of the drawing in digital form is solely for convenience and no reliance may be placed on any data in digital form. All data must be checked against hard copy. This drawing is issued for design intent only and should not be used for construction unless stated. All ambiguities or discrepancies to be reported to Architect before commencing any works.

© Copyright
This drawing is the property of B Newton Architecture. No disclosure or copy of it may be made without the written permission of B Newton Architecture.

PLAN



Revisions		
Date	Rev	Details
07/09/2026	/	Issued for Information



B.Newton Architecture
B.Newton Architecture
Chichester, West Sussex
T: +44 788 609 1177
E: bnewtonarchitecture@gmail.com

Project Title & Address
Units 1B & 1C
Bridge Road, Haywards Heath
West Sussex, RH16 1UA

Drawing Title
Ground Floor Plan
as Existing

Scale	Creation Date	Status
1:100@A3	Sept 2026	INFO
Project No.	Drawing No.	Revision
197	010	/