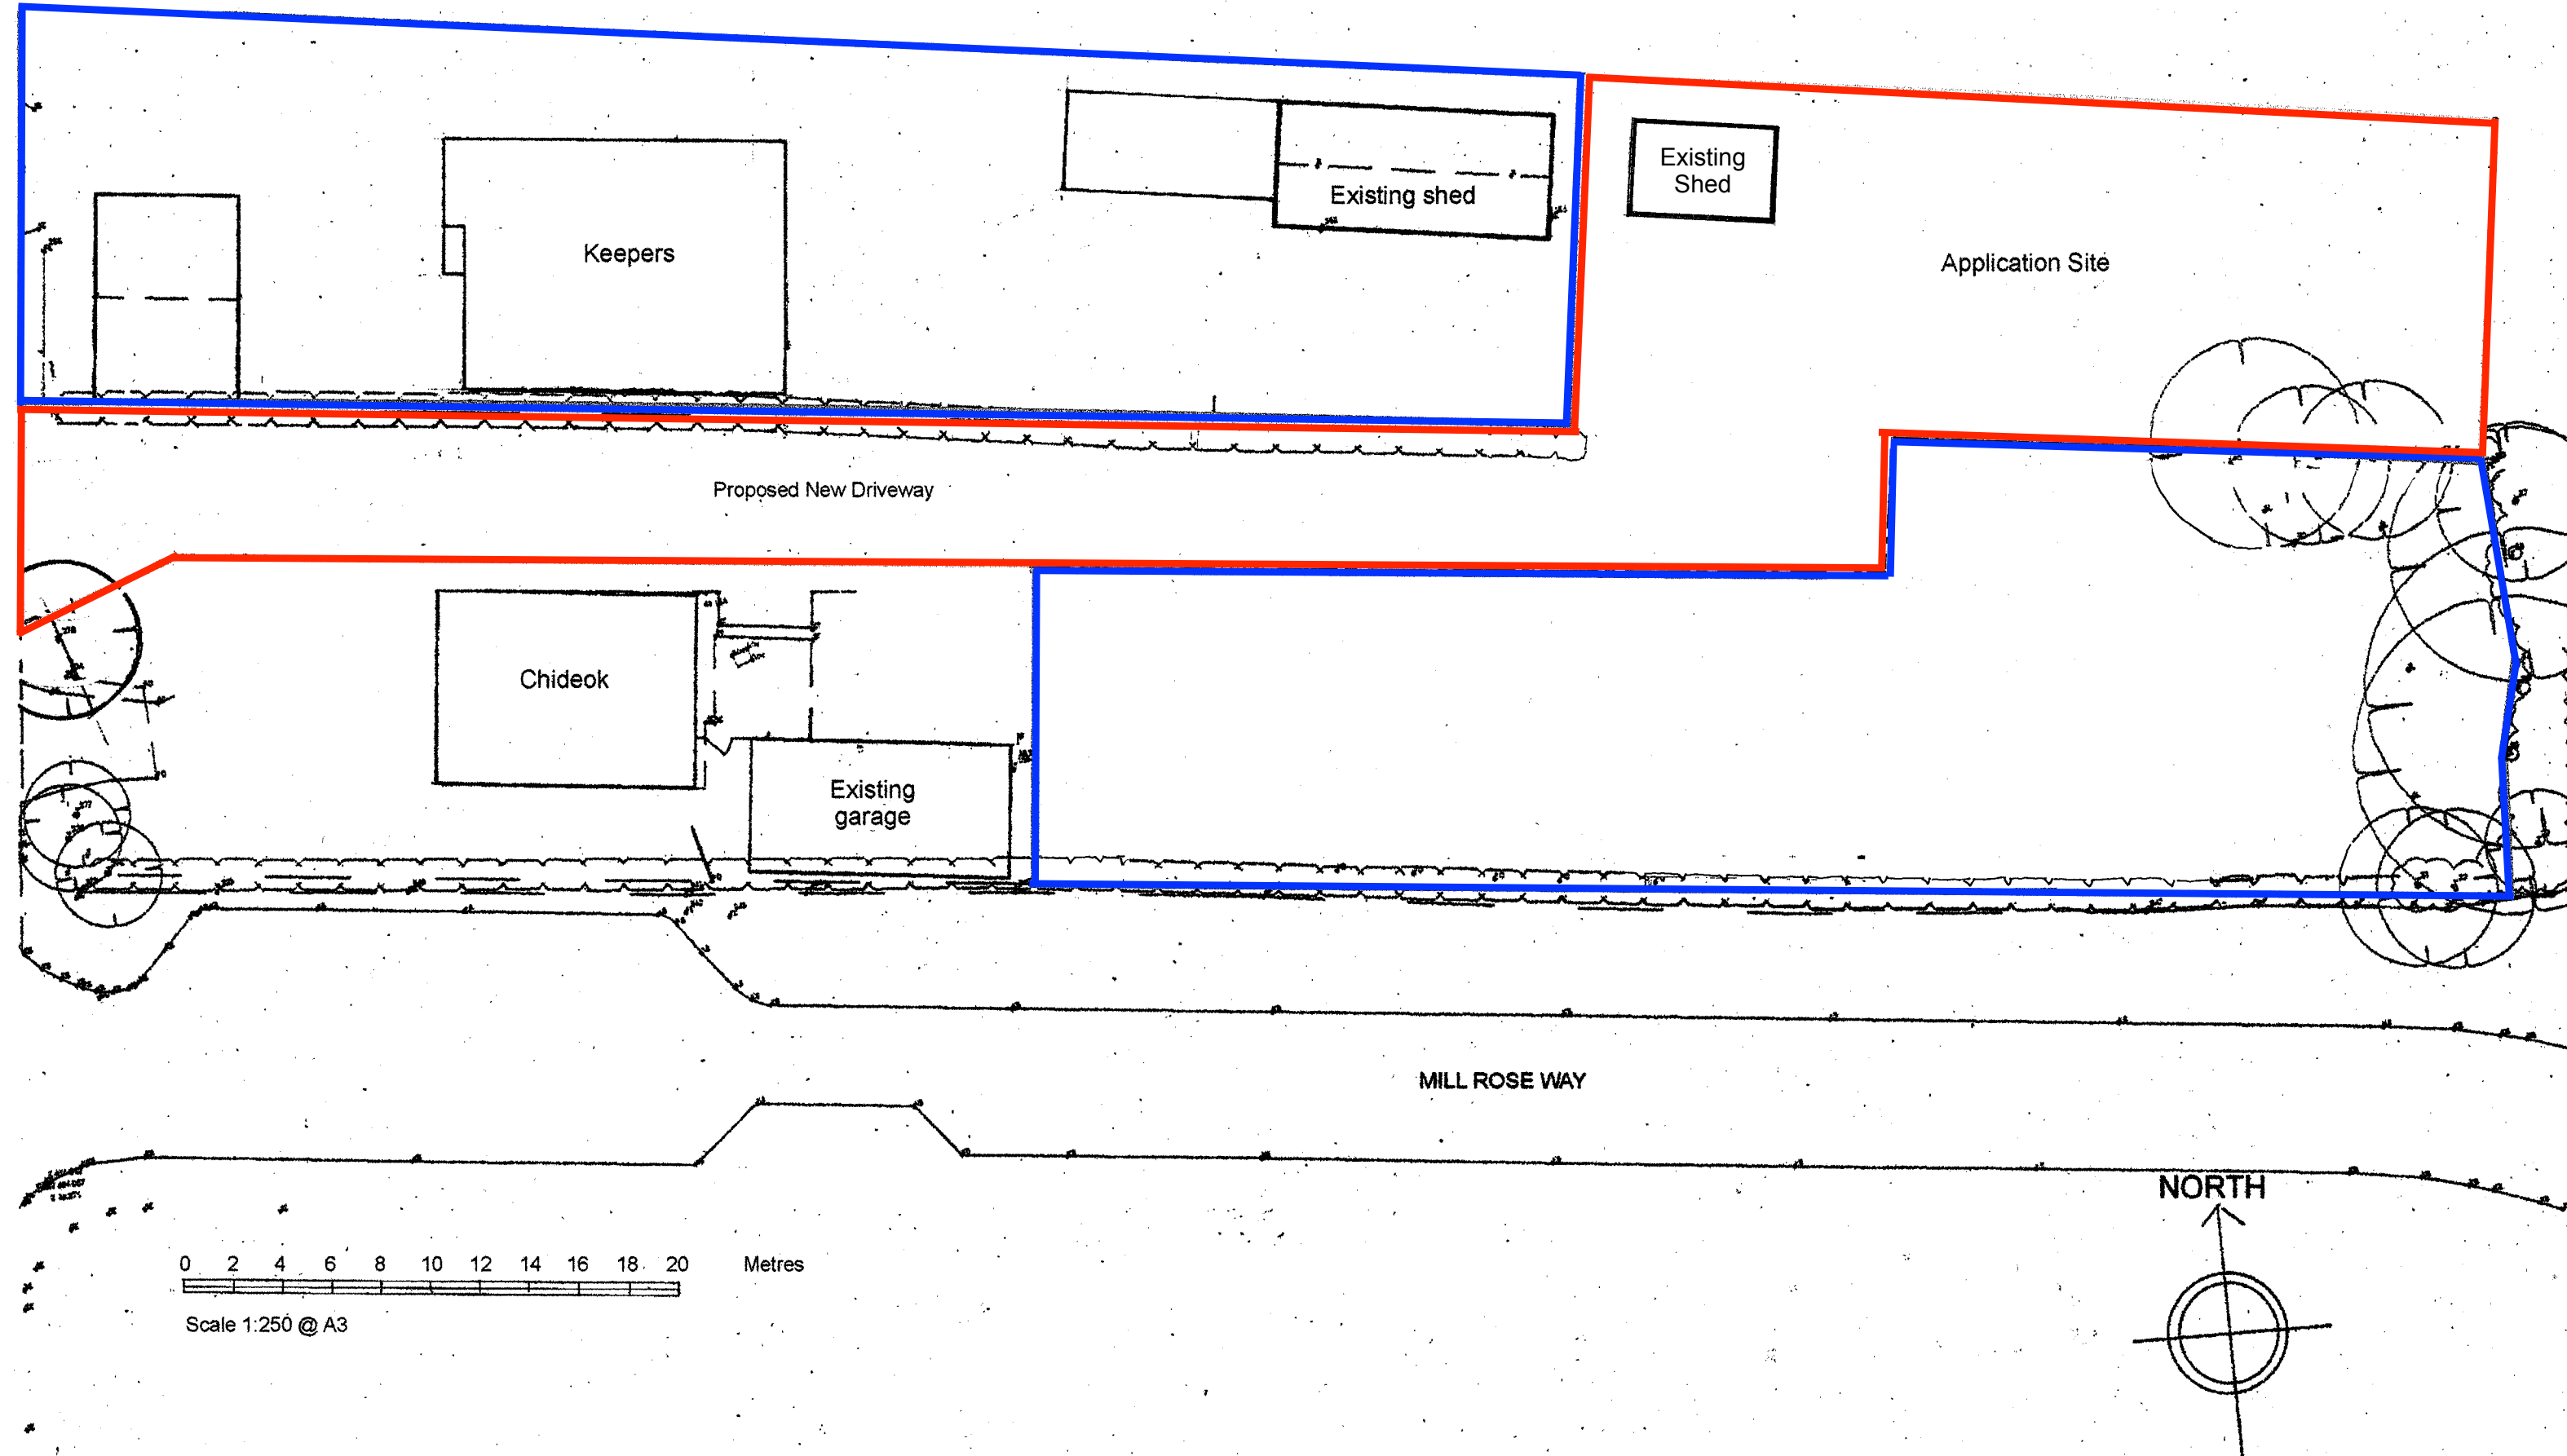


Client: Alea Holland
Project: Residential Development
Location: Land to the rear of Keepers, Valebridge Road, Burgess Hill
Drawing Title: Existing Site Plan

Drawing No: 2025-04-P-003
Scale: 1:250 @ A3
Date: 19/03/2025
Paper Size: A3

Rev: