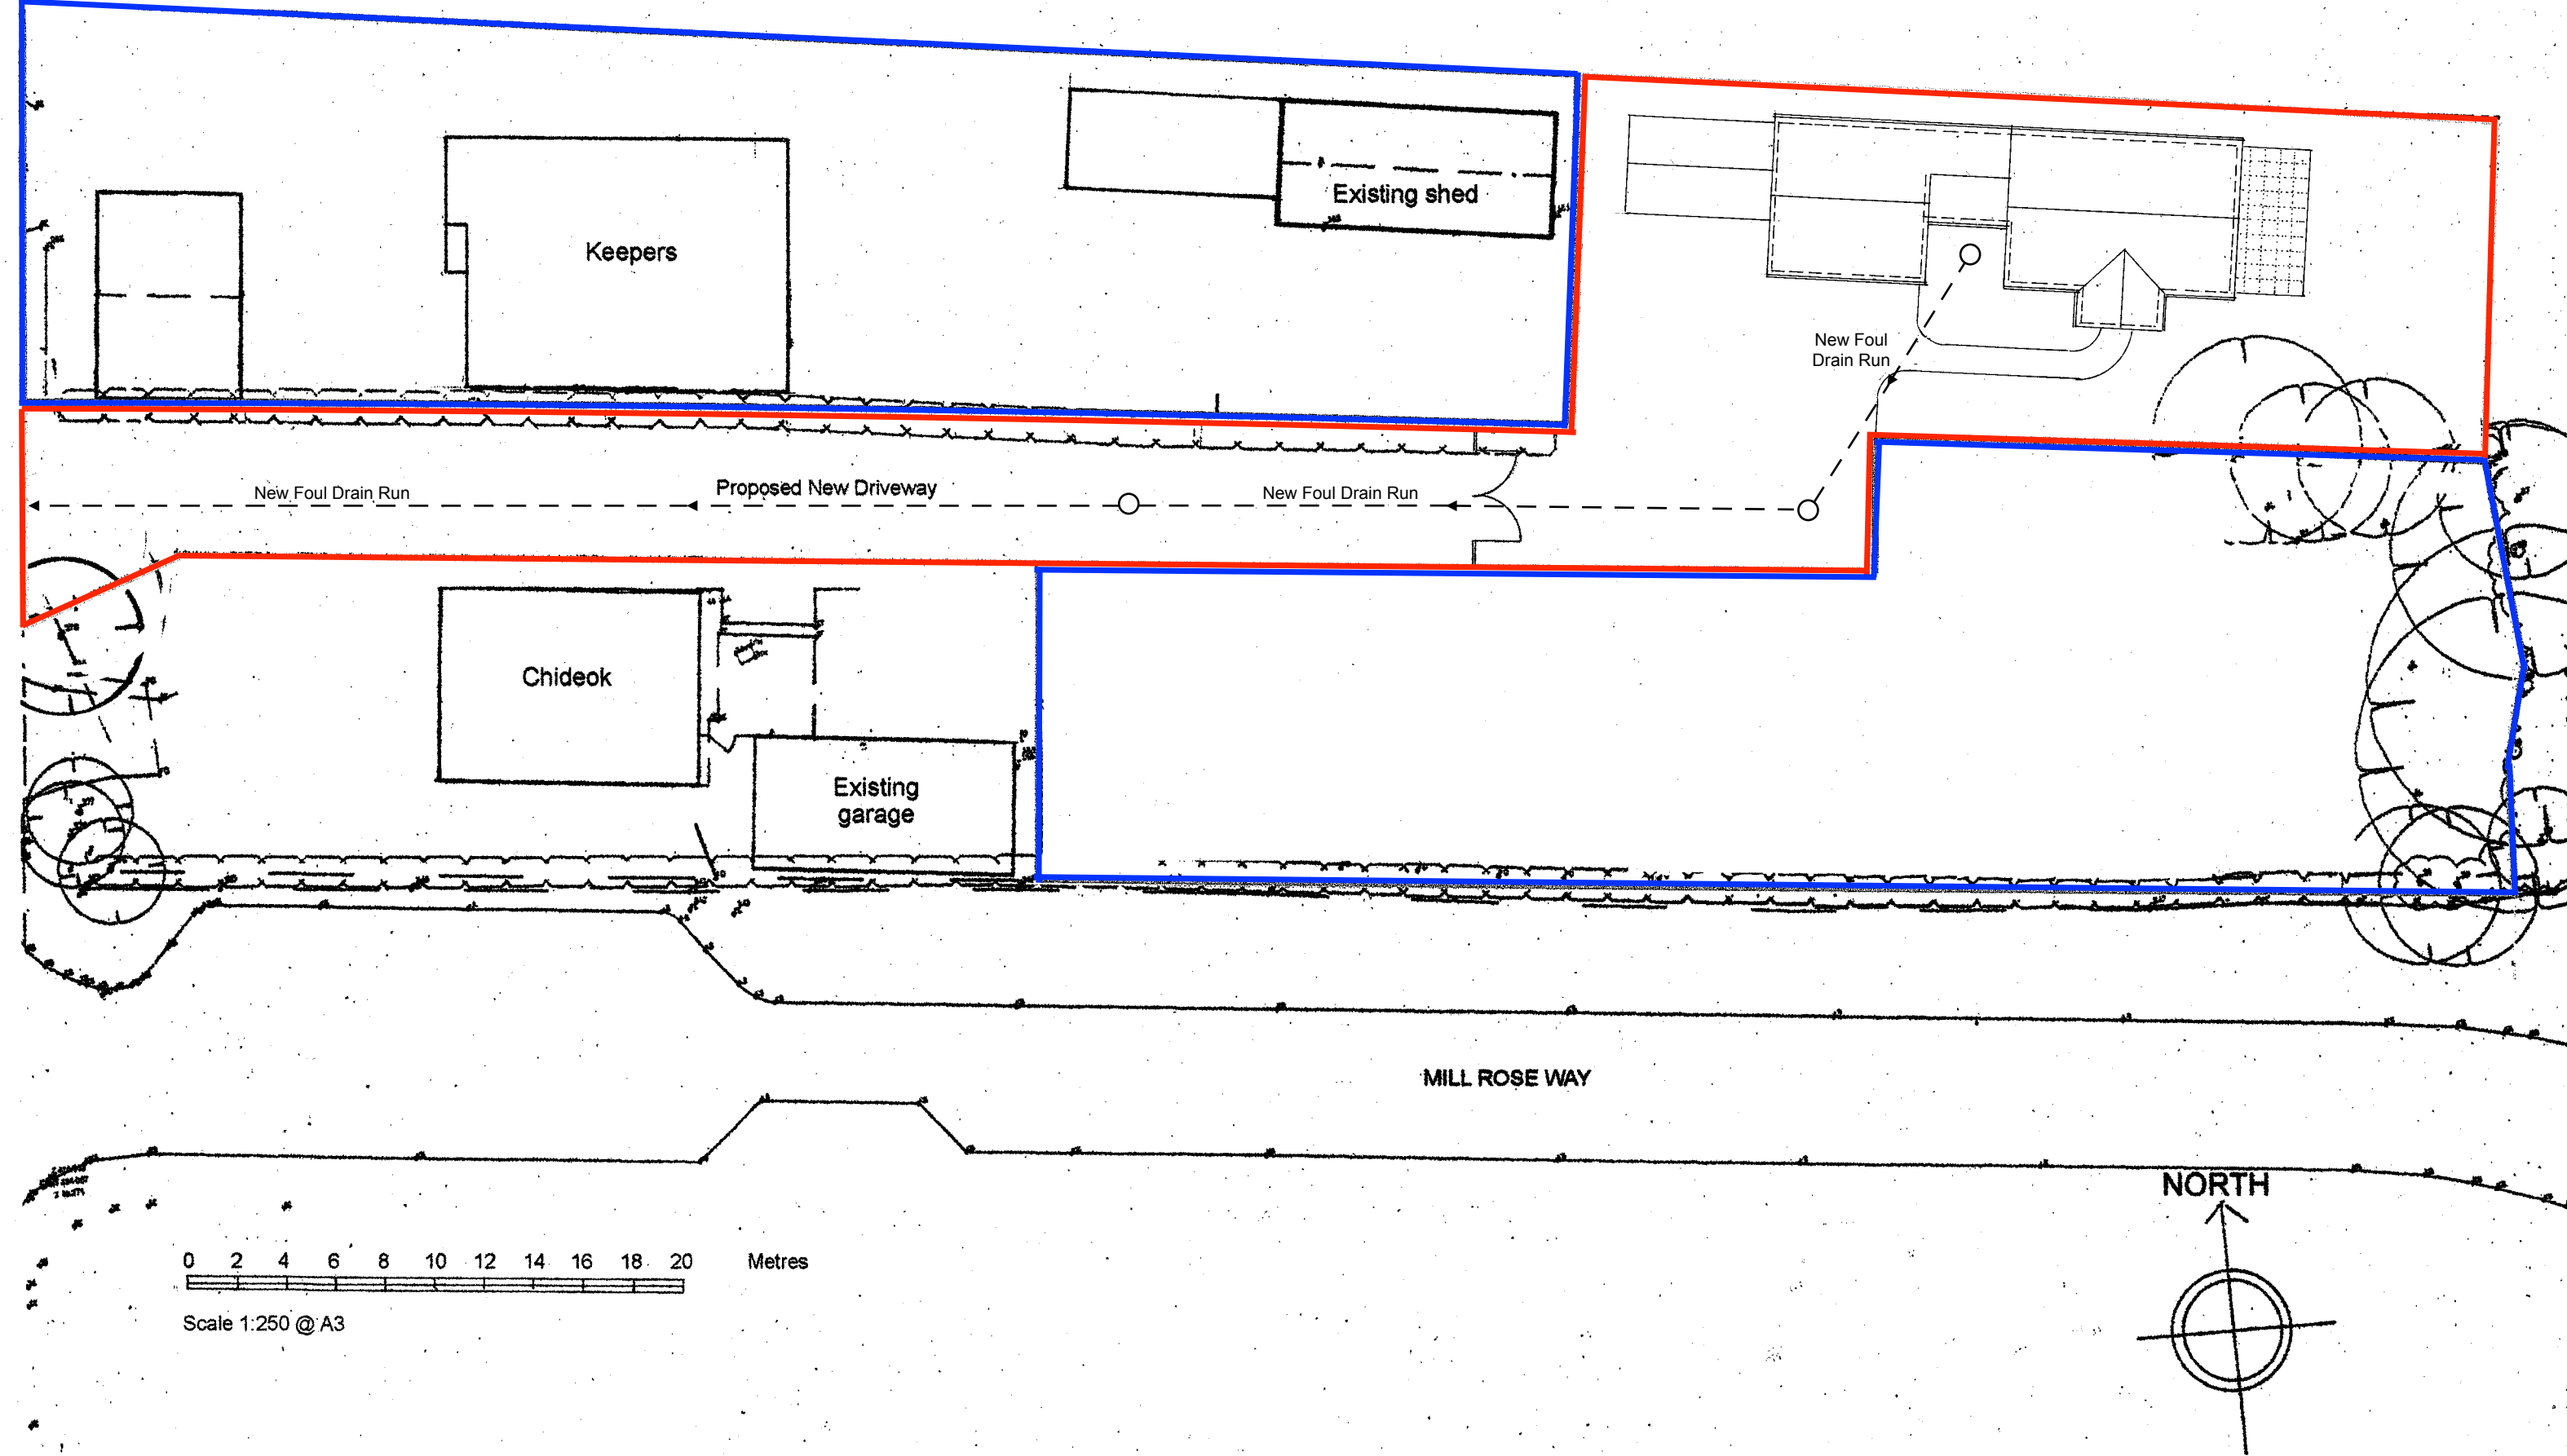


Client: Alea Holland
Project: Residential Development
Location: Land to the rear of Chideok, Valebridge Road, Burgess Hill
Drawing Title: Proposed Site Plan

Drawing No: 2025-04-P-004
Scale: 1:250 @ A3
Date: 19/02/2025
Paper Size: A3

Rev: