


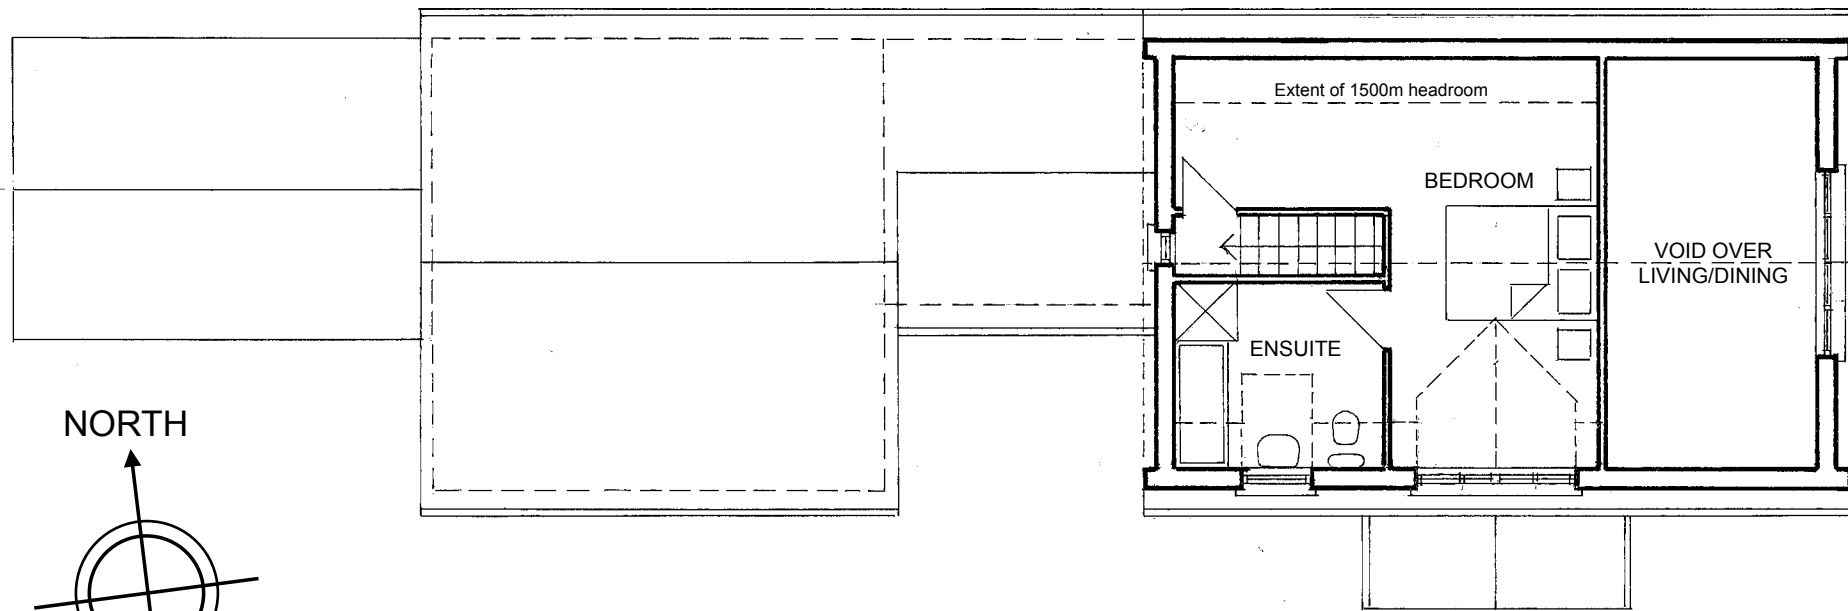
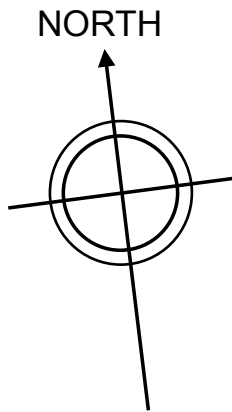


 

PROPOSED FIRST FLOOR PLAN

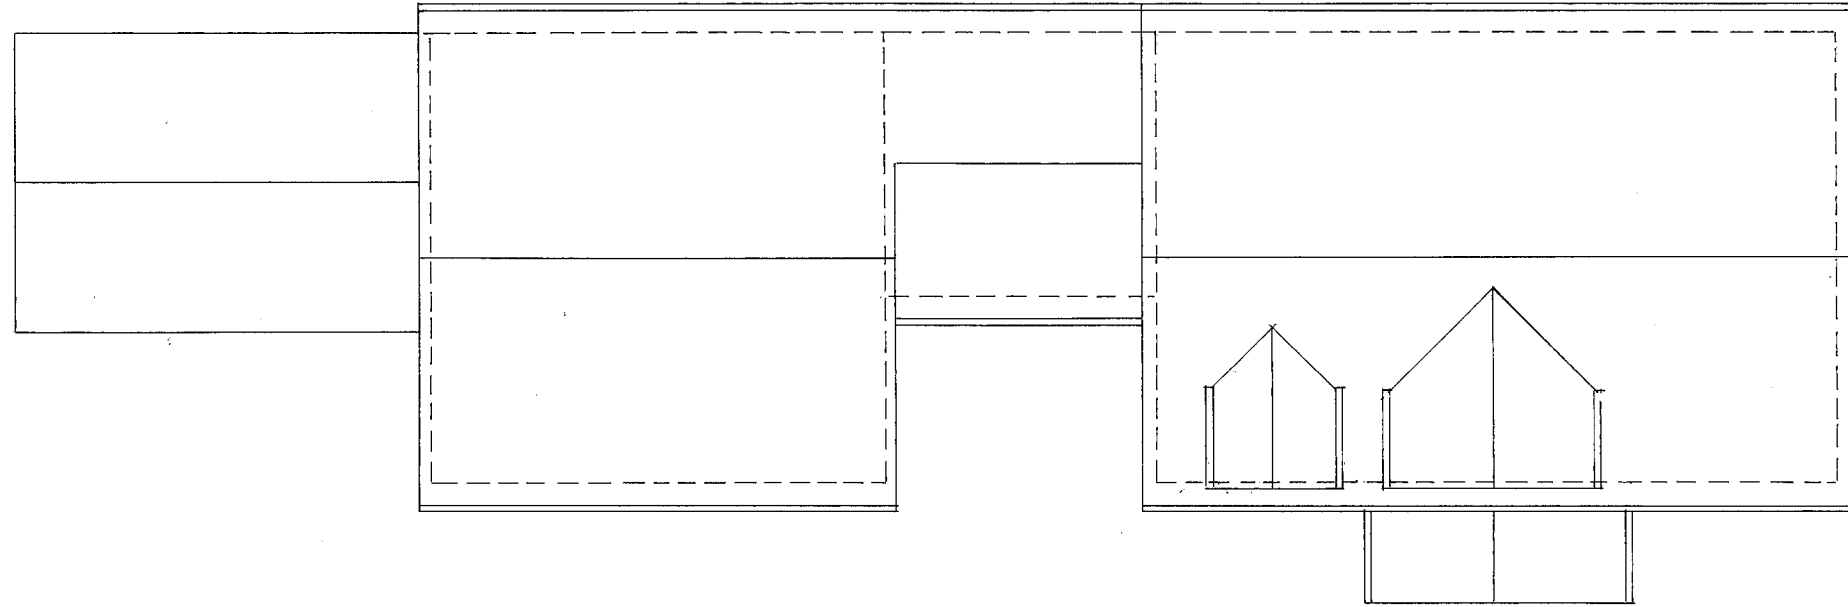

PROPOSED ROOF PLAN

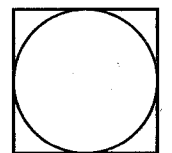

Client: Alea Holland
Project: Residential Development
Location: Land to the rear of Keepers, Valebridge Road, Burgess Hill
Drawing Title: Proposed First Floor and Roof Plans

Drawing No: 2025-04-P-006
Scale: 1:100 @ A3
Date: 17/03/2025
Paper Size: A3

Rev: