




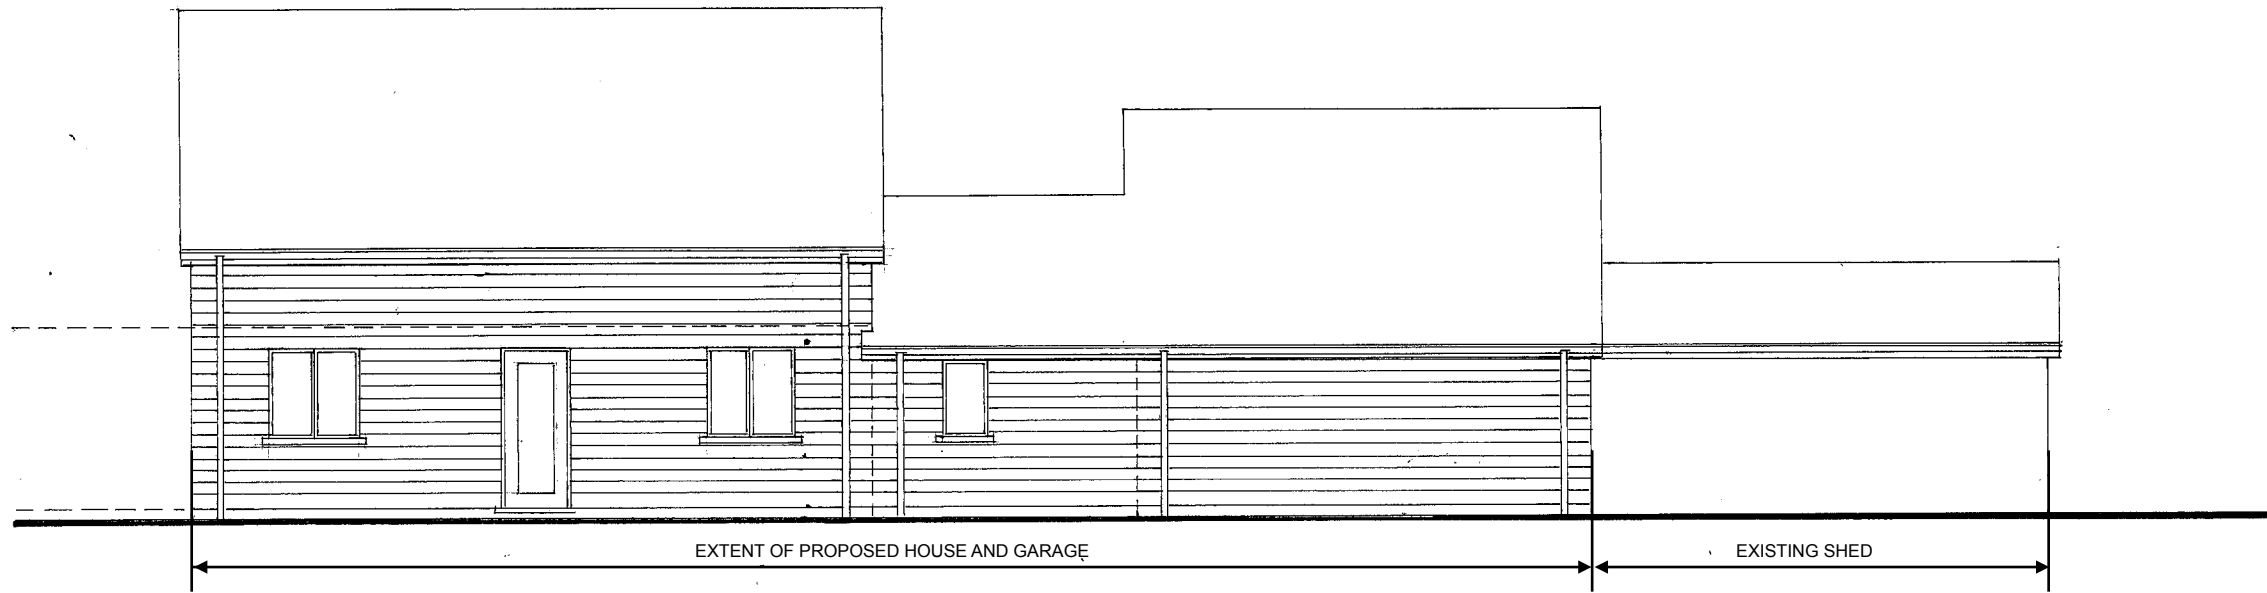

PROPOSED NORTH ELEVATION

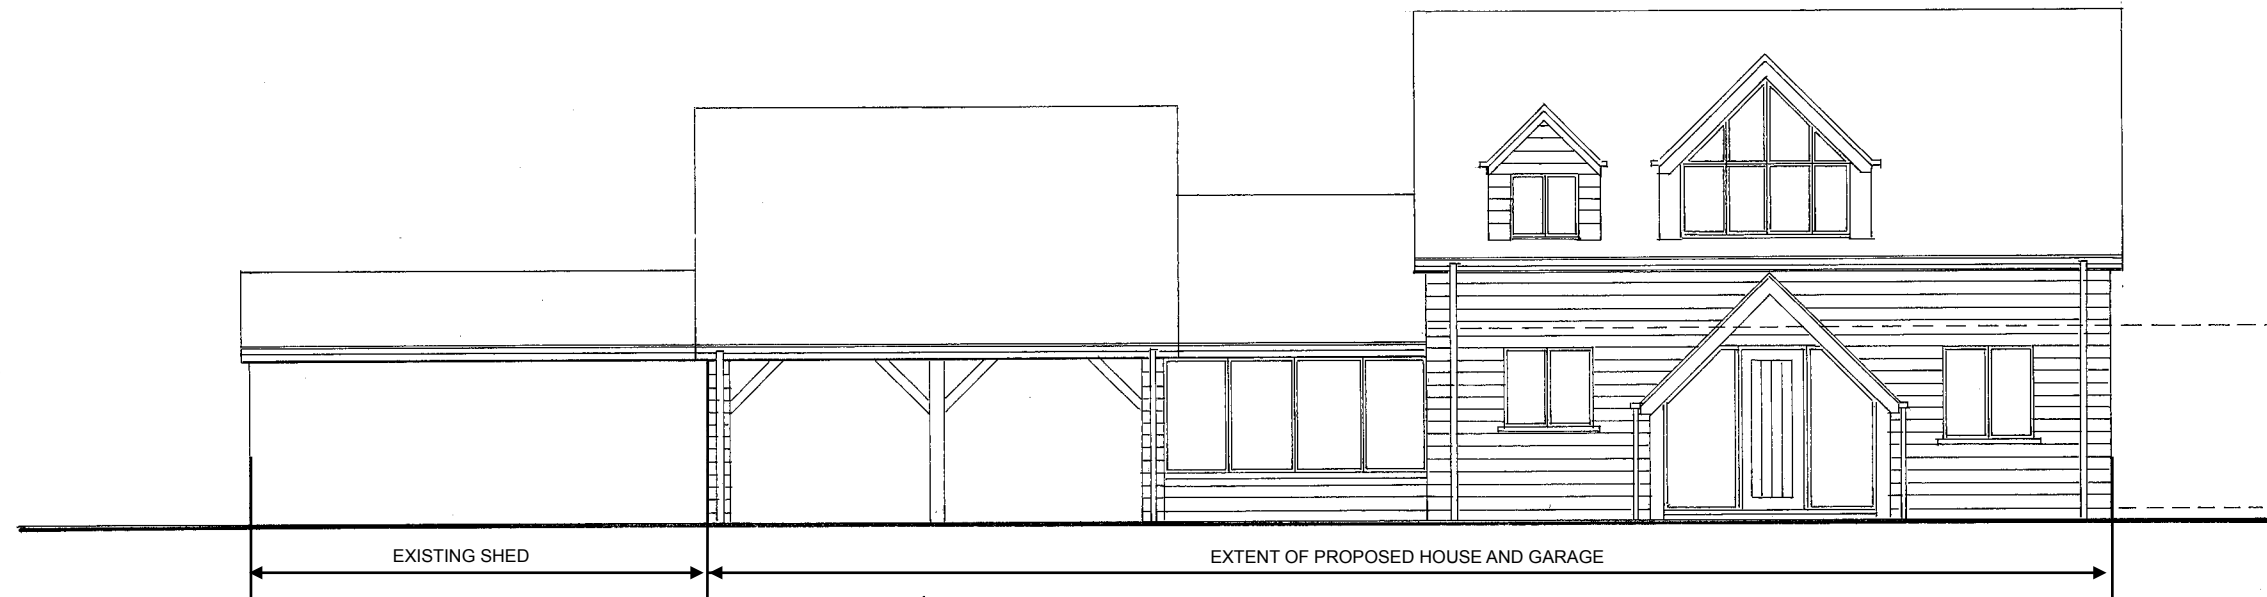

PROPOSED SOUTH ELEVATION

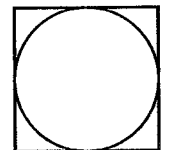

Client: Alea Holland
Project: Residential Development
Location: Land to the rear of Keepers, Valebridge Road, Burgess Hill
Drawing Title: Proposed North and South Elevations

Drawing No: 2025-04-P-007
Scale: 1:100 @ A3
Date: 17/03/2025
Paper Size: A3
Rev: