




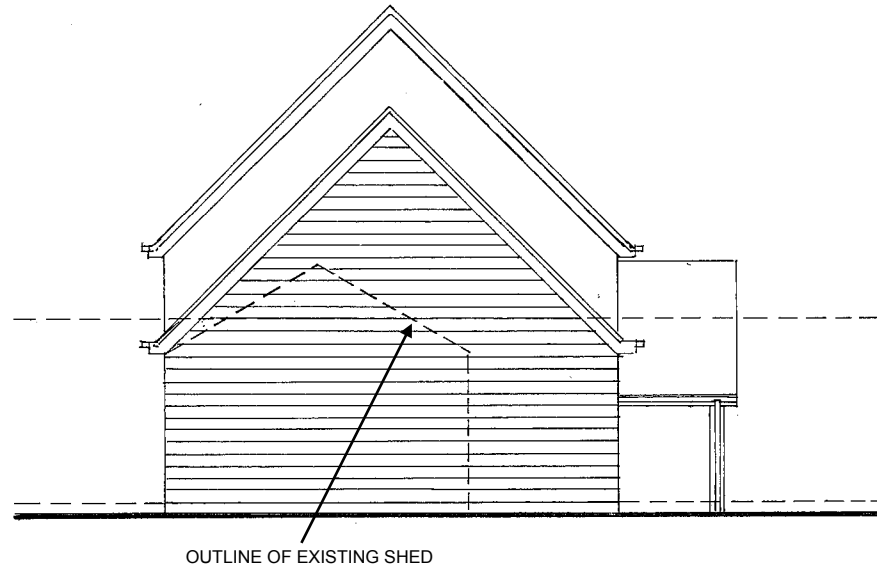

PROPOSED WEST ELEVATION  
OF GARAGE

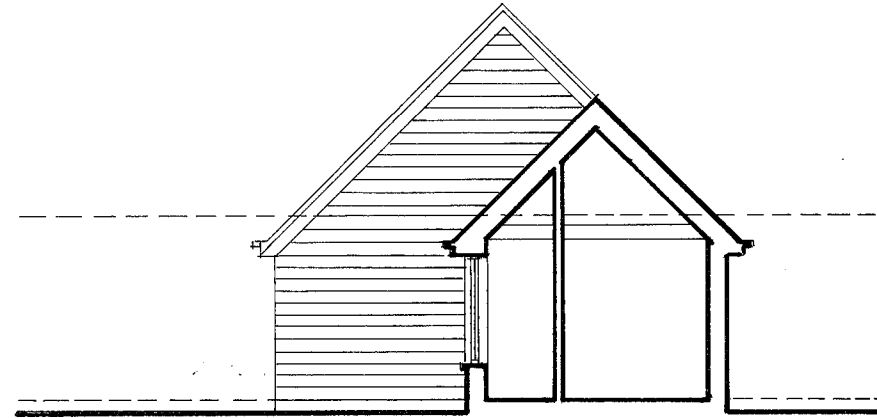


PROPOSED EAST ELEVATION  
OF GARAGE

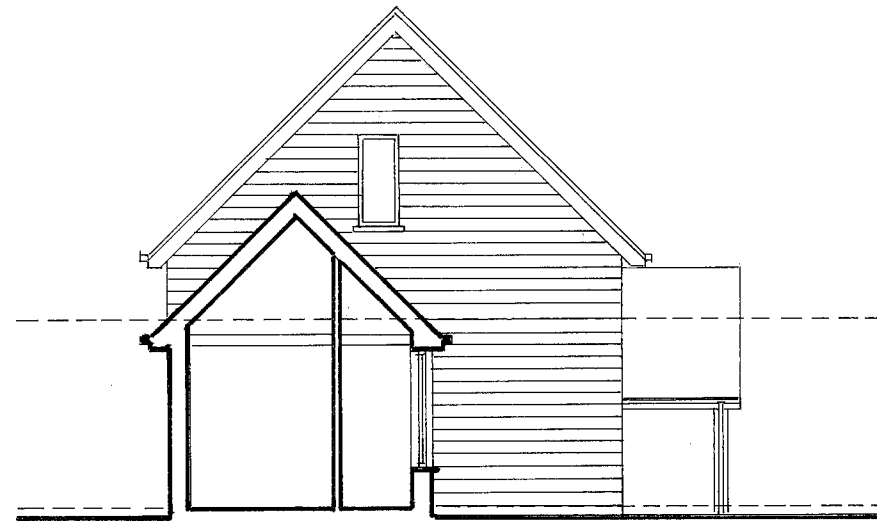

PROPOSED WEST ELEVATION  
OF HOUSE



PROPOSED EAST ELEVATION  
OF HOUSE

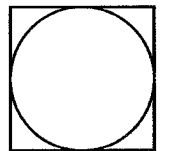

Client: Alea Holland  
Project: Residential Development  
Location: Land to the rear of Keepers, Valebridge Road, Burgess Hill  
Drawing Title: Proposed East and West Elevations

Drawing No: 2025-04-P-008  
Scale: 1:100 @ A3  
Date: 17/03/2025  
Paper Size: A3

Rev: