



Dairy and Tool-Shed Existing Ground Floor Plan
1:50 @ A1; 1:100 @ A3

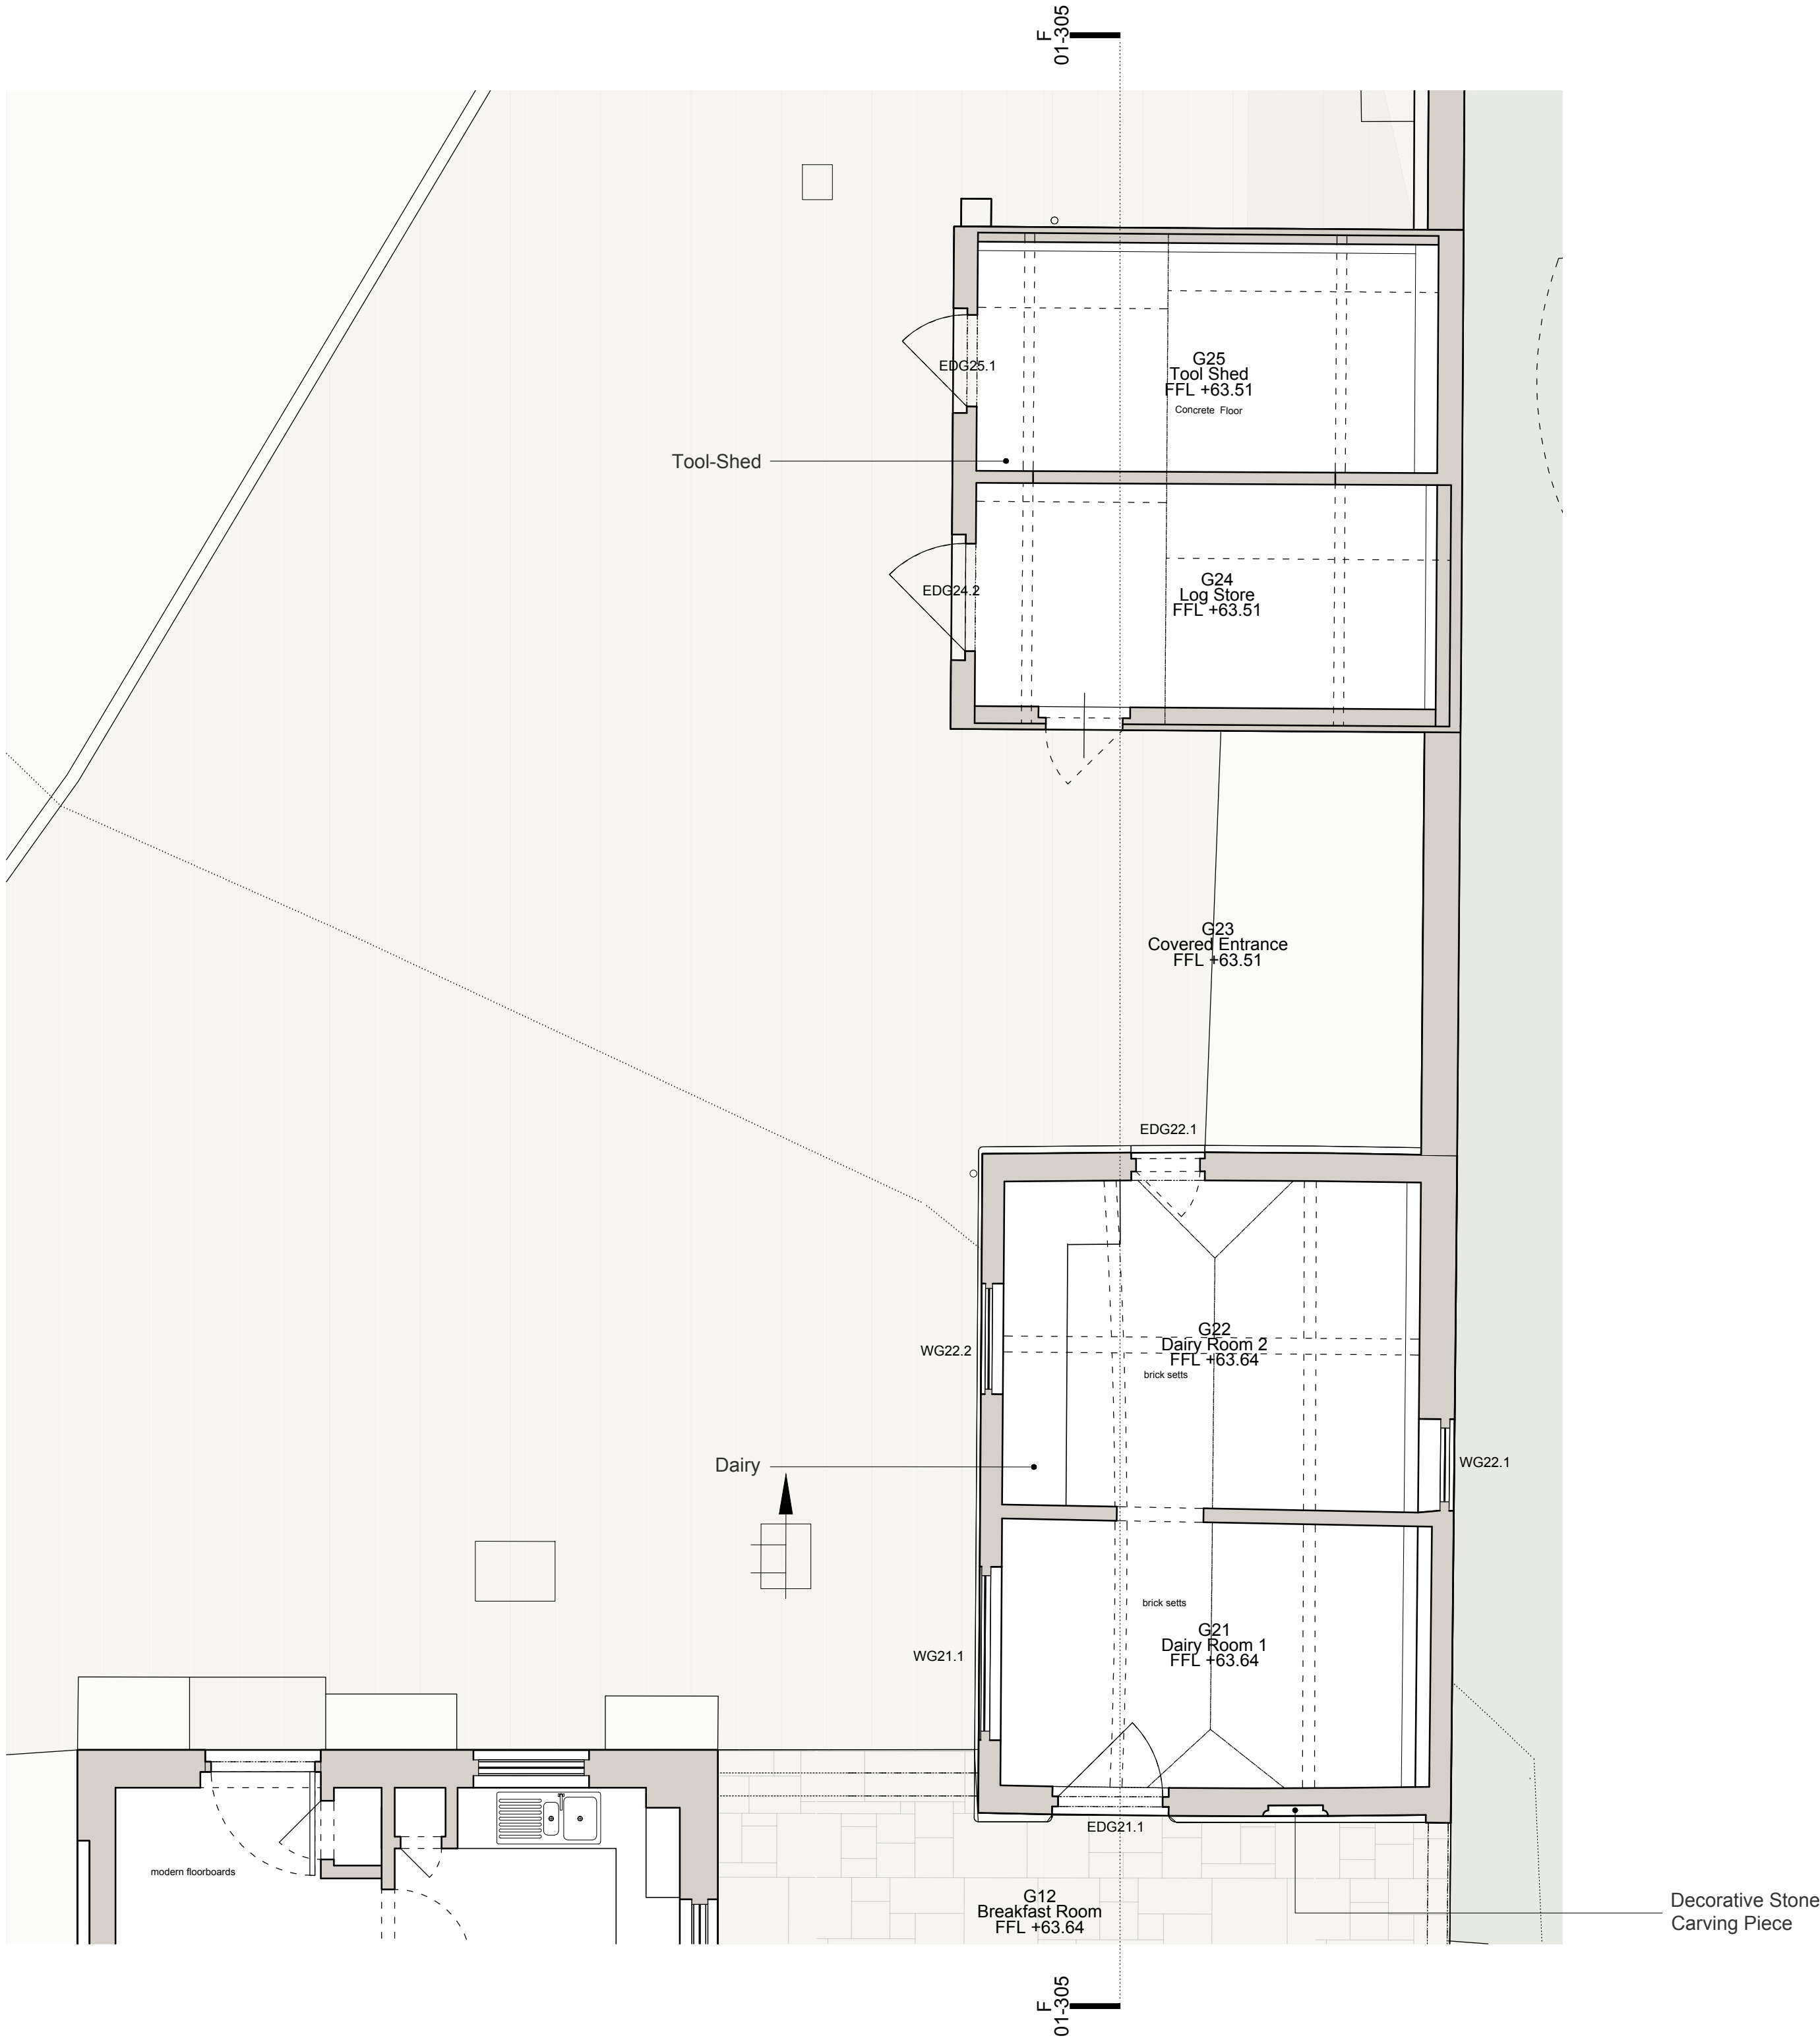

BL Beam Level
CL Ceiling Level
FL Floor Level
DP Down Pipe
HWC Hot Water Cylinder
SVP Soil Vent Pipe
RWP Rain Water Pipe
RWO Rain Water Outlet

Proposed Walls
Existing Walls
Demolition

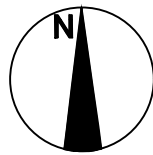


**RICHARD PARR
ASSOCIATES**

studio@richardparr.com
+44 (0)1453 860200
richardparr.com
@richardparrassociates

+ COUNTRY
Easter Park
Nympsfield, Stonehouse
Gloucestershire GL10 3UL

TOWN
The People's Hall
Studio 5, 2 Olaf Street
London W11 4BE

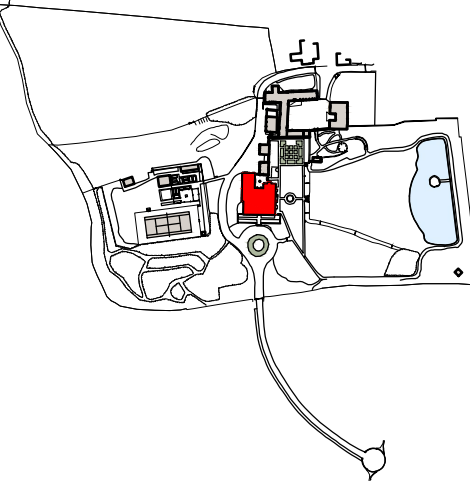

Job No
335
Project
Sunte House
Title
Dairy and Tool-Shed Existing Ground
Floor Plan
Drg No
335_MH_DR_01_100B
Scale
1:50 @ A1 ; 1:100 @ A3
Date of First Issue
18.06.25
Rev
P01
Status
Planning

© Copyright Richard Parr Associates

This drawing is the property of Richard Parr Associates.
Copyright is reserved by them and the drawing is issued
on the condition that it is not copied, reproduced,
retained or disclosed to any unauthorised person, either
wholly or in part without written consent.

This drawing is to be used for planning purposes only.
Not for construction.