
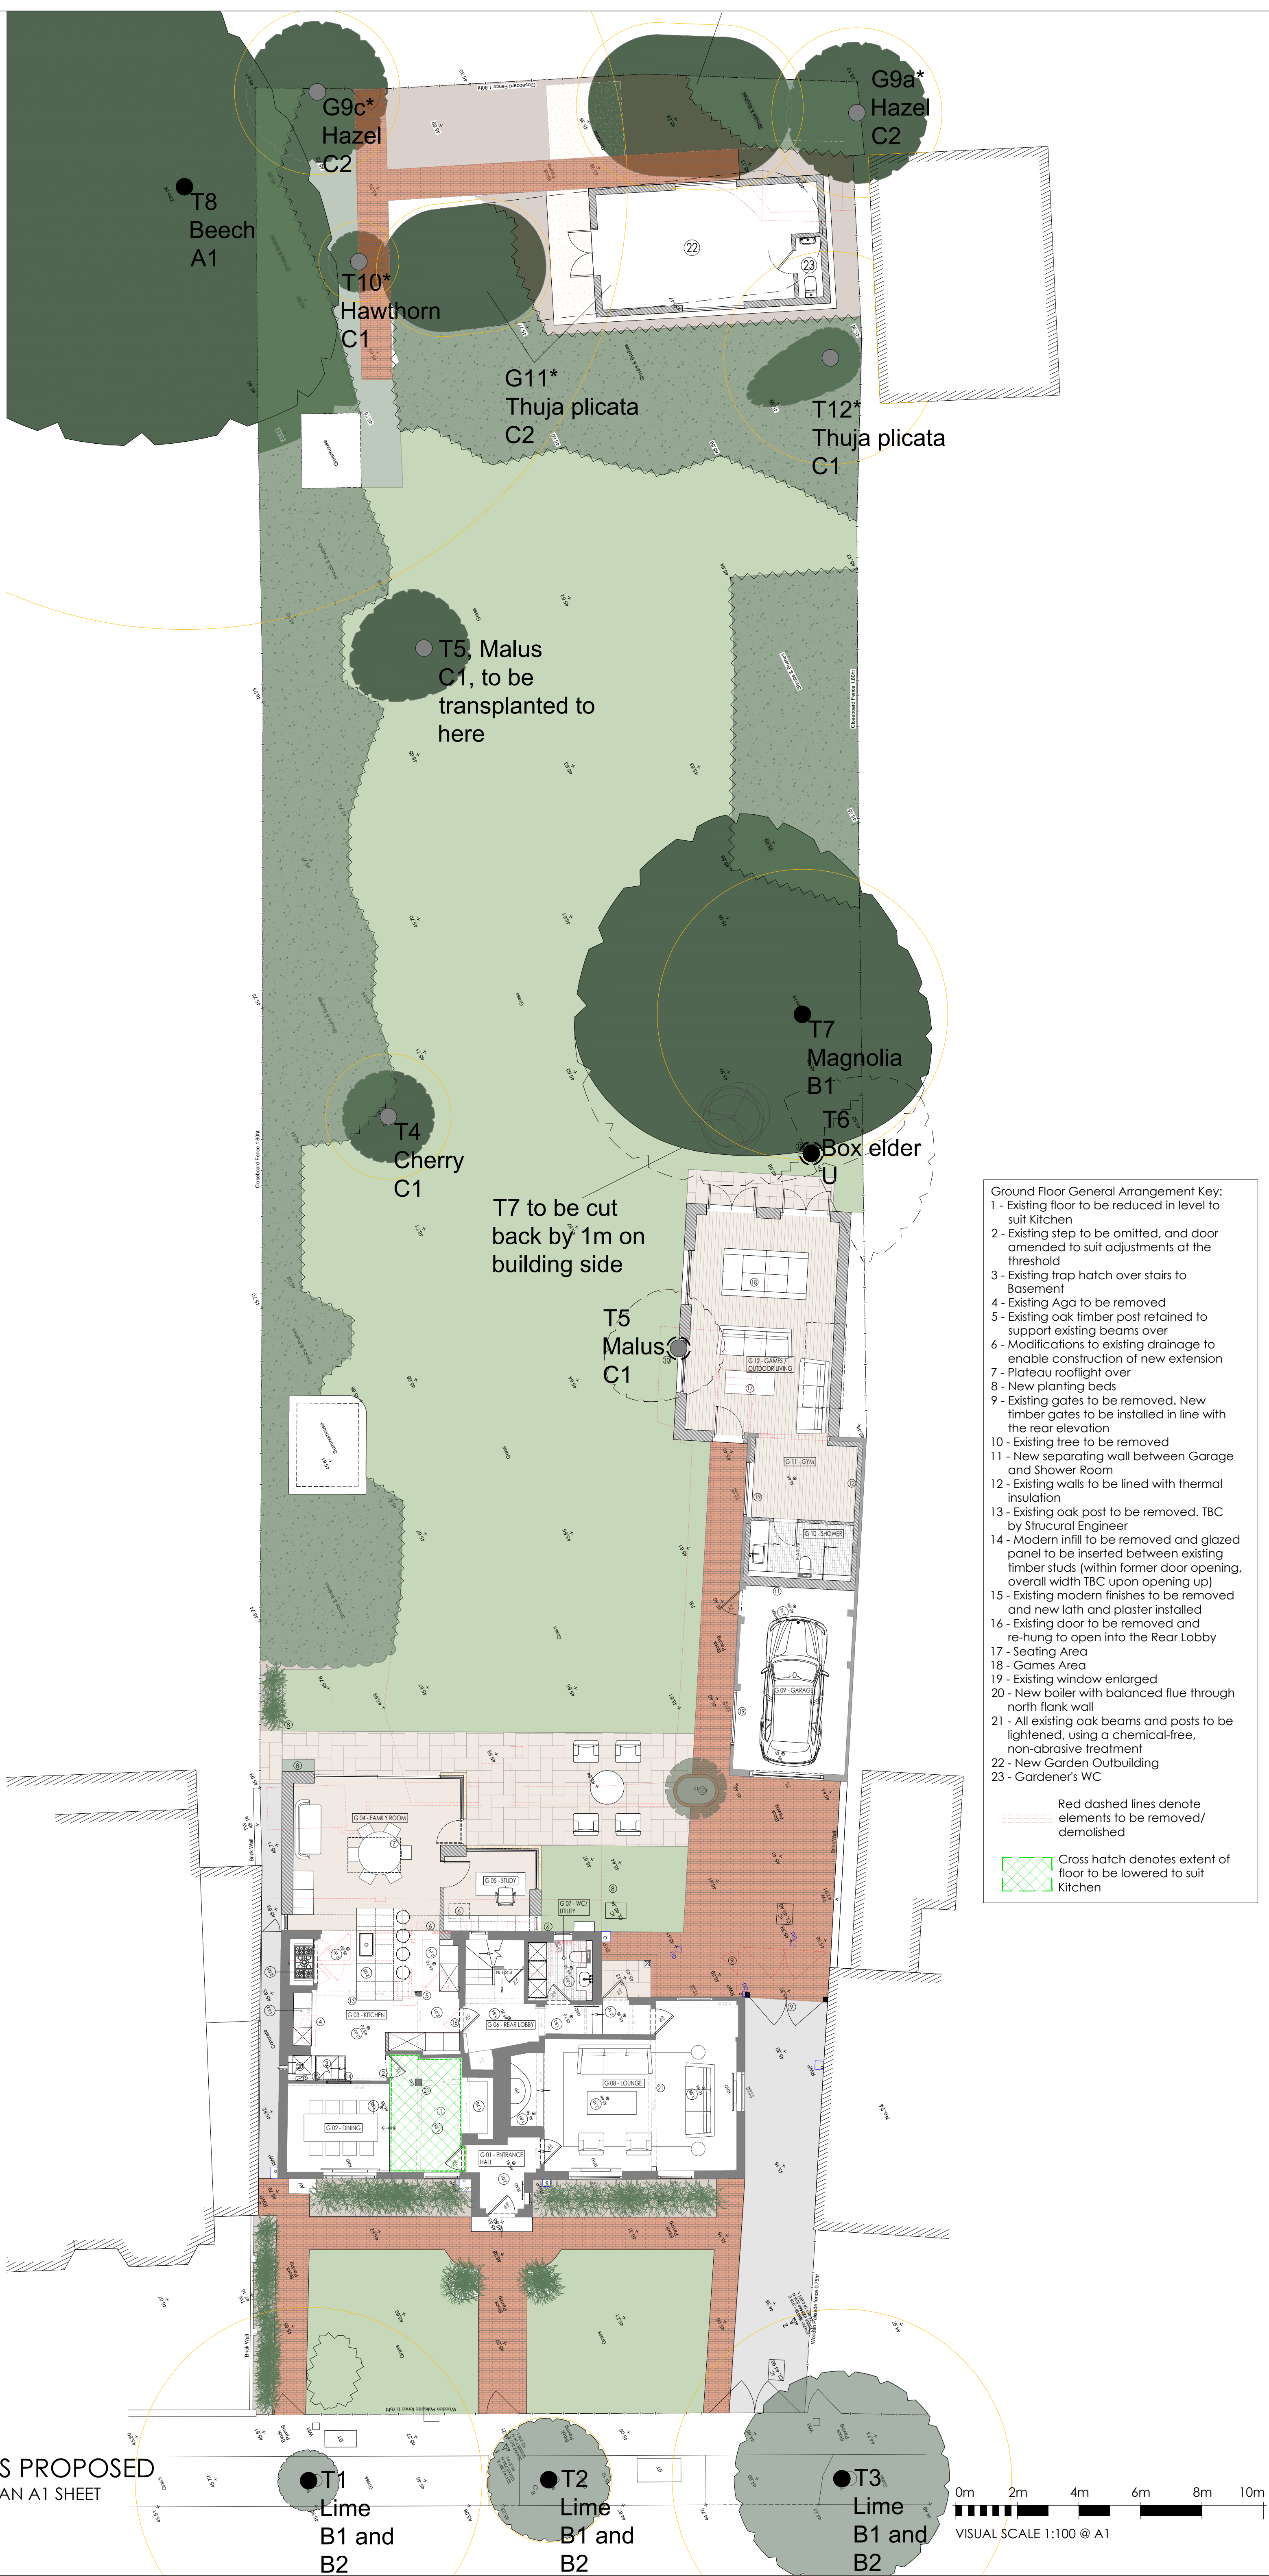


FOR PLANNING
AND LISTED
BUILDING CONSENT
PURPOSES ONLY

NOT FOR CONSTRUCTION

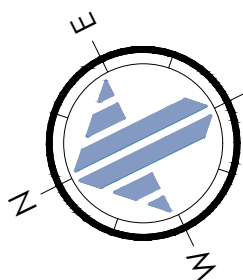

SITE PLAN - AS PROPOSED
SCALE @ 1:100 ON AN A1 SHEET

REV.	DATE	BY	AMENDMENT	CHK.
*	*	*	*	*

PLANNING

gould baxter

2 Lucastes Mews, Paddockhall Road,
Haywards Heath,
West Sussex, RH16 1HE
(01444) 452604
h@goaldboxter.co.uk
www.goaldboxter.co.uk

NOTES:
DO NOT SCALE OFF THIS DRAWING UNLESS FOR PLANNING PURPOSES.
CHECK ALL DIMENSIONS ON SITE BEFORE ANY WORK IS COMMENCED.
ALL GOODS MATERIALS AND WORKMANSHIP MUST CONFORM WITH
CURRENT BUILDING REGULATIONS, BRITISH STANDARDS AND CODES OF
PRACTICE.
COPYRIGHT OF THIS DRAWING IS RETAINED BY GOULD PROPERTY
CONSULTANTS LLP T/A GOULD BAXTER AND IT MUST NOT BE REPRODUCED
WITHOUT WRITTEN CONSENT.

CLIENT:
Mr. & Mrs. Nunn

PROJECT:
Crosskeys
76 High Street
Lindfield
West Sussex, RH16 2HP

DRAWING:
Site Plan
As Proposed

DATE: 08.05.2026	SCALE AT A1: 1:100	DRAWN BY: RH CHECKED BY: MC
---------------------	-----------------------	--------------------------------

JOB NO. GH712	DRAWING NO. PL.001	REV. *
------------------	-----------------------	-----------