


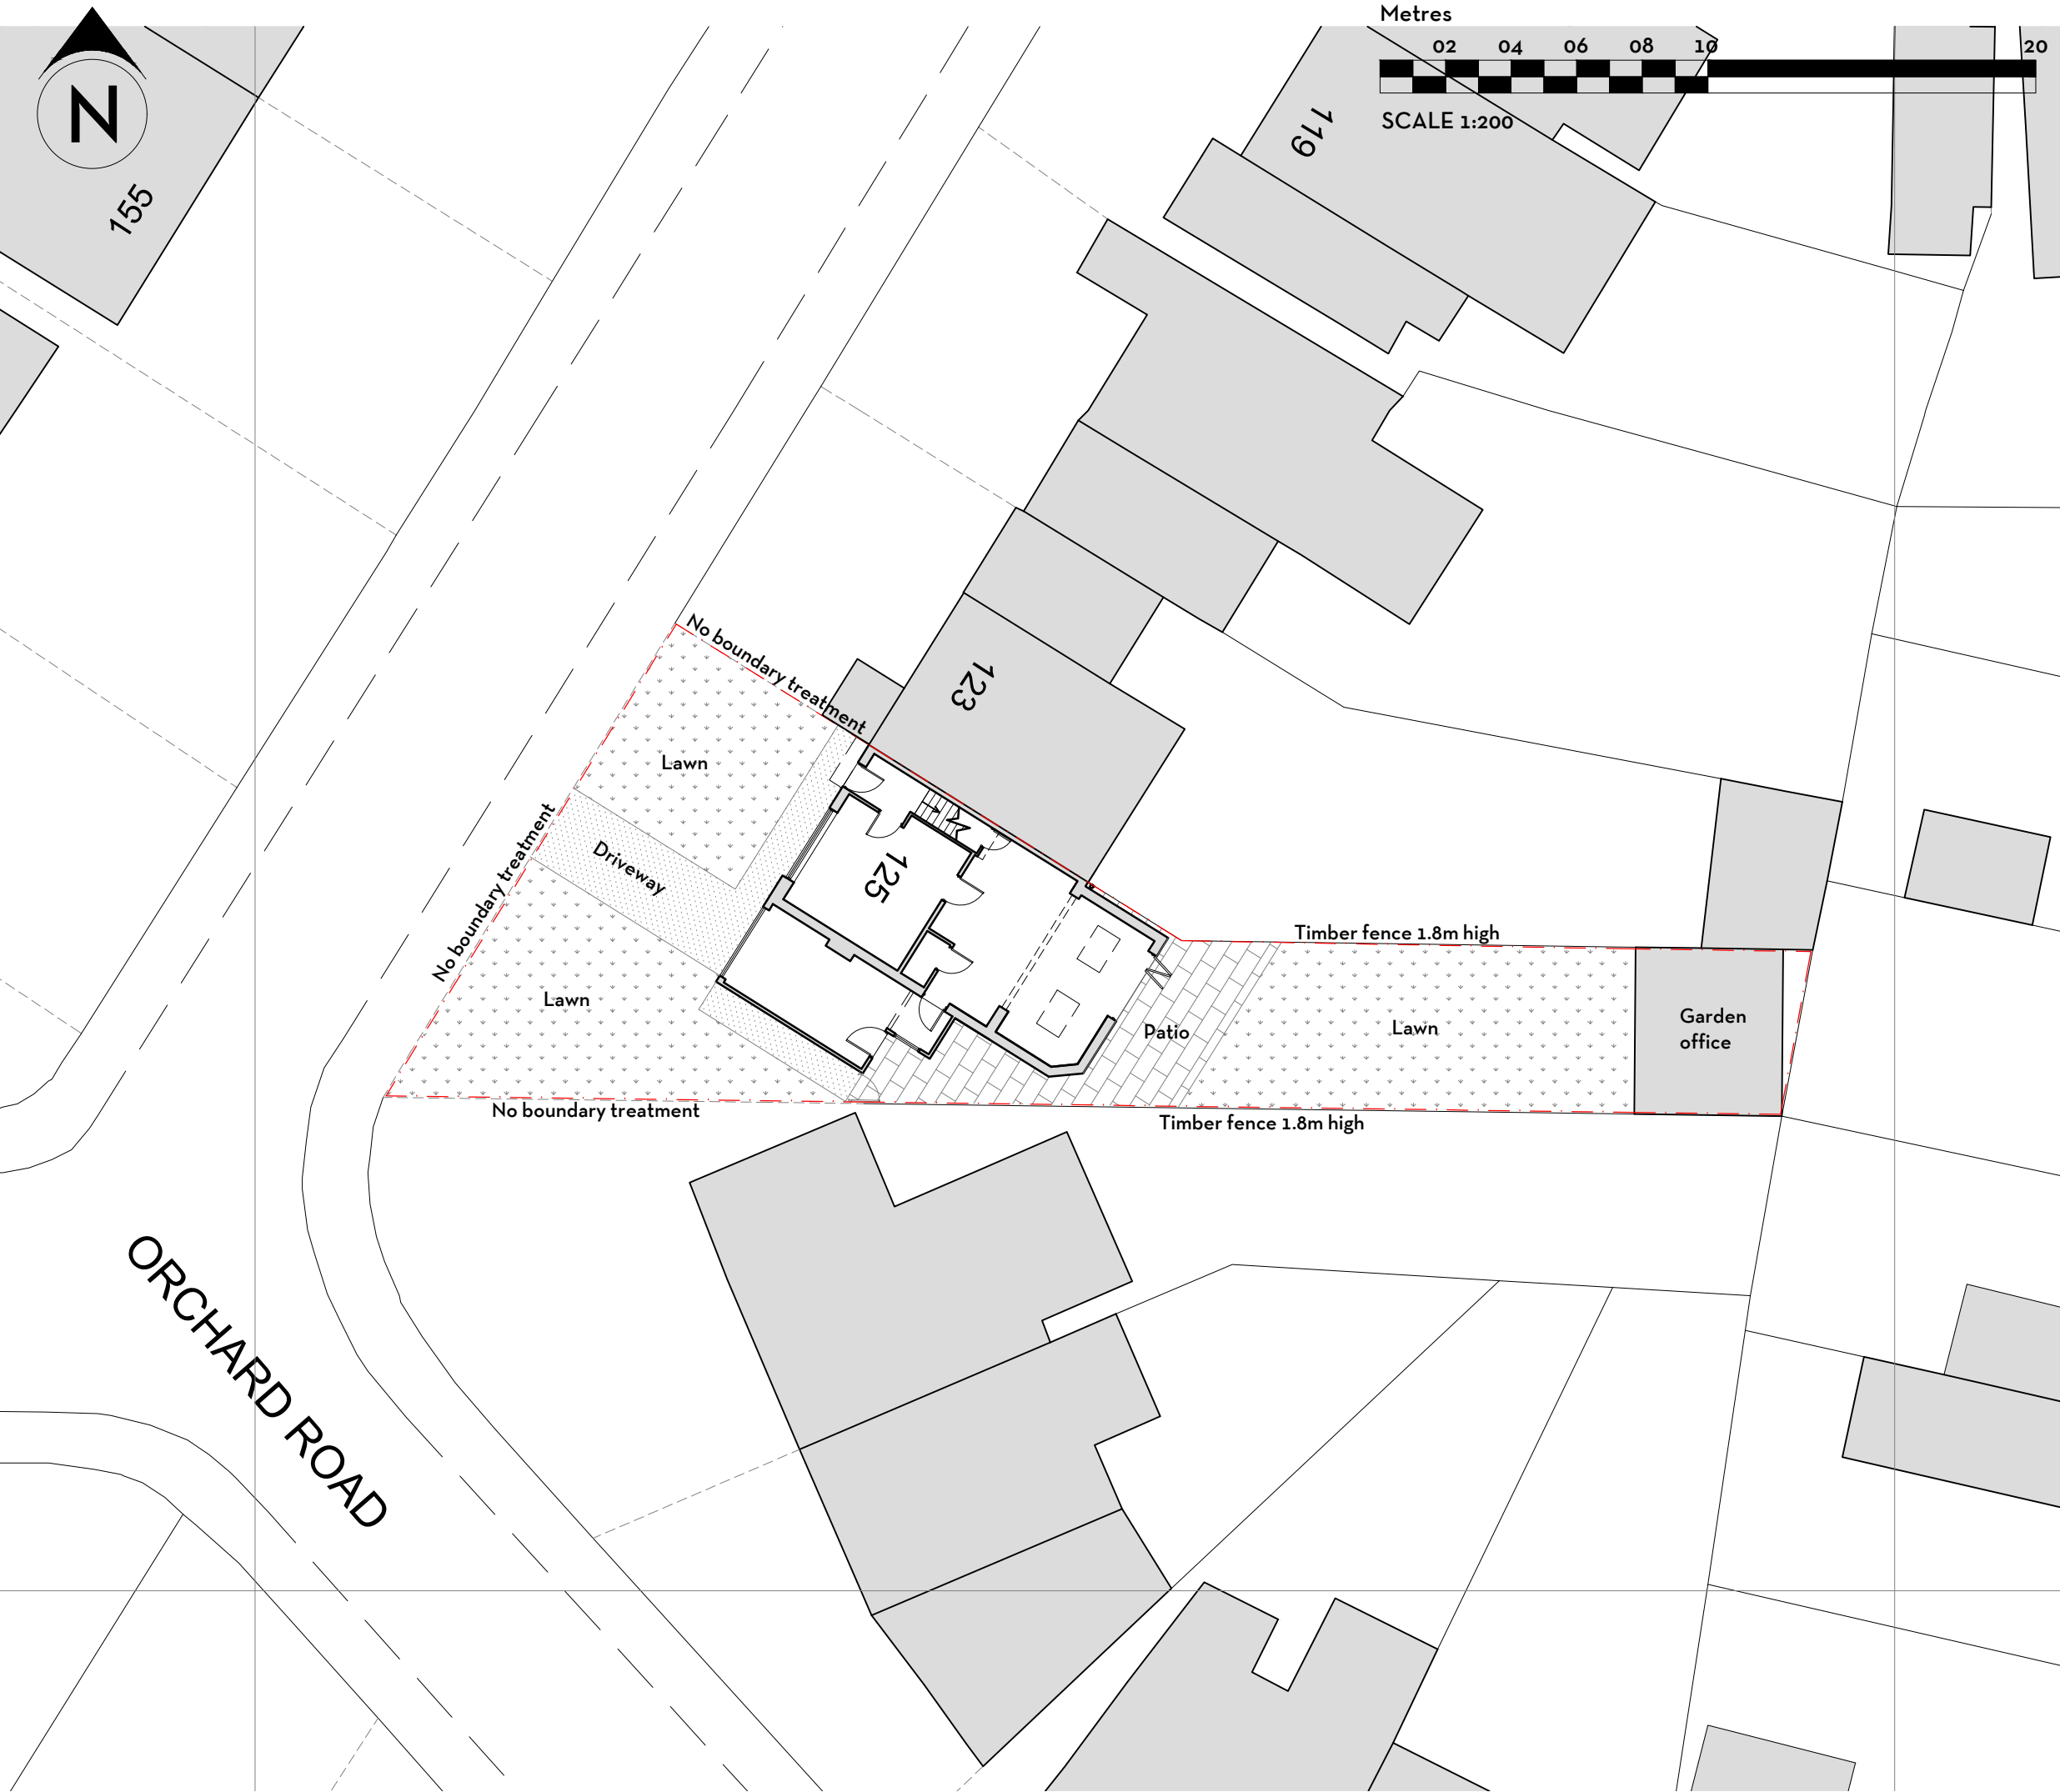

revisions

ref	date	drawn
-	x	x

DESIGN INTENT ONLY
NOTES FOR CONSTRUCTION:

1. Dimensions shall be checked and verified prior to work being commenced on site.

2. This drawing is issued for the sole and exclusive use of the named recipient. Distribution to any third party is on the strict understanding that no liability is accepted by KM Architecture for any discrepancies, errors or omissions that may be present and no guarantee is offered as to the accuracy of the information shown.

PLANNING
DRAWING

KM ARCHITECTURE
CHARTERED ARCHITECT

46 VALEBRIDGE DRIVE
BURGESS HILL
WEST SUSSEX
RH15 0RW

07862 093 254
kelly@kmarchitecture.co.uk
www.kmarchitecture.co.uk

job

125 ORCHARD ROAD
BURGESS HILL
WEST SUSSEX
RH15 9PJ

title

SITE PLAN AS EXISTING

scale	1:200 @ A3		
date	24/09/25		
drawn	KMM		
drawing number	2096_00_02	revision	-