


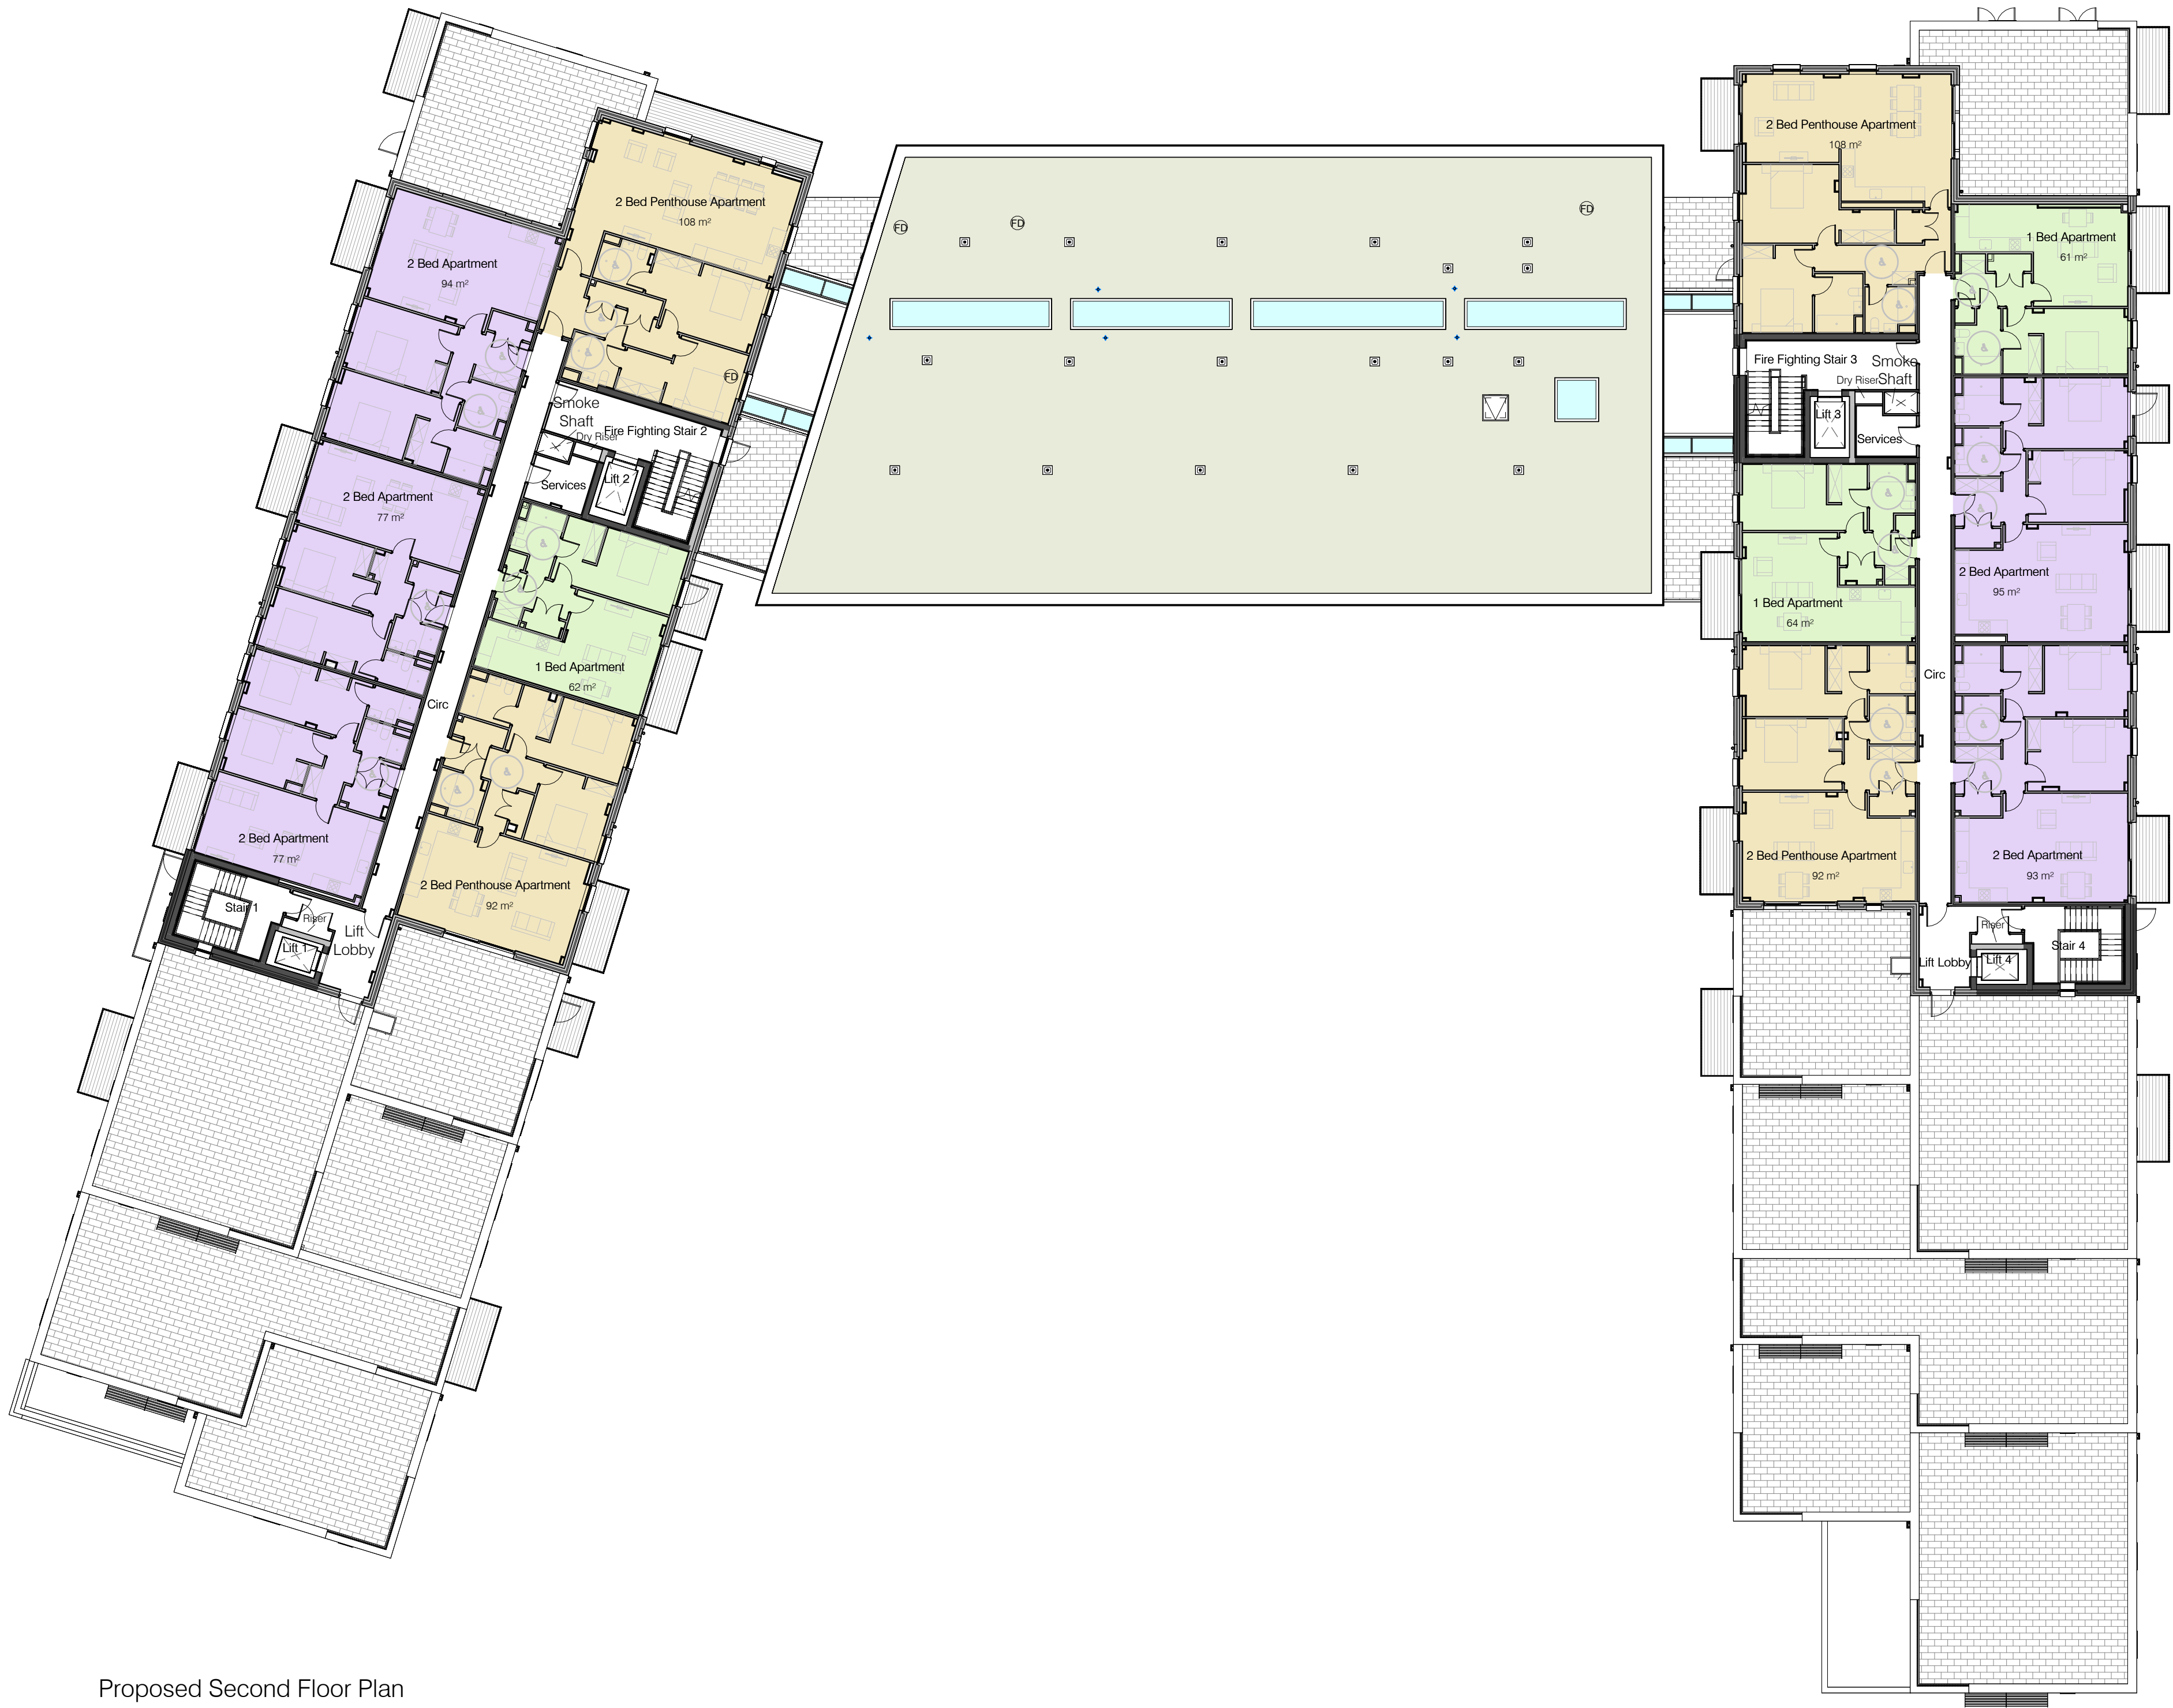


Proposed Second Floor Plan
1 : 200

Accommodation Schedule		
TYPE	AREA (m²)	Level
1B2P Type 1	61 m²	Level 2
1B2P Type 1	62 m²	Level 2
1B2P Type 1	64 m²	Level 2
2B4P Type 3	77 m²	Level 2
2B4P Type 3	77 m²	Level 2
2B4P Type 1	93 m²	Level 2
2B4P Type 1	94 m²	Level 2
2B4P Type 1	95 m²	Level 2
2B4P PH Type 2	92 m²	Level 2
2B4P Type 1	92 m²	Level 2
2B4P PH Type 1	108 m²	Level 2
2B4P PH Type 3	108 m²	Level 2

Level 2: 12

Apartment Colour Key	
	1 Bedroom, 1 Person Apartment
	1 Bedroom, 2 Person Apartment
	1 Bedroom, 2 Person Penthouse
	2 Bedroom, 4 Person Apartment
	2 Bedroom, 4 Person Penthouse
	Guest Suite

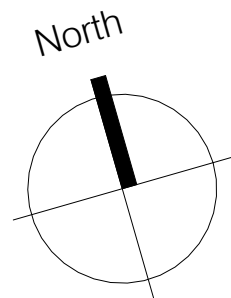

CLIENT NAME		Eden Retirement Living				
PROJECT		Downlands Park Haywards Heath Apartments & Central Hub				
TITLE		Proposed - Second Floor Plan				
STATUS		S2 Issued for Information				
DATE		SCALE As indicated @ A1				
DRAWN		CHECKED				
TP		IC				
DRAWING NUMBER						
REF	ORG	VOL	LEVEL	TYPE	DIS	NO
DLP	BOX	MB	02	DR	A	0343
REVISION		JOB NUMBER				
P01		904.01				